


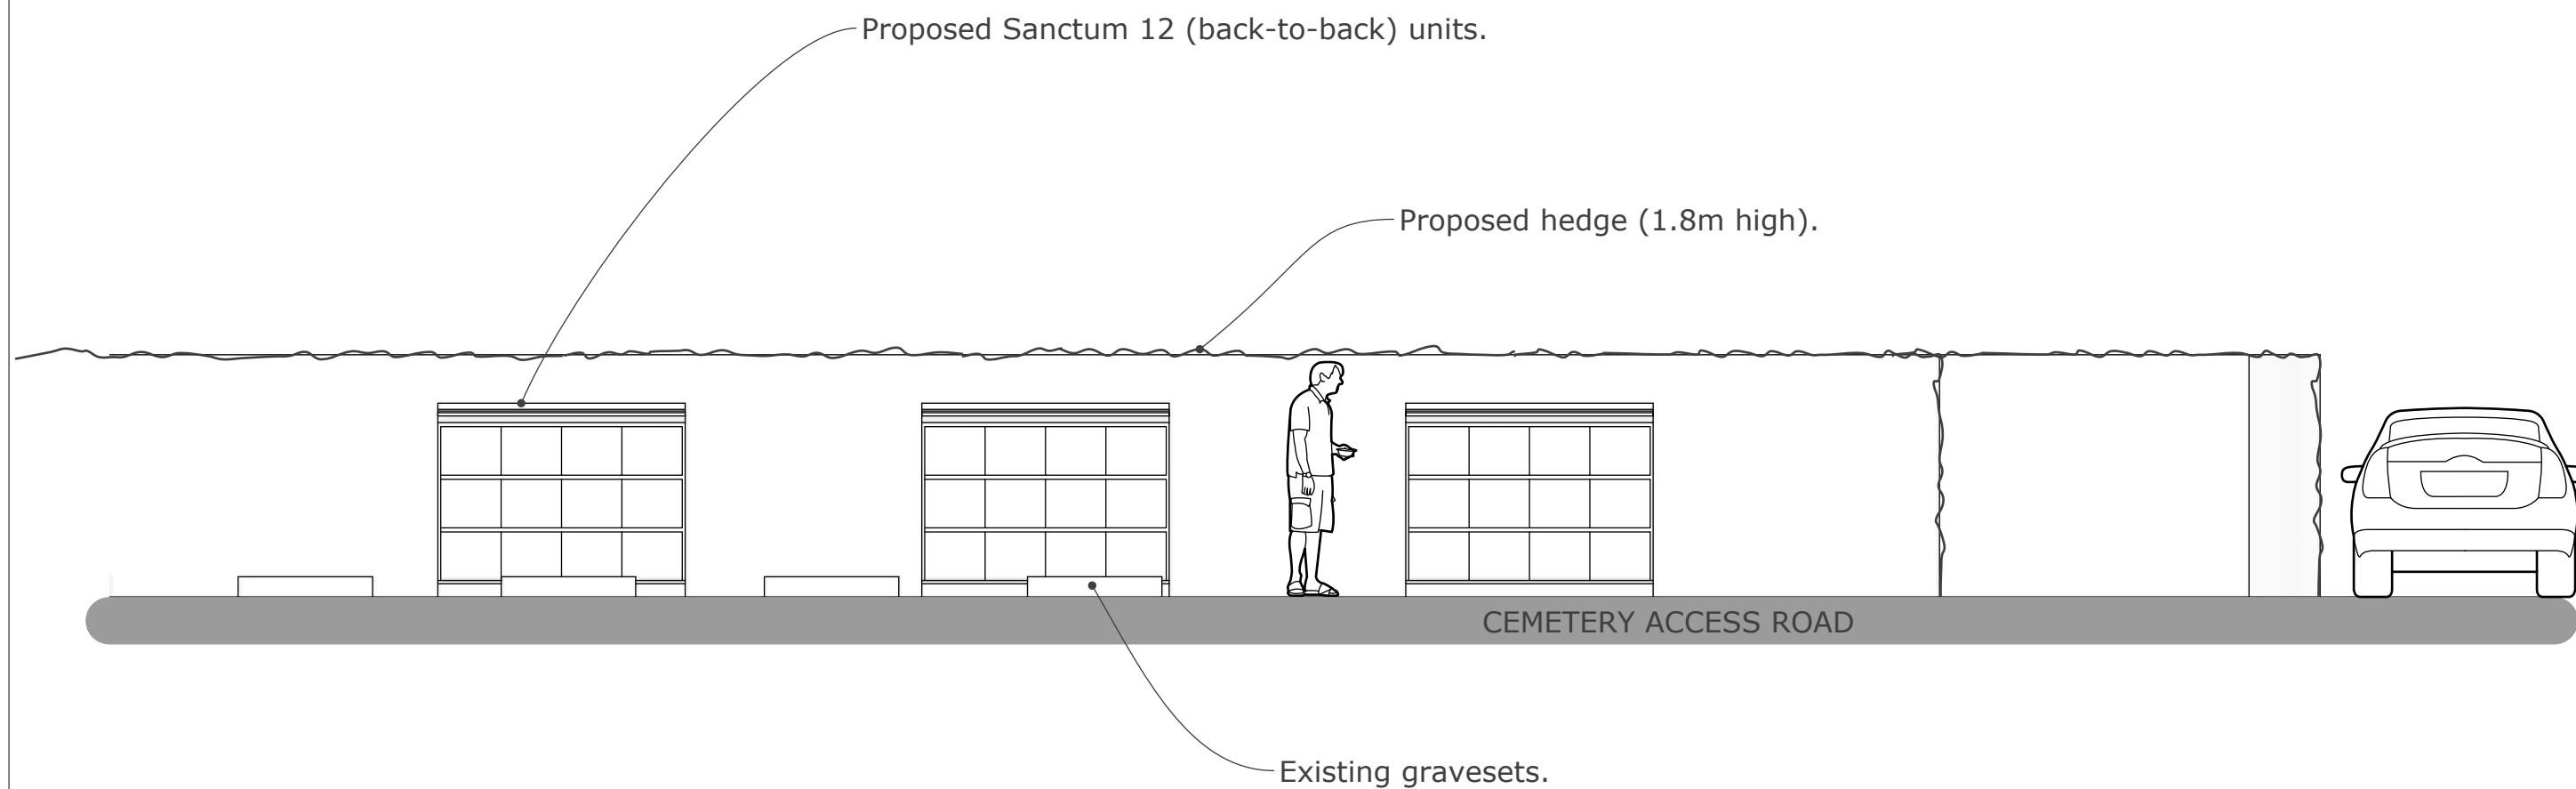

ELEVATION - SCALE 1:50@A3