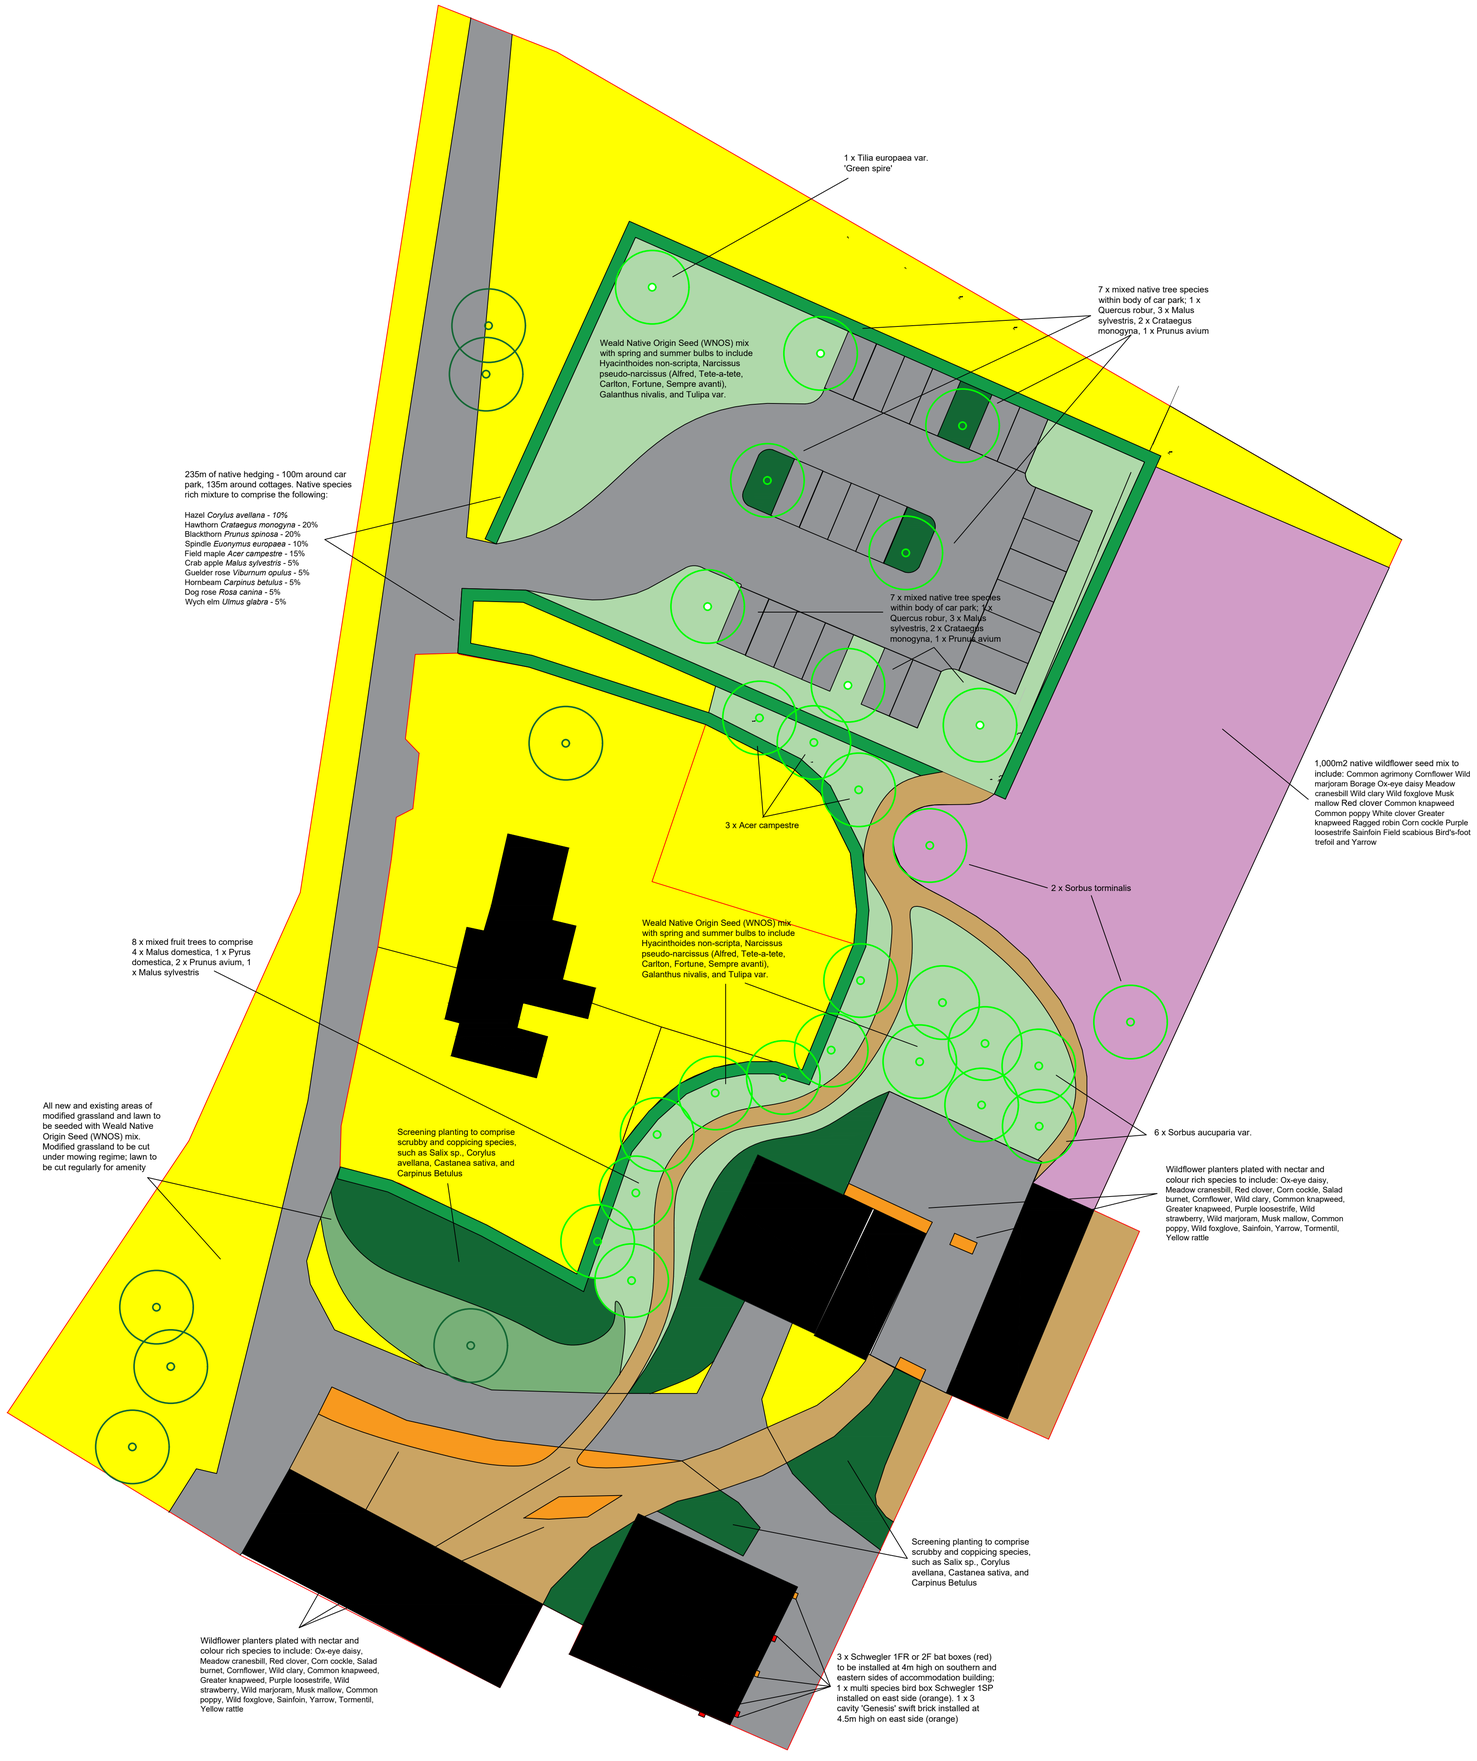



ARBORWEALD

ENVIRONMENTAL PLANNING CONSULTANCY

Notes:
This plan has been produced by Arborweald to show ecological enhancements matching those within the accompanying document DKS/1283.4 Condition Discharge 'Habitat Management and Monitoring Plan'

Project:

HMP and EDS at Wickenden Farm, Sharpthorne, West Sussex, RH19 4JD

Drawing title:

Biodiversity Enhancement Layout

Drawing number: DKS/1283.4

Version: BEL001

Key:

- Buildings
- Hardstanding
- Self-compacted pathway
- Wildflower seed mix area
- Modified grassland
- Lawn
- Modified grassland w/ bulbs
- Screening planting
- Existing tree, retained
- New tree
- Native species rich hedgerow
- Planter
- Bird / Bat box /

Date: 16/12/25
Drawn by: MH
Scale: 1:250 @ A1
Checked by: PH

Client: Penny Jerram

www.arborweald.co.uk