




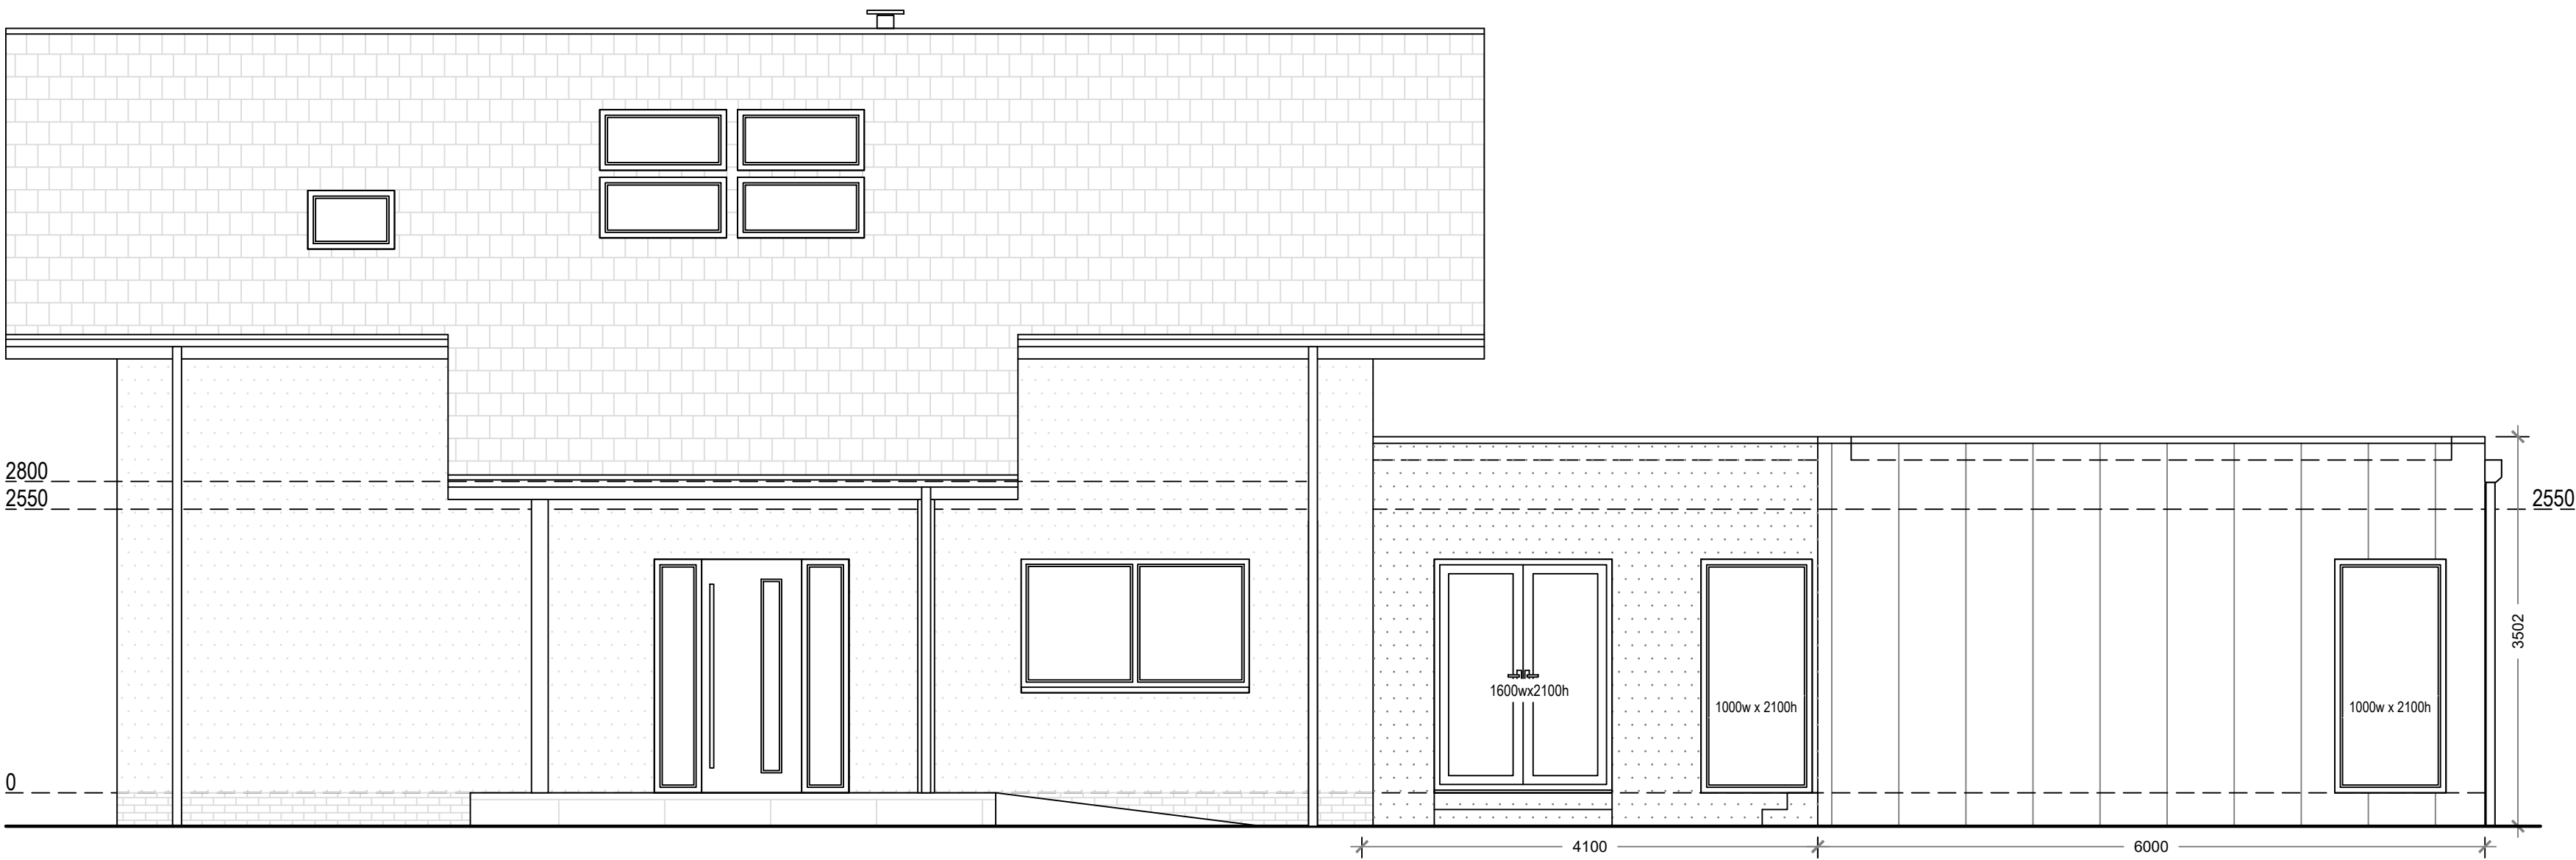

Proposed East Elevation

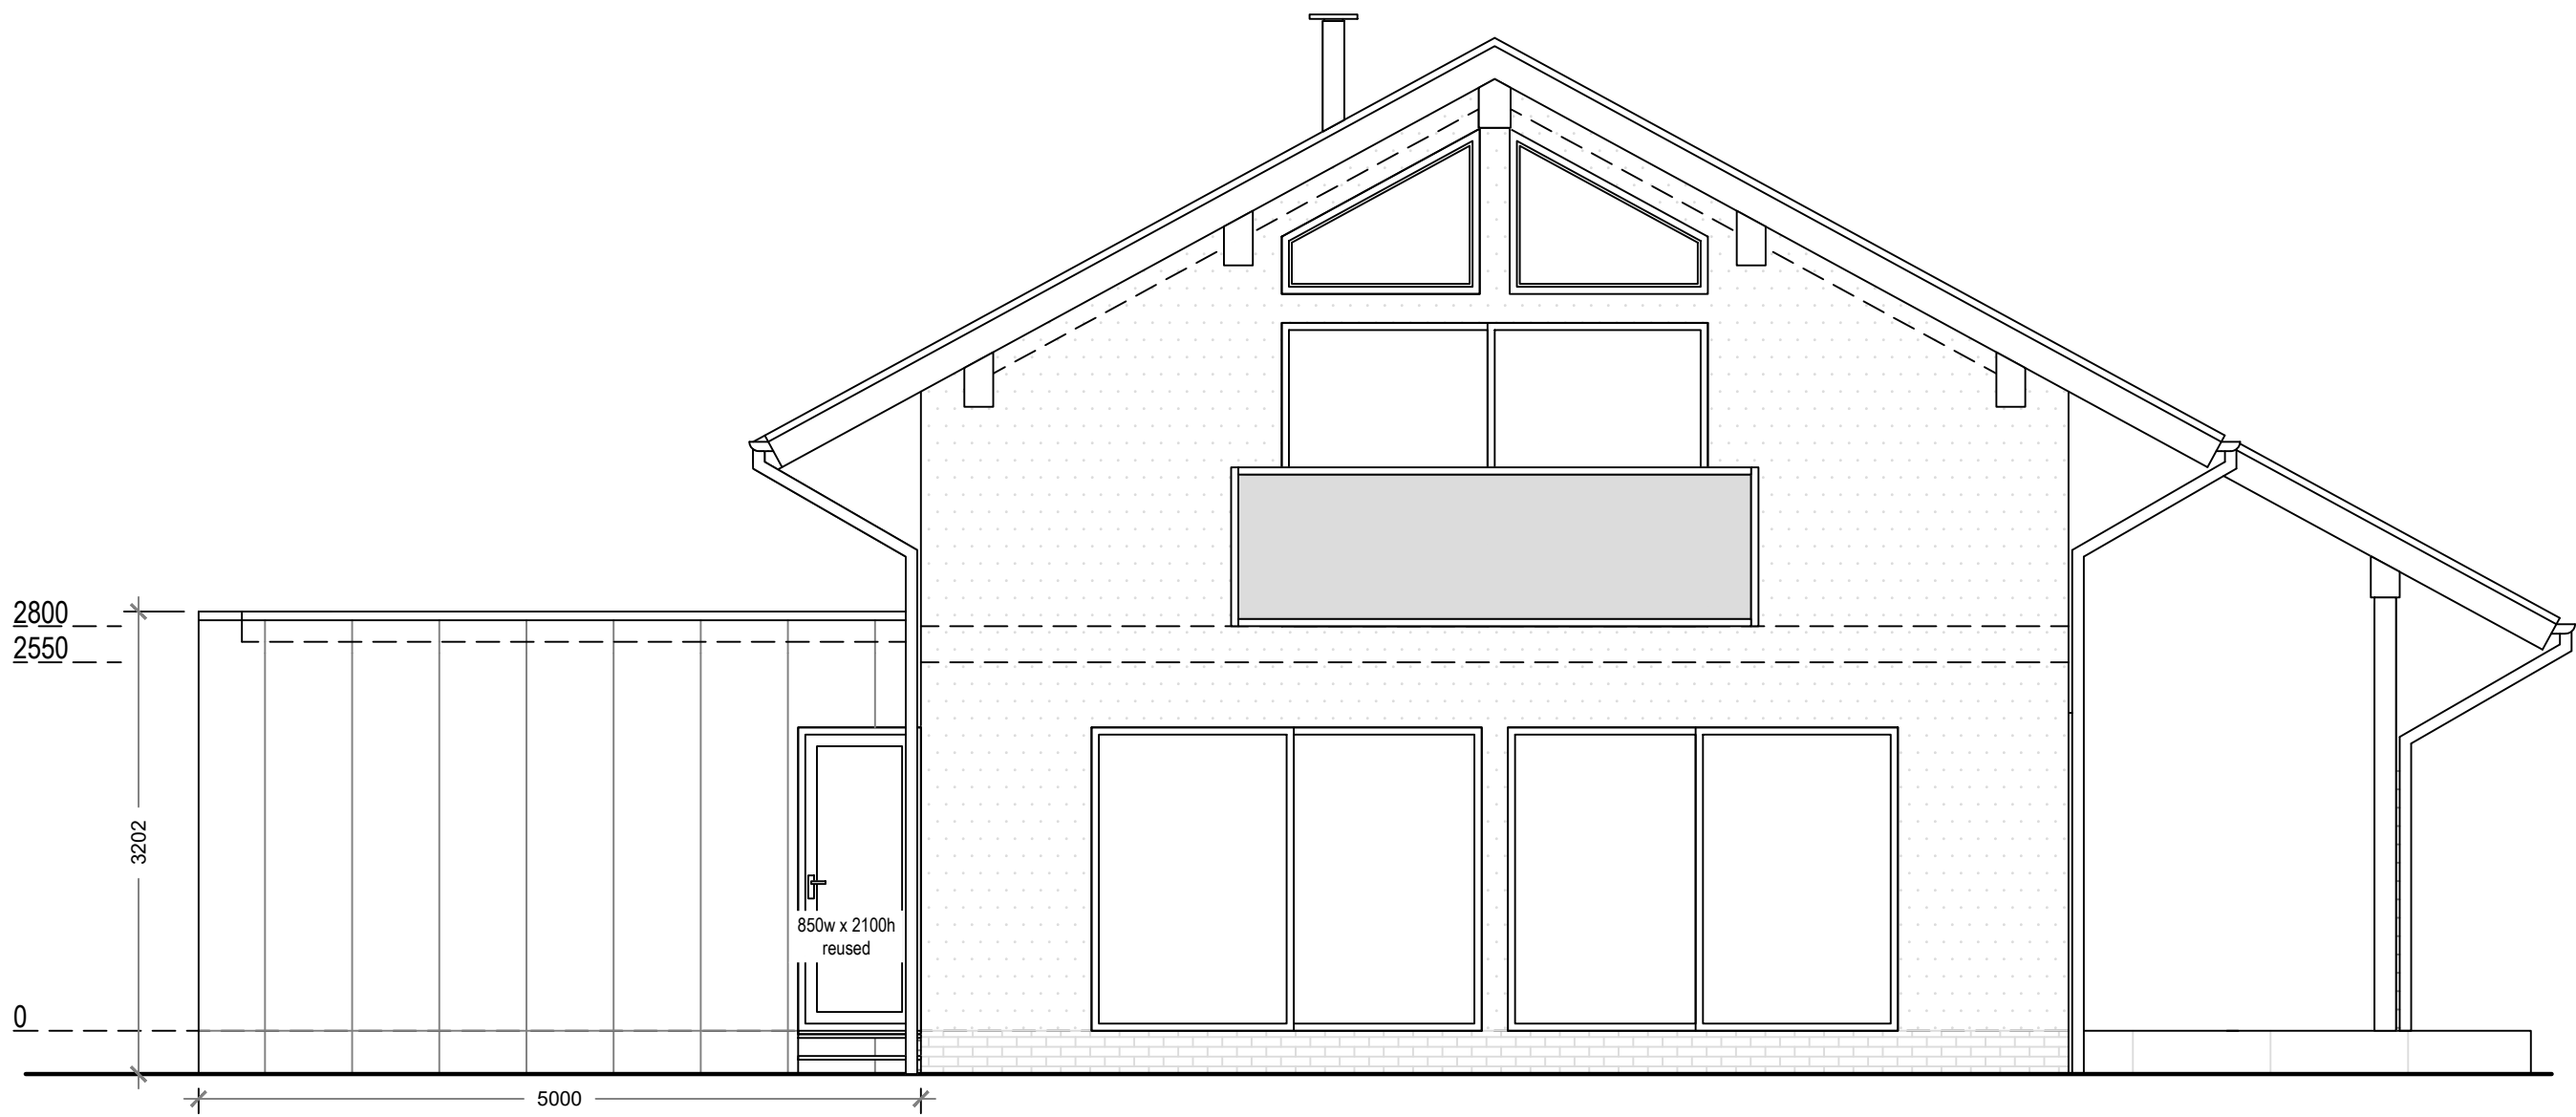

Proposed South Elevation

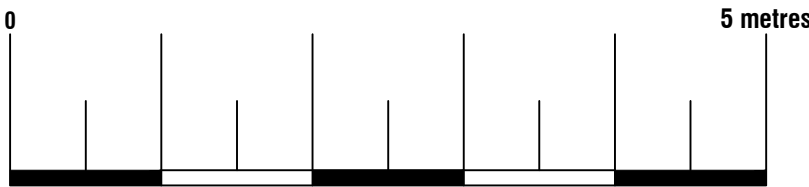

Proposed Materials:
Ground Floor Walls: Light off-white / pale cream smooth render with grey brick plinth to match existing (timber frame)
Ground Floor Walls: Corrugated steel sheets (timber frame)
1st Floor Walls: Light off-white / pale cream smooth render to match existing (timber frame)
Pitched roof: Dark grey slate - style tiles to match existing
Flat roof: Ply membrane
Windows: Dark grey framed double glazed (to match existing)
Windows and Doors in courtyard: Beige.
Skylights: Size as indicated (not protruding more than 150mm above the existing roof plane)



ArkiPlan Architectural Ltd • Enquiries@ArkiPlan.co.uk
Lytchett House, 13 Freeland Park, Wareham Road, Poole, Dorset, BH16 6FA

Site	The Stables, Crawley Down Road, Felbridge RH19 2PS	Date	09.09.2026		
		Sheet	26-0123	D09	REV 05
		Job	New Extension		
Title Number	WSX382071	Scale	1:50 @A1, 1:100 @A3		
		Title	As Shown		