



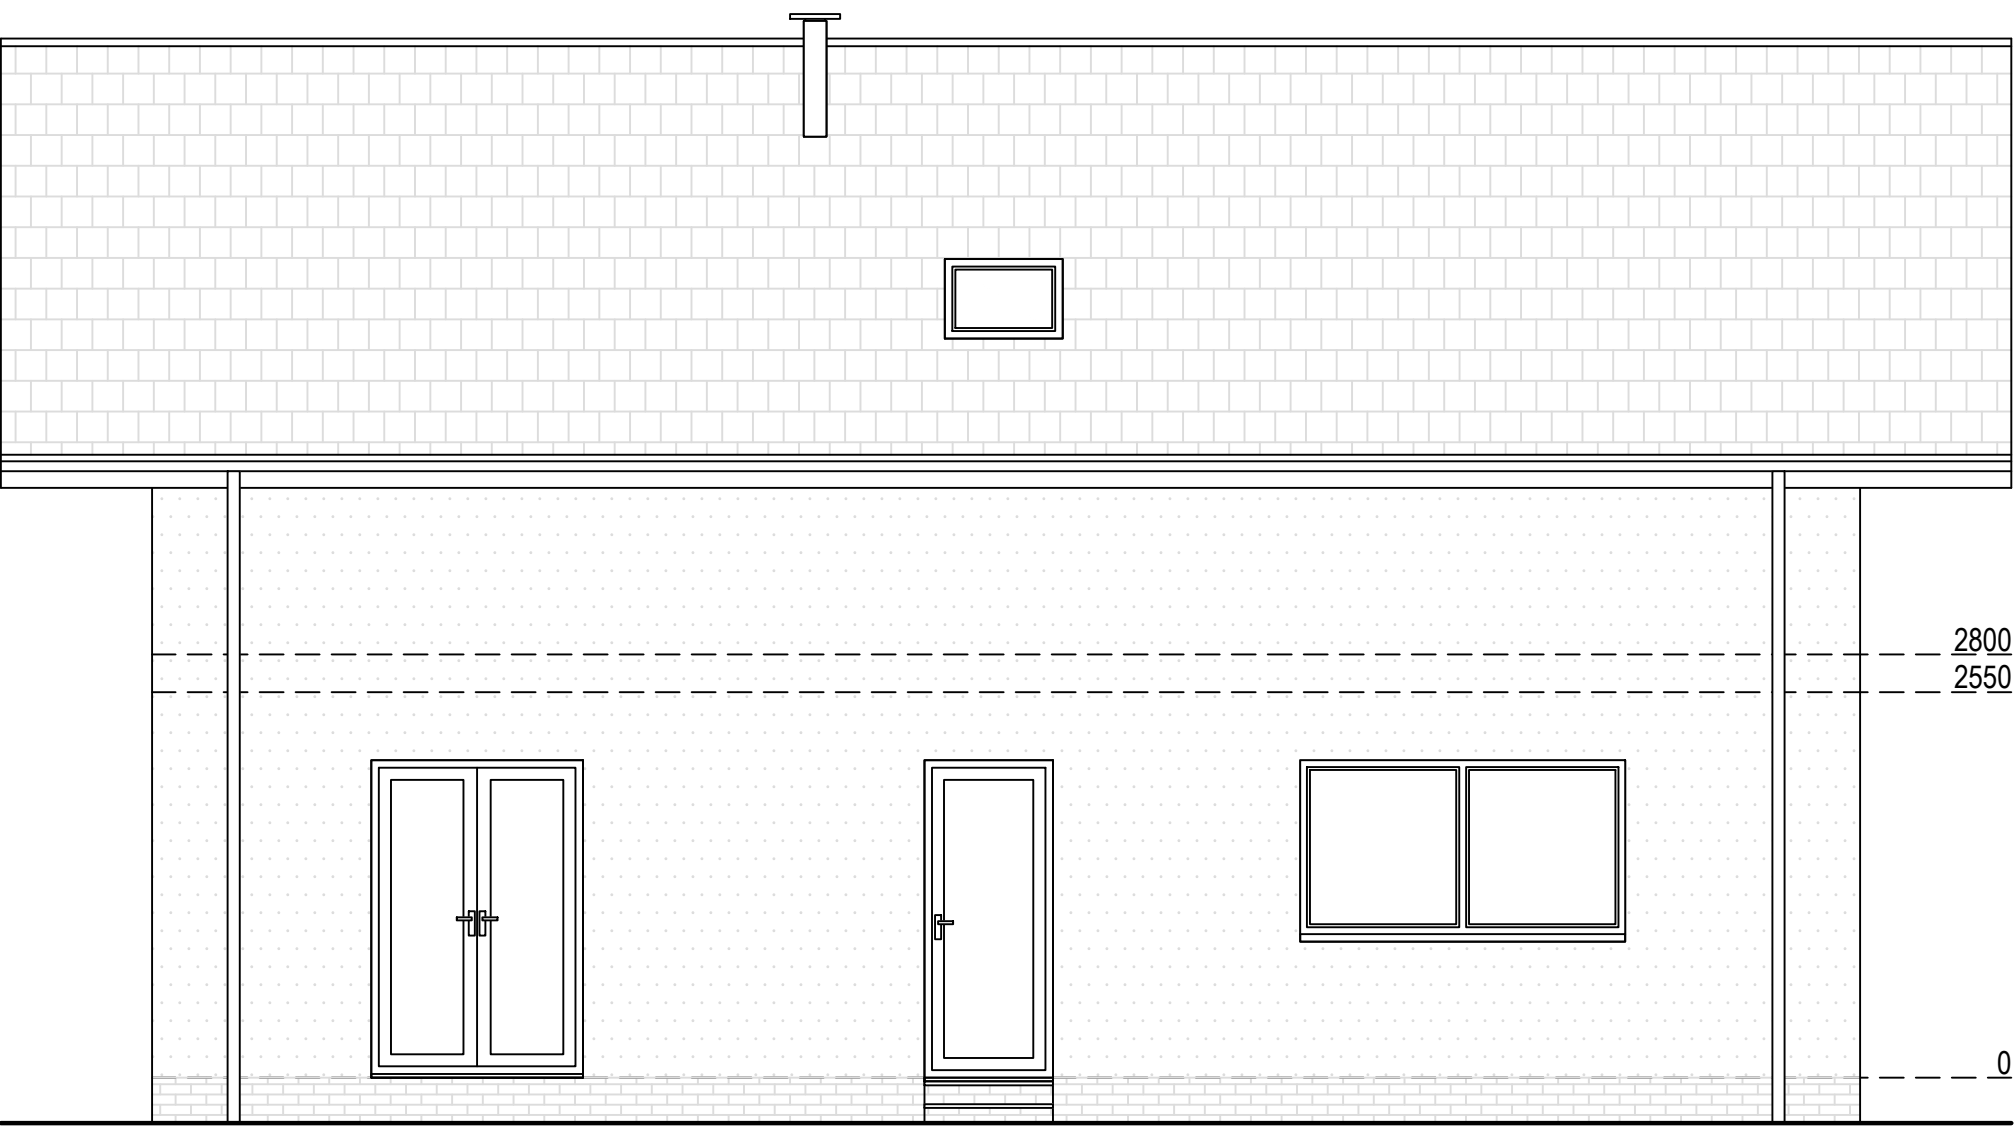


Existing West Elevation

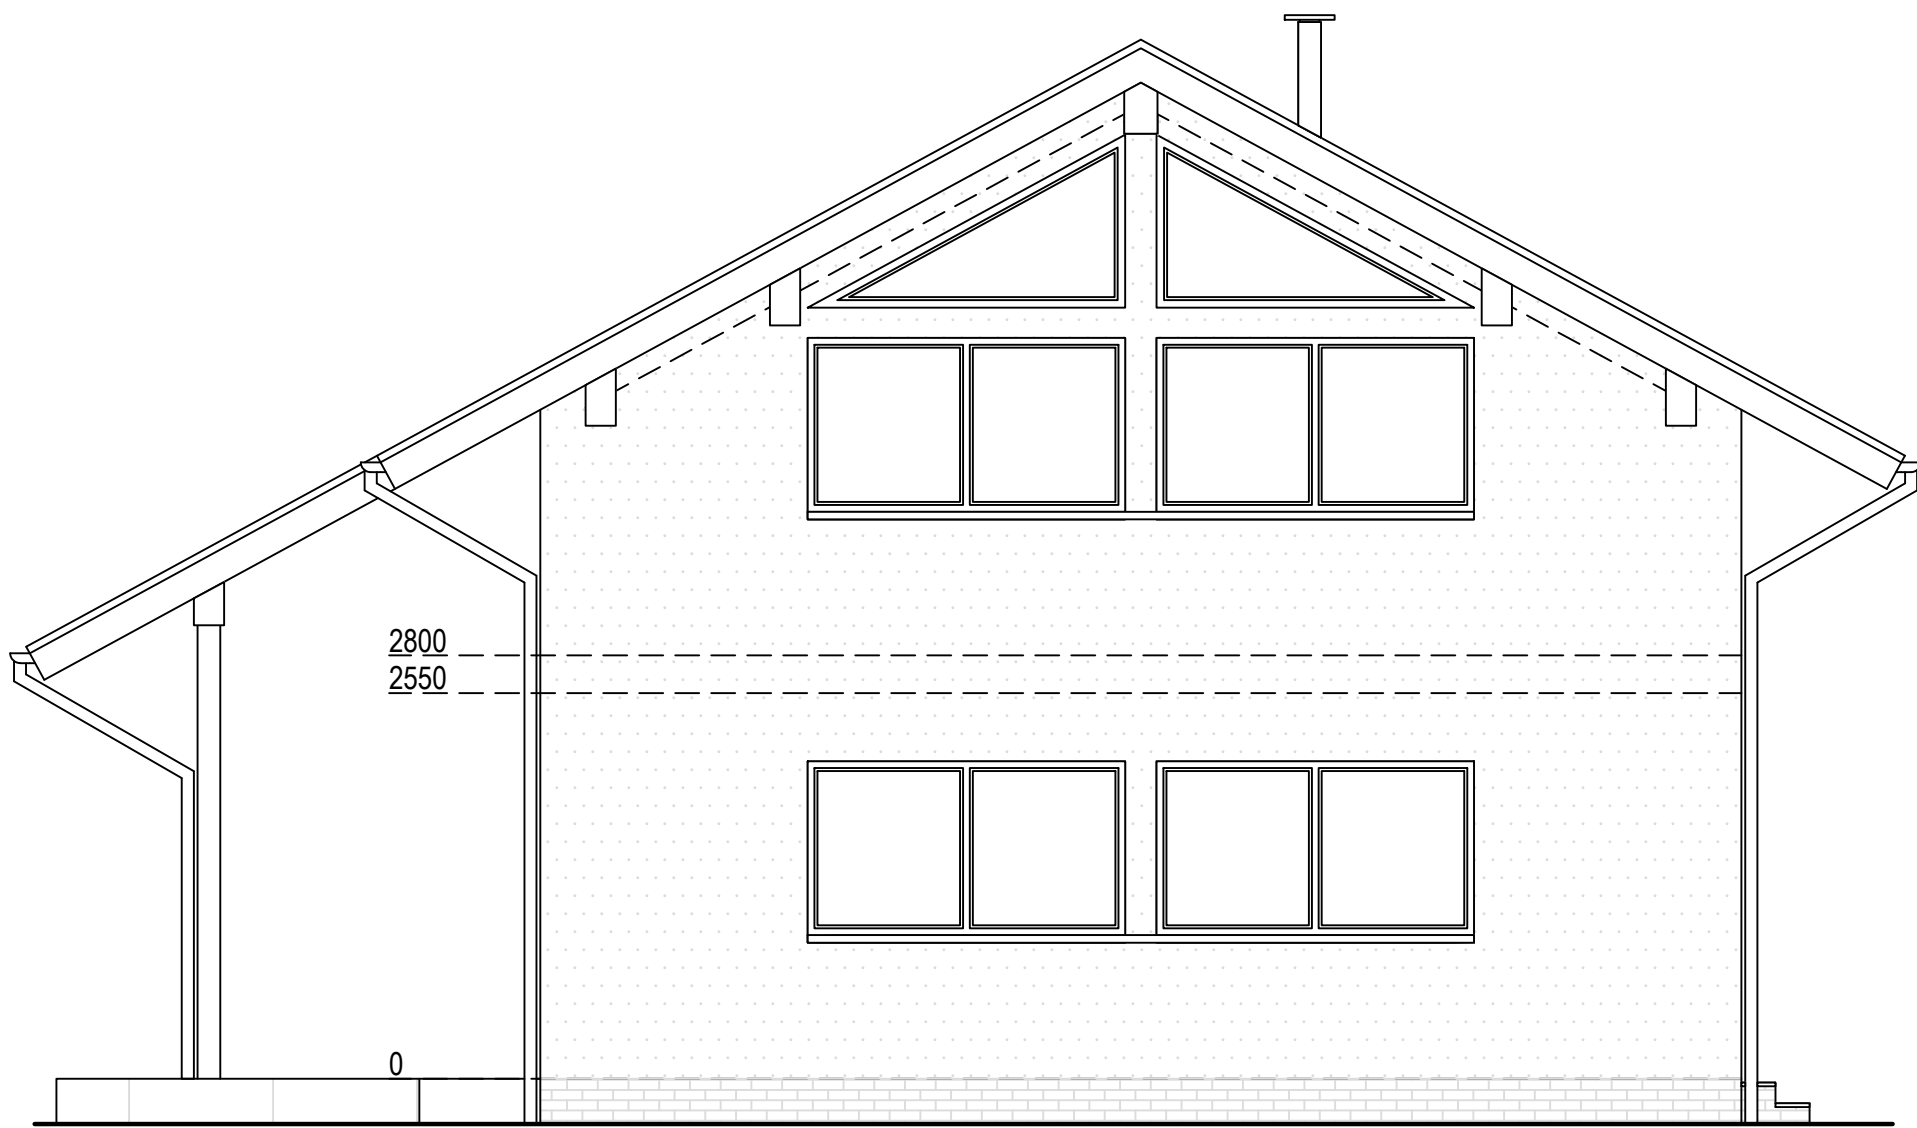

Existing North Elevation

Existing Materials:
Walls: Light off-white / pale cream smooth render with grey brick plinth
Pitched roof: Dark grey slate - style tiles
Windows: Dark grey / anthracite aluminium framed

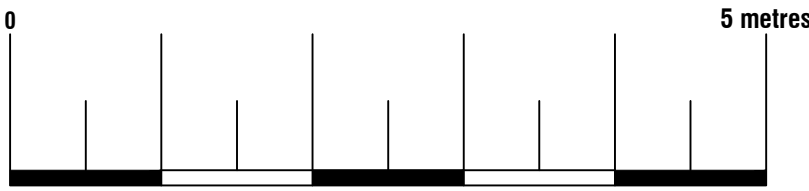

Arkiplan ArkiPlan Architectural Ltd • Enquiries@ArkiPlan.co.uk Lyttchett House, 13 Freeland Park, Wareham Road, Poole, Dorset, BH16 6FA			
Site	The Stables, Crawley Down Road, Felbridge RH19 2PS	Date	09.09.2026
		Sheet	26-0123 D10 REV 05
		Job	New Extension
Title Number	WSX382071	Scale	1:50 @A1, 1:100 @A3
		Title	As Shown