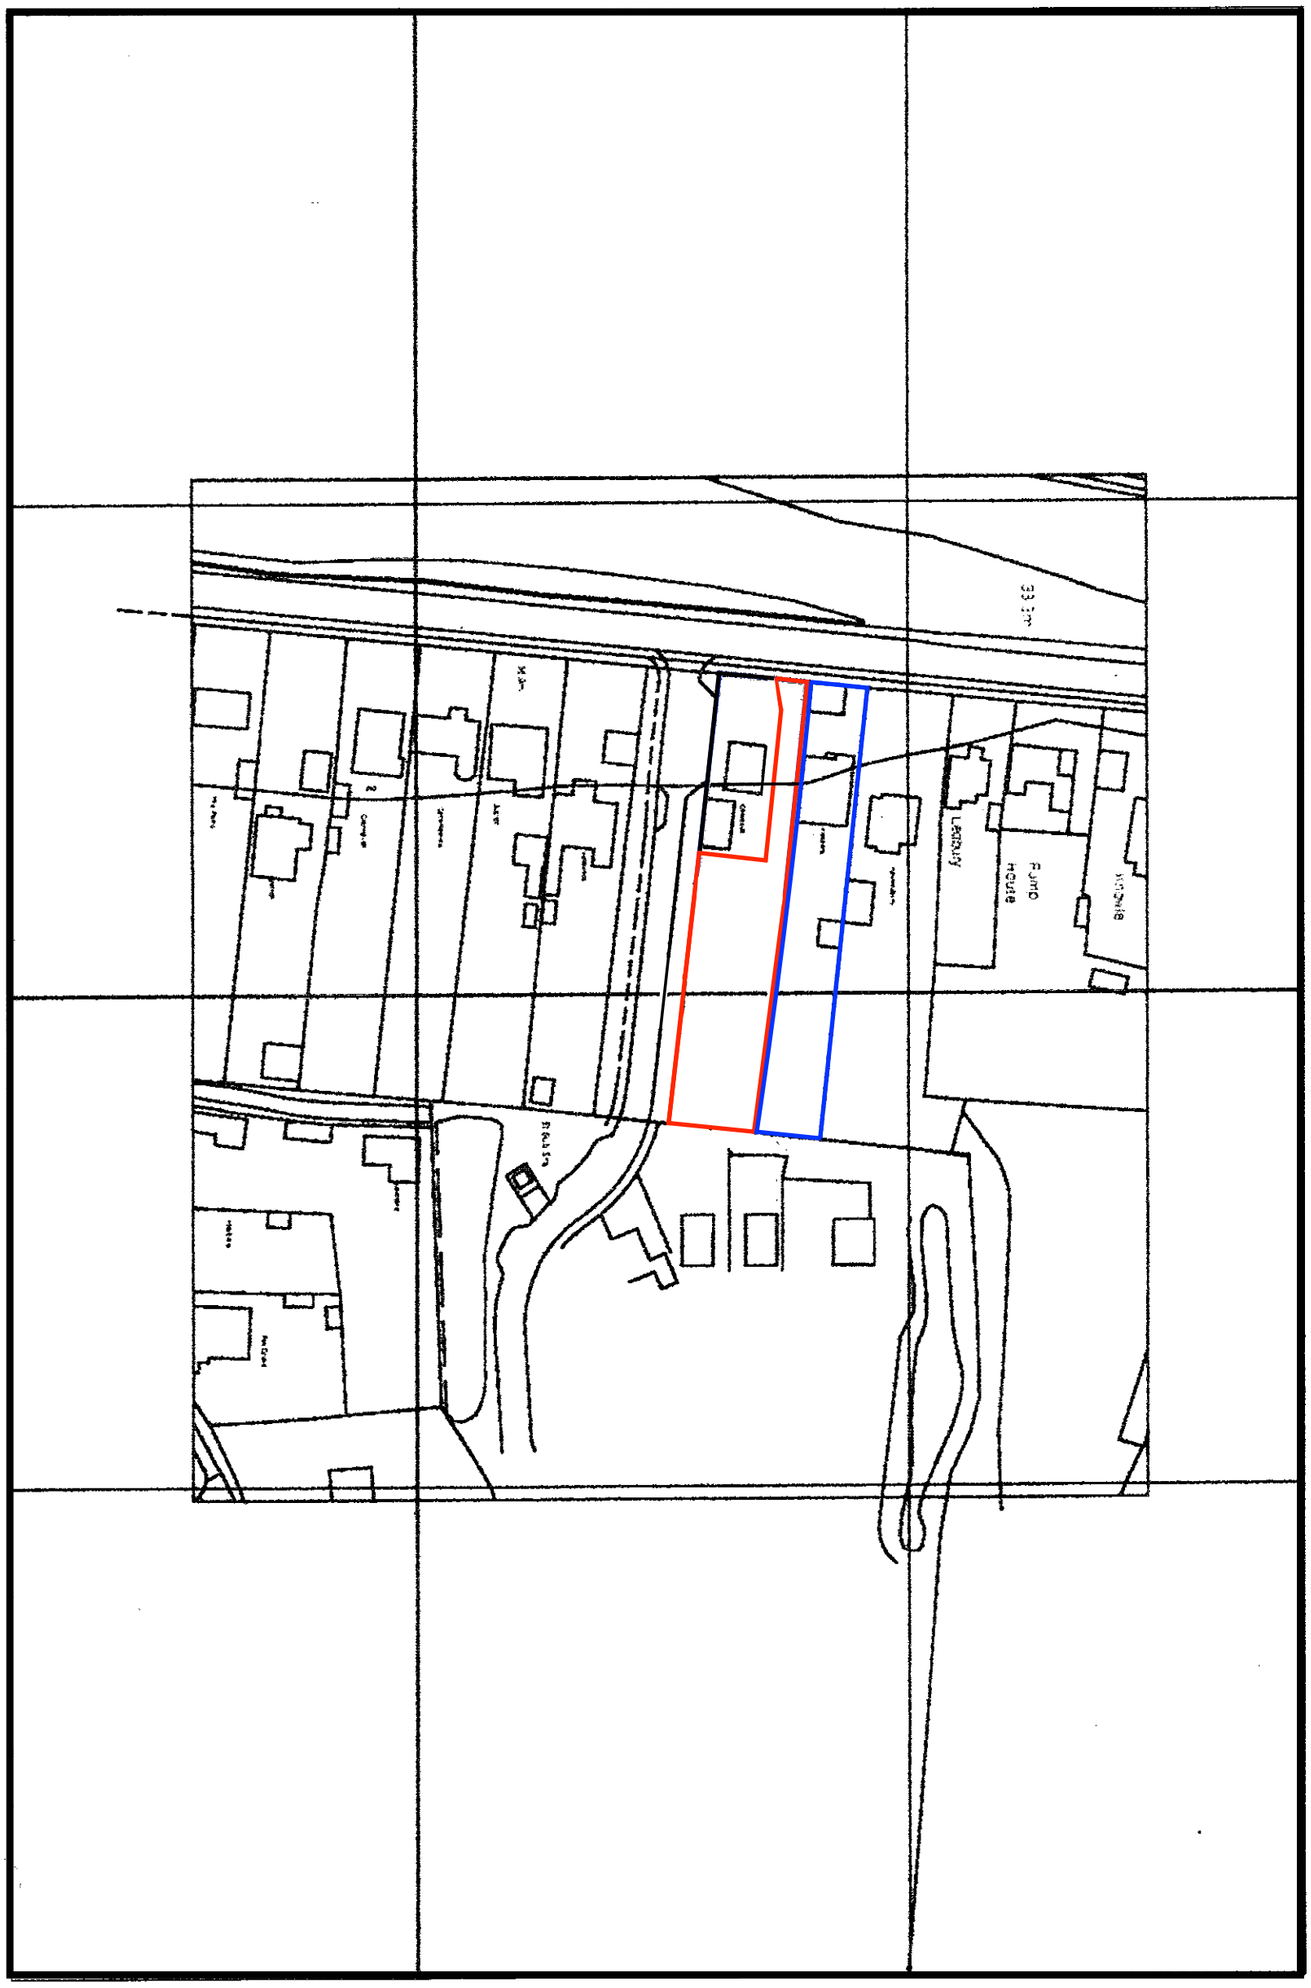

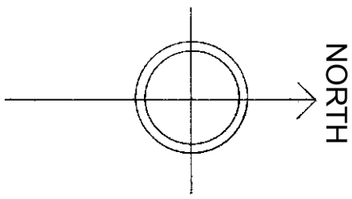

Scale 1:1250 @ A3

Client:	Paul Holland	Drawing No:	2025-03-P-001	Rev:
Project:	Residential Development	Scale:	1:1250 @ A3	B
Location:	Land to the Rear of Chideok, Valebridge Road, Burgess Hill. RH15 0RT	Date:	20/02/2025	
Drawing Title:	Location Plan	Paper Size:	A3	

STUDIO LAP CHAN
177 Havelock Road, Brighton. BN1 6GN
Tel:07733 304882