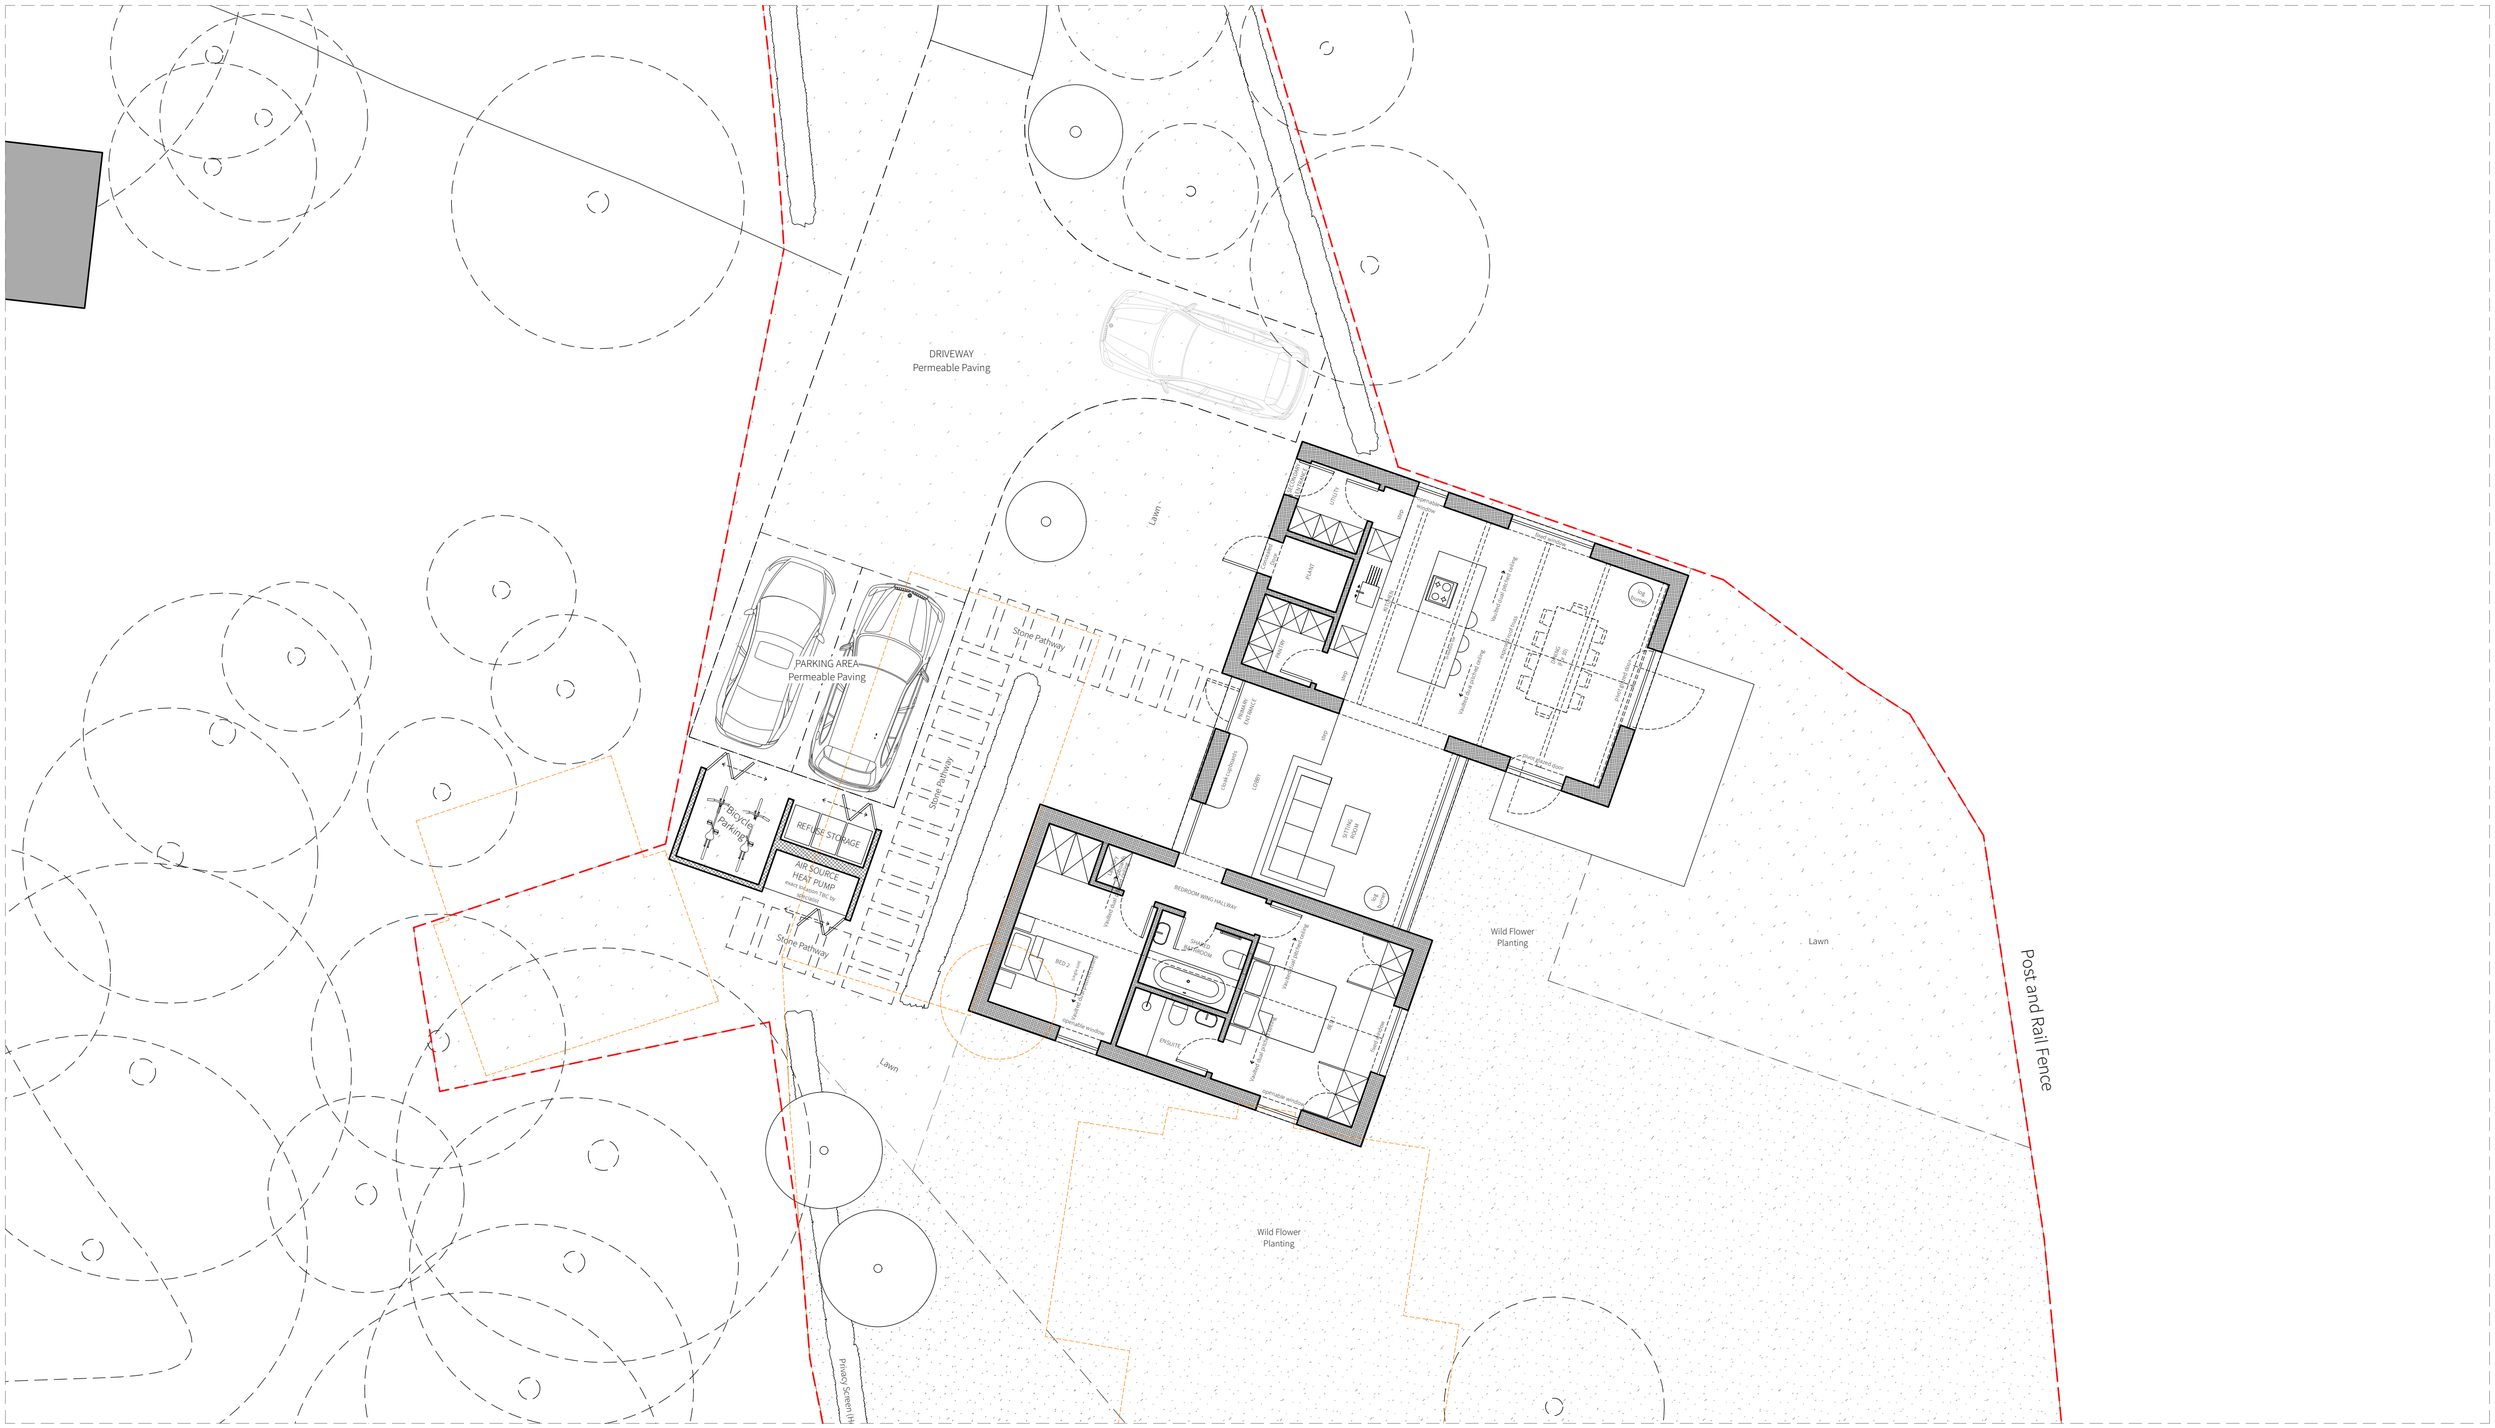
DRIVEWAY
Permeable Paving
Lawn
PARKING AREA
Permeable Paving
Stone Pathway
Stone Pathway
Stone Pathway
Bicycle Parking
REFUSE STORAGE
AIR SOURCE HEAT PUMP
Lawn
Wild Flower Planting
Wild Flower Planting
Lawn
Post and Rail Fence
Privacy Screen (1m)
UTILITY
PLANT
WATER
FRONT ENTRANCE
LOBBY
STORE ROOM
BEDROOM WING HALLWAY
BED 2
SHOWER
ENSUITE
Kitchen/Living/Dining
Kitchen/Living/Dining
Kitchen/Living/Dining