


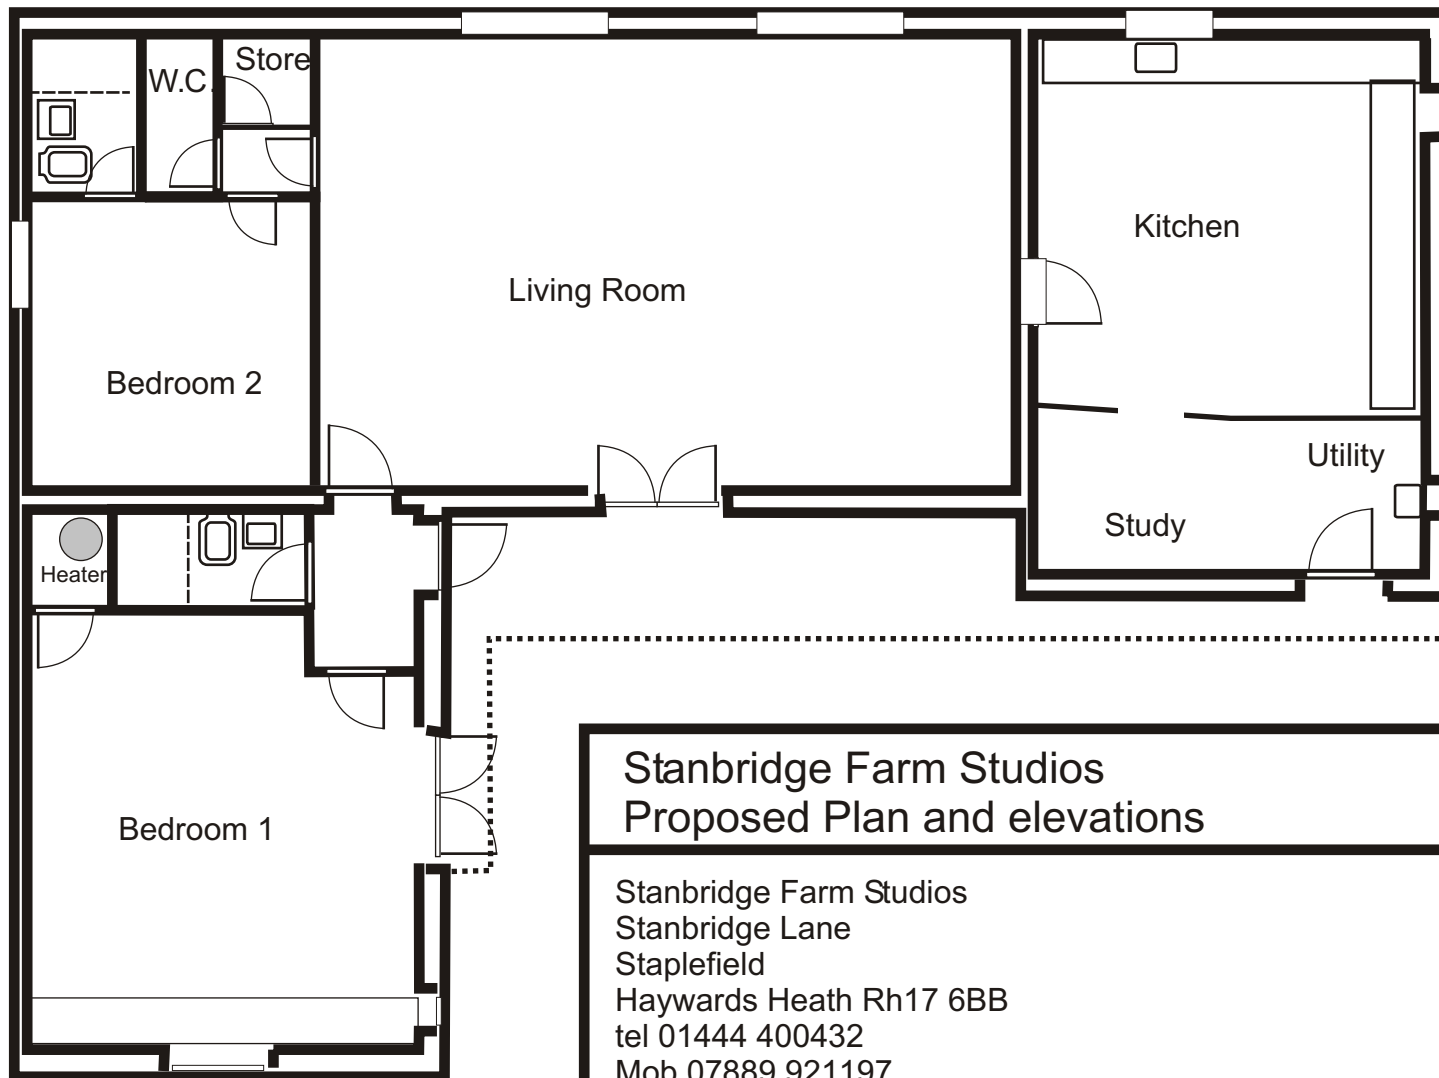

Stanbridge Farm Studios Proposed Plan and elevations

Stanbridge Farm Studios
Stanbridge Lane
Staplefield
Haywards Heath Rh17 6BB
tel 01444 400432
Mob 07889 921197

Scale 1:100 A4
Drawn RGB ,
Date 4-11-2025

Drawing No Existing Plans and elevations
Existing plans and elevations CDR pg4