


LOCATION PLAN

Stanbridge Studios
Rh17 6BB

51 01' 51.80"N 0 11'36.45"W

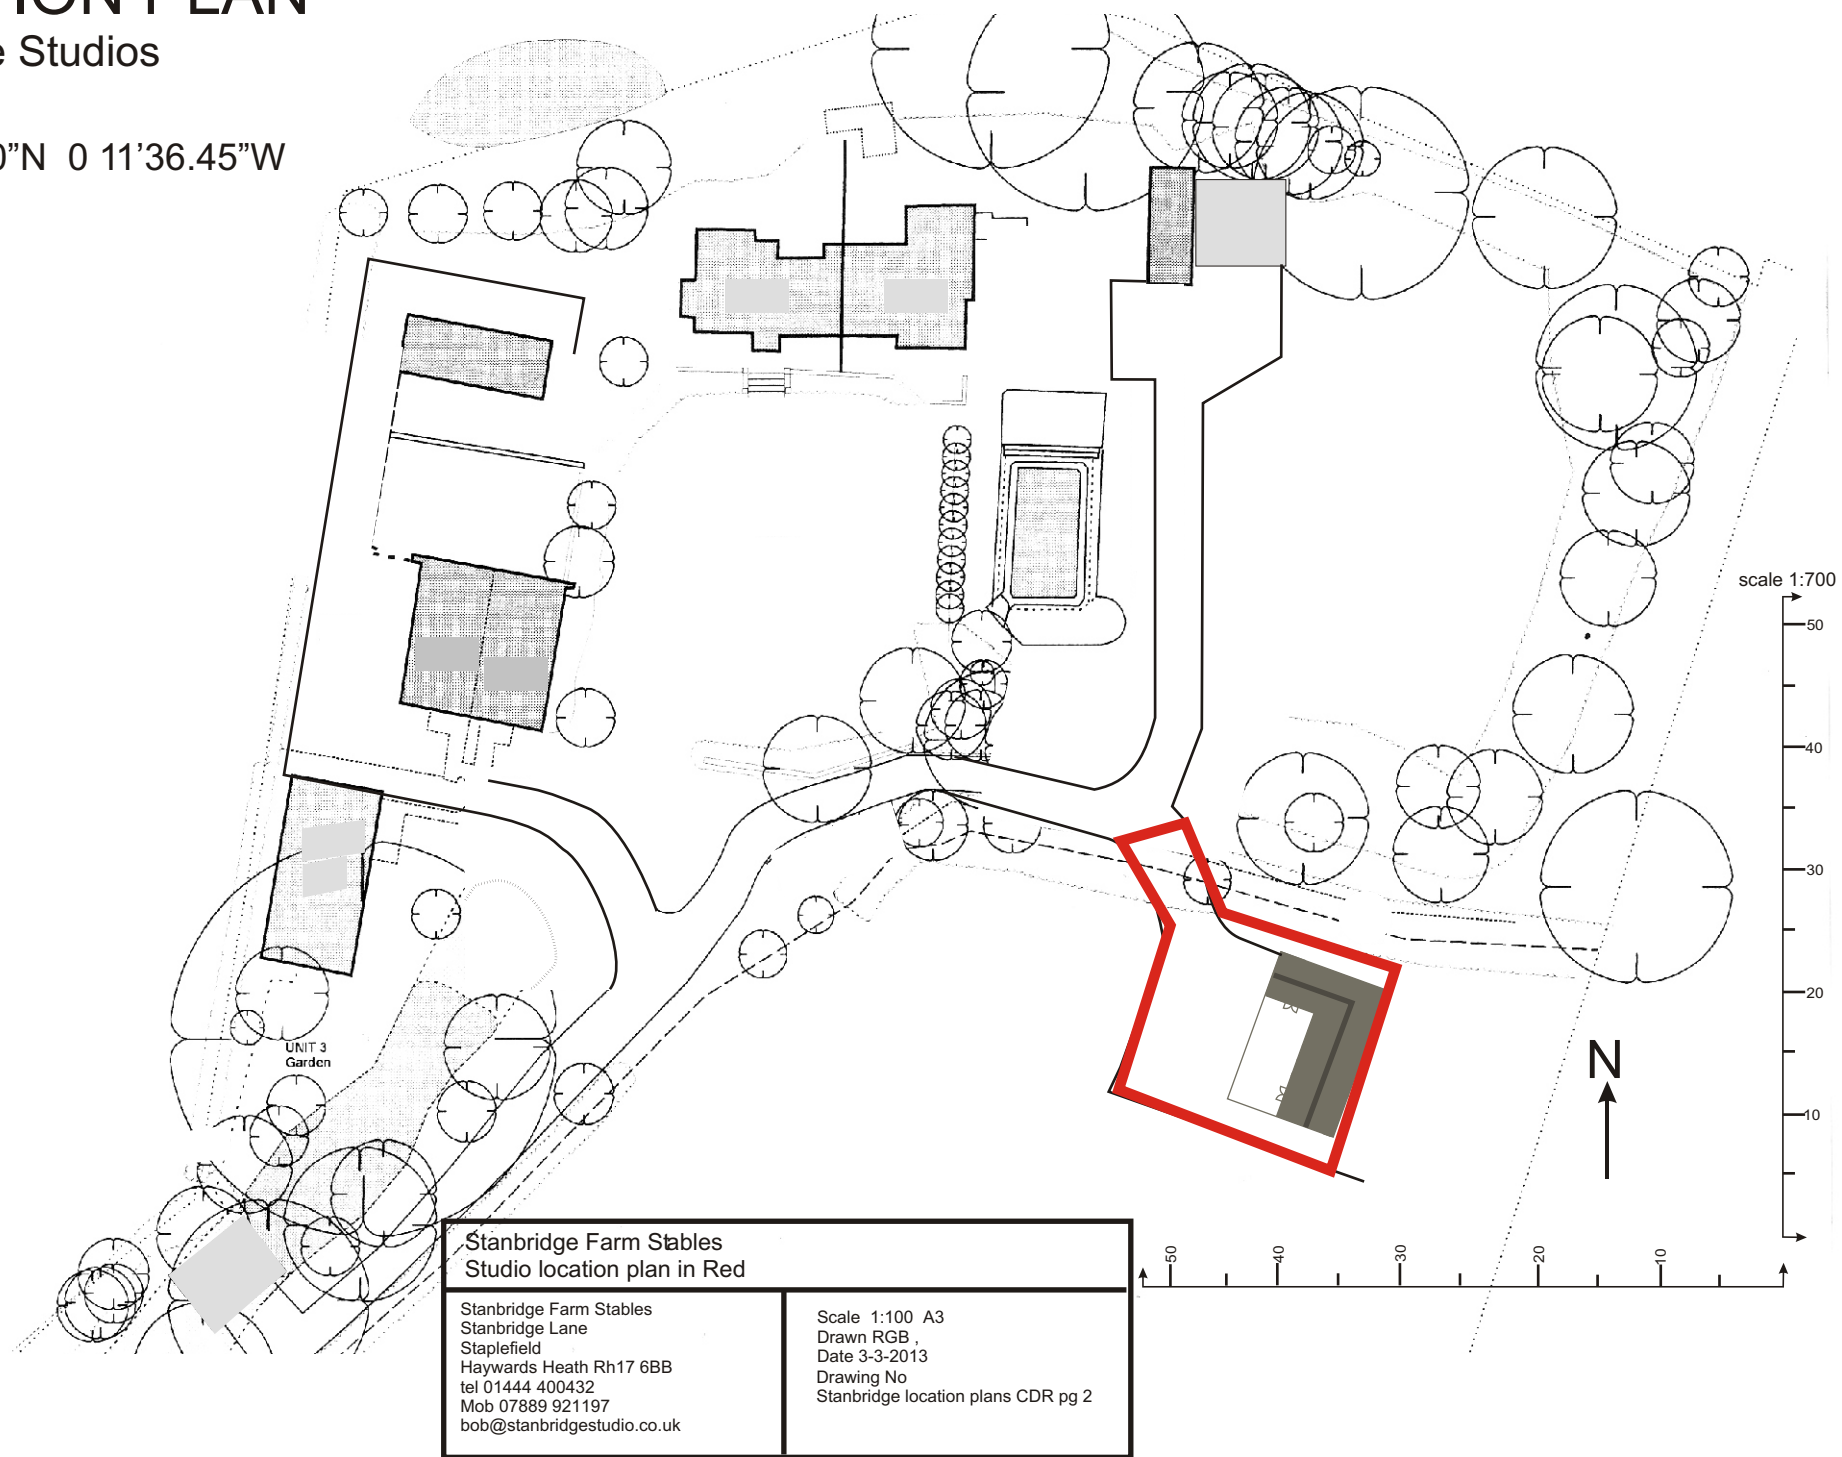

Stanbridge Farm Stables Studio location plan in Red	
Stanbridge Farm Stables Stanbridge Lane Staplefield Haywards Heath Rh17 6BB tel 01444 400432 Mob 07889 921197 bob@stanbridgestudio.co.uk	Scale 1:100 A3 Drawn RGB Date 3-3-2013 Drawing No Stanbridge location plans CDR pg 2