




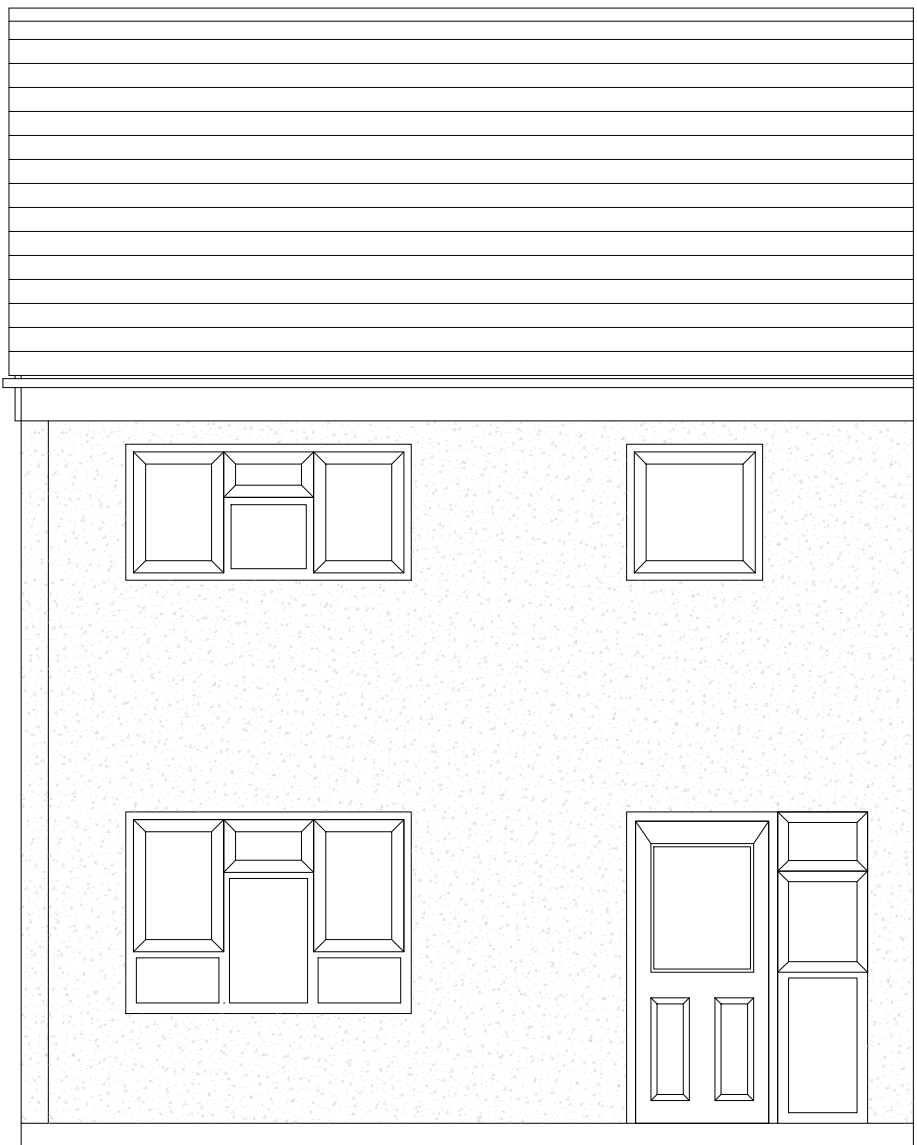


REAR

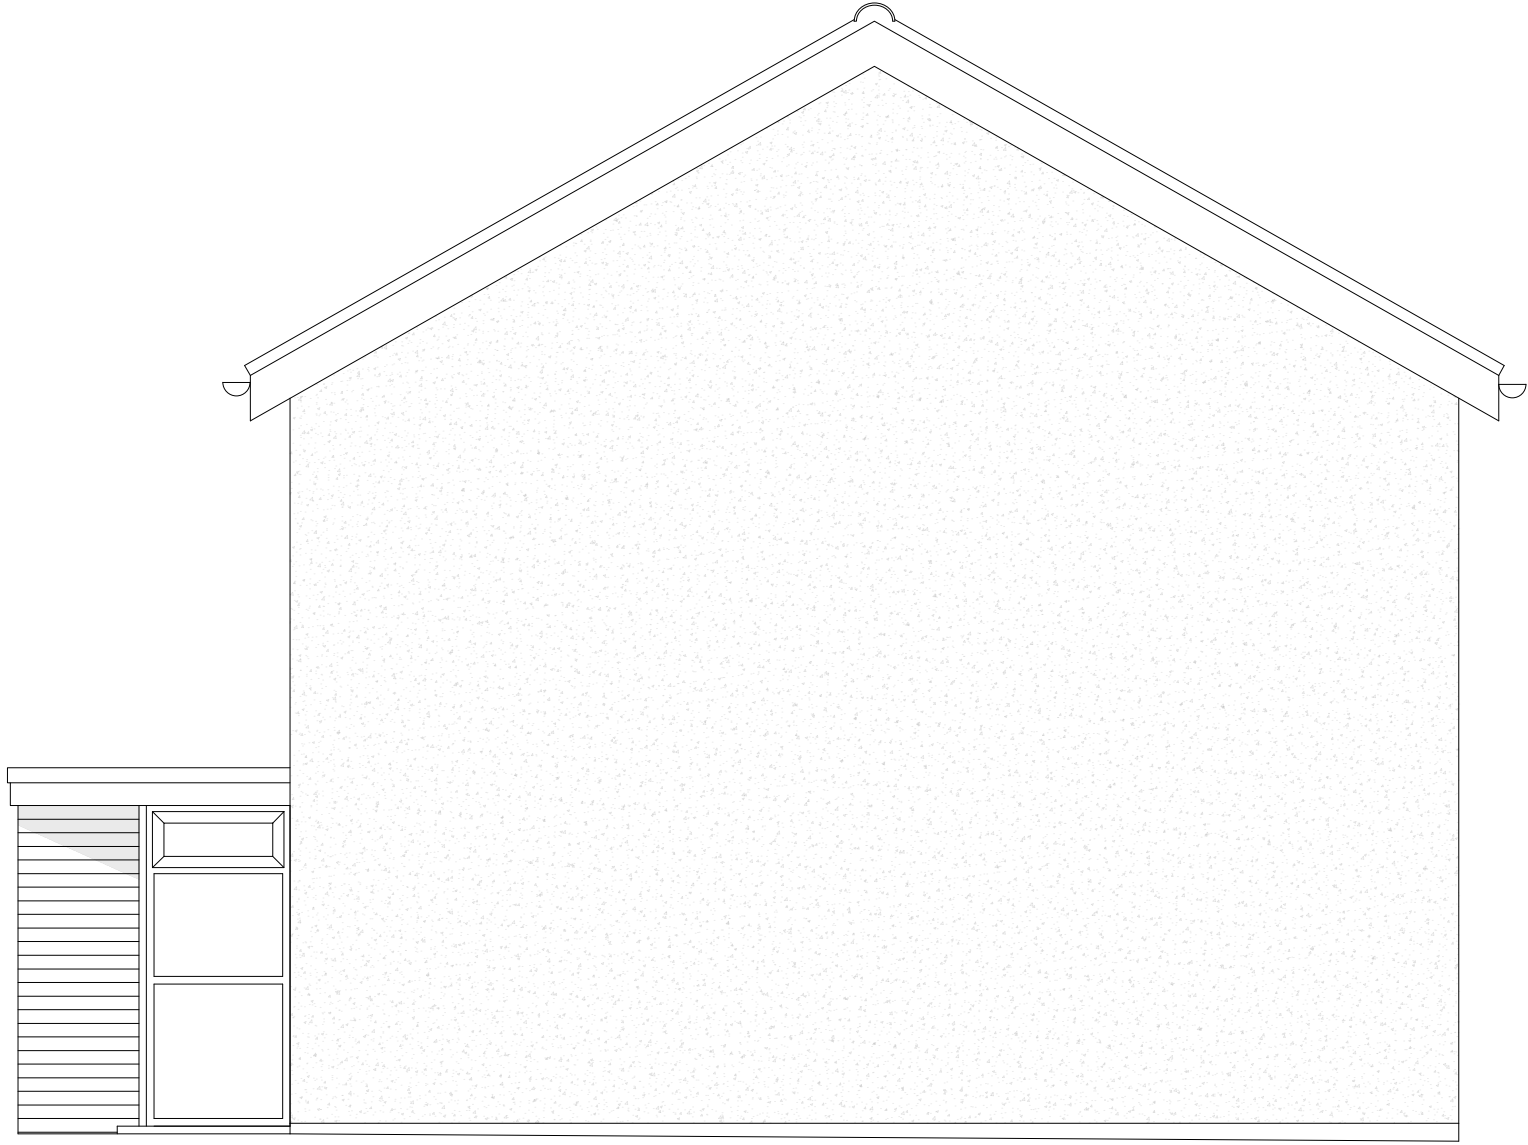

SIDE

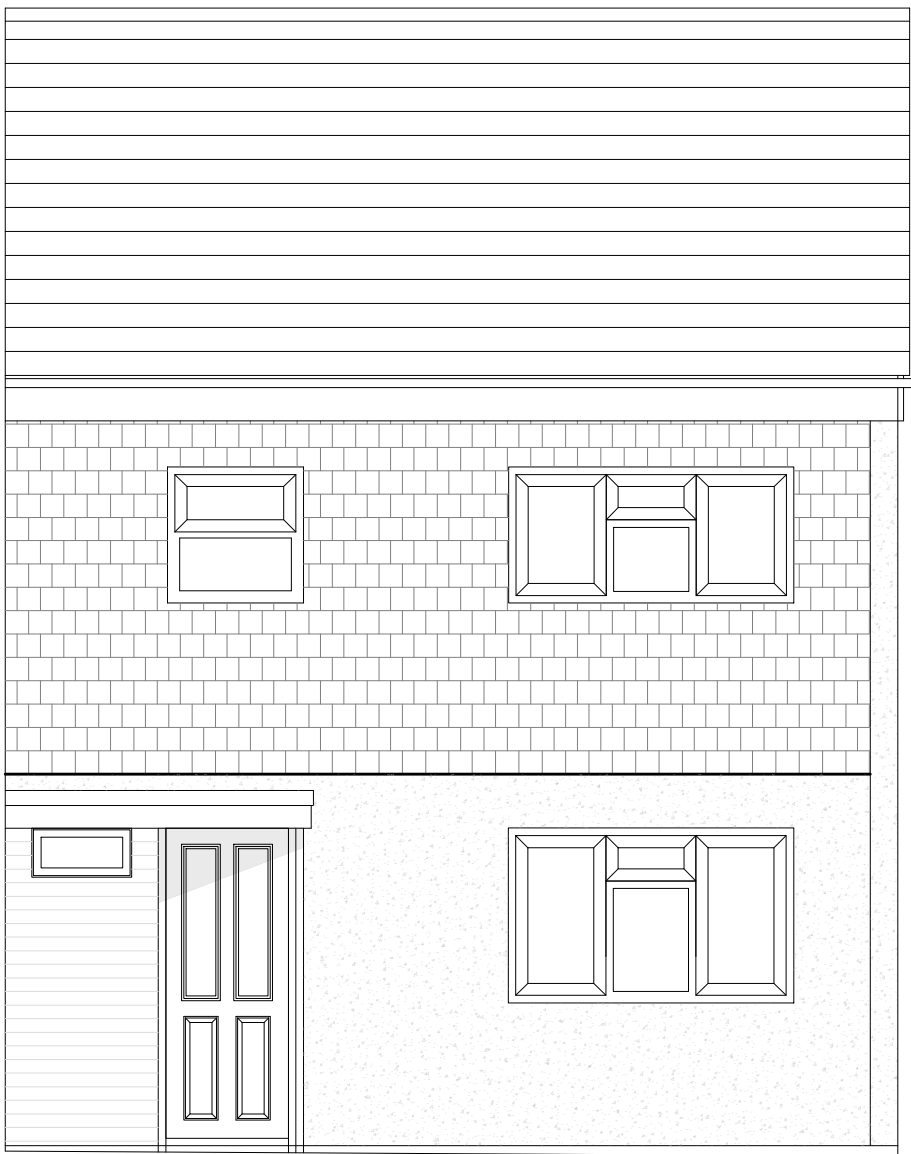

FRONT

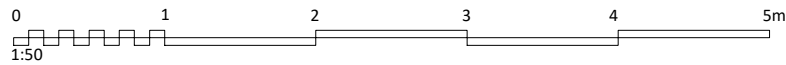

Project	United Living/Clarion Housing Association Retrofit		
Drawing	22 Lister Av Existing Elevations		
Revisions			
Client	United Living		
Scale	1:50@A2		
Date	Drawn By	Checked By	
Nov 25	PW	CM	
Issue:	PLANNING		
Drawing No.	Revision		
2344D-	102	-	