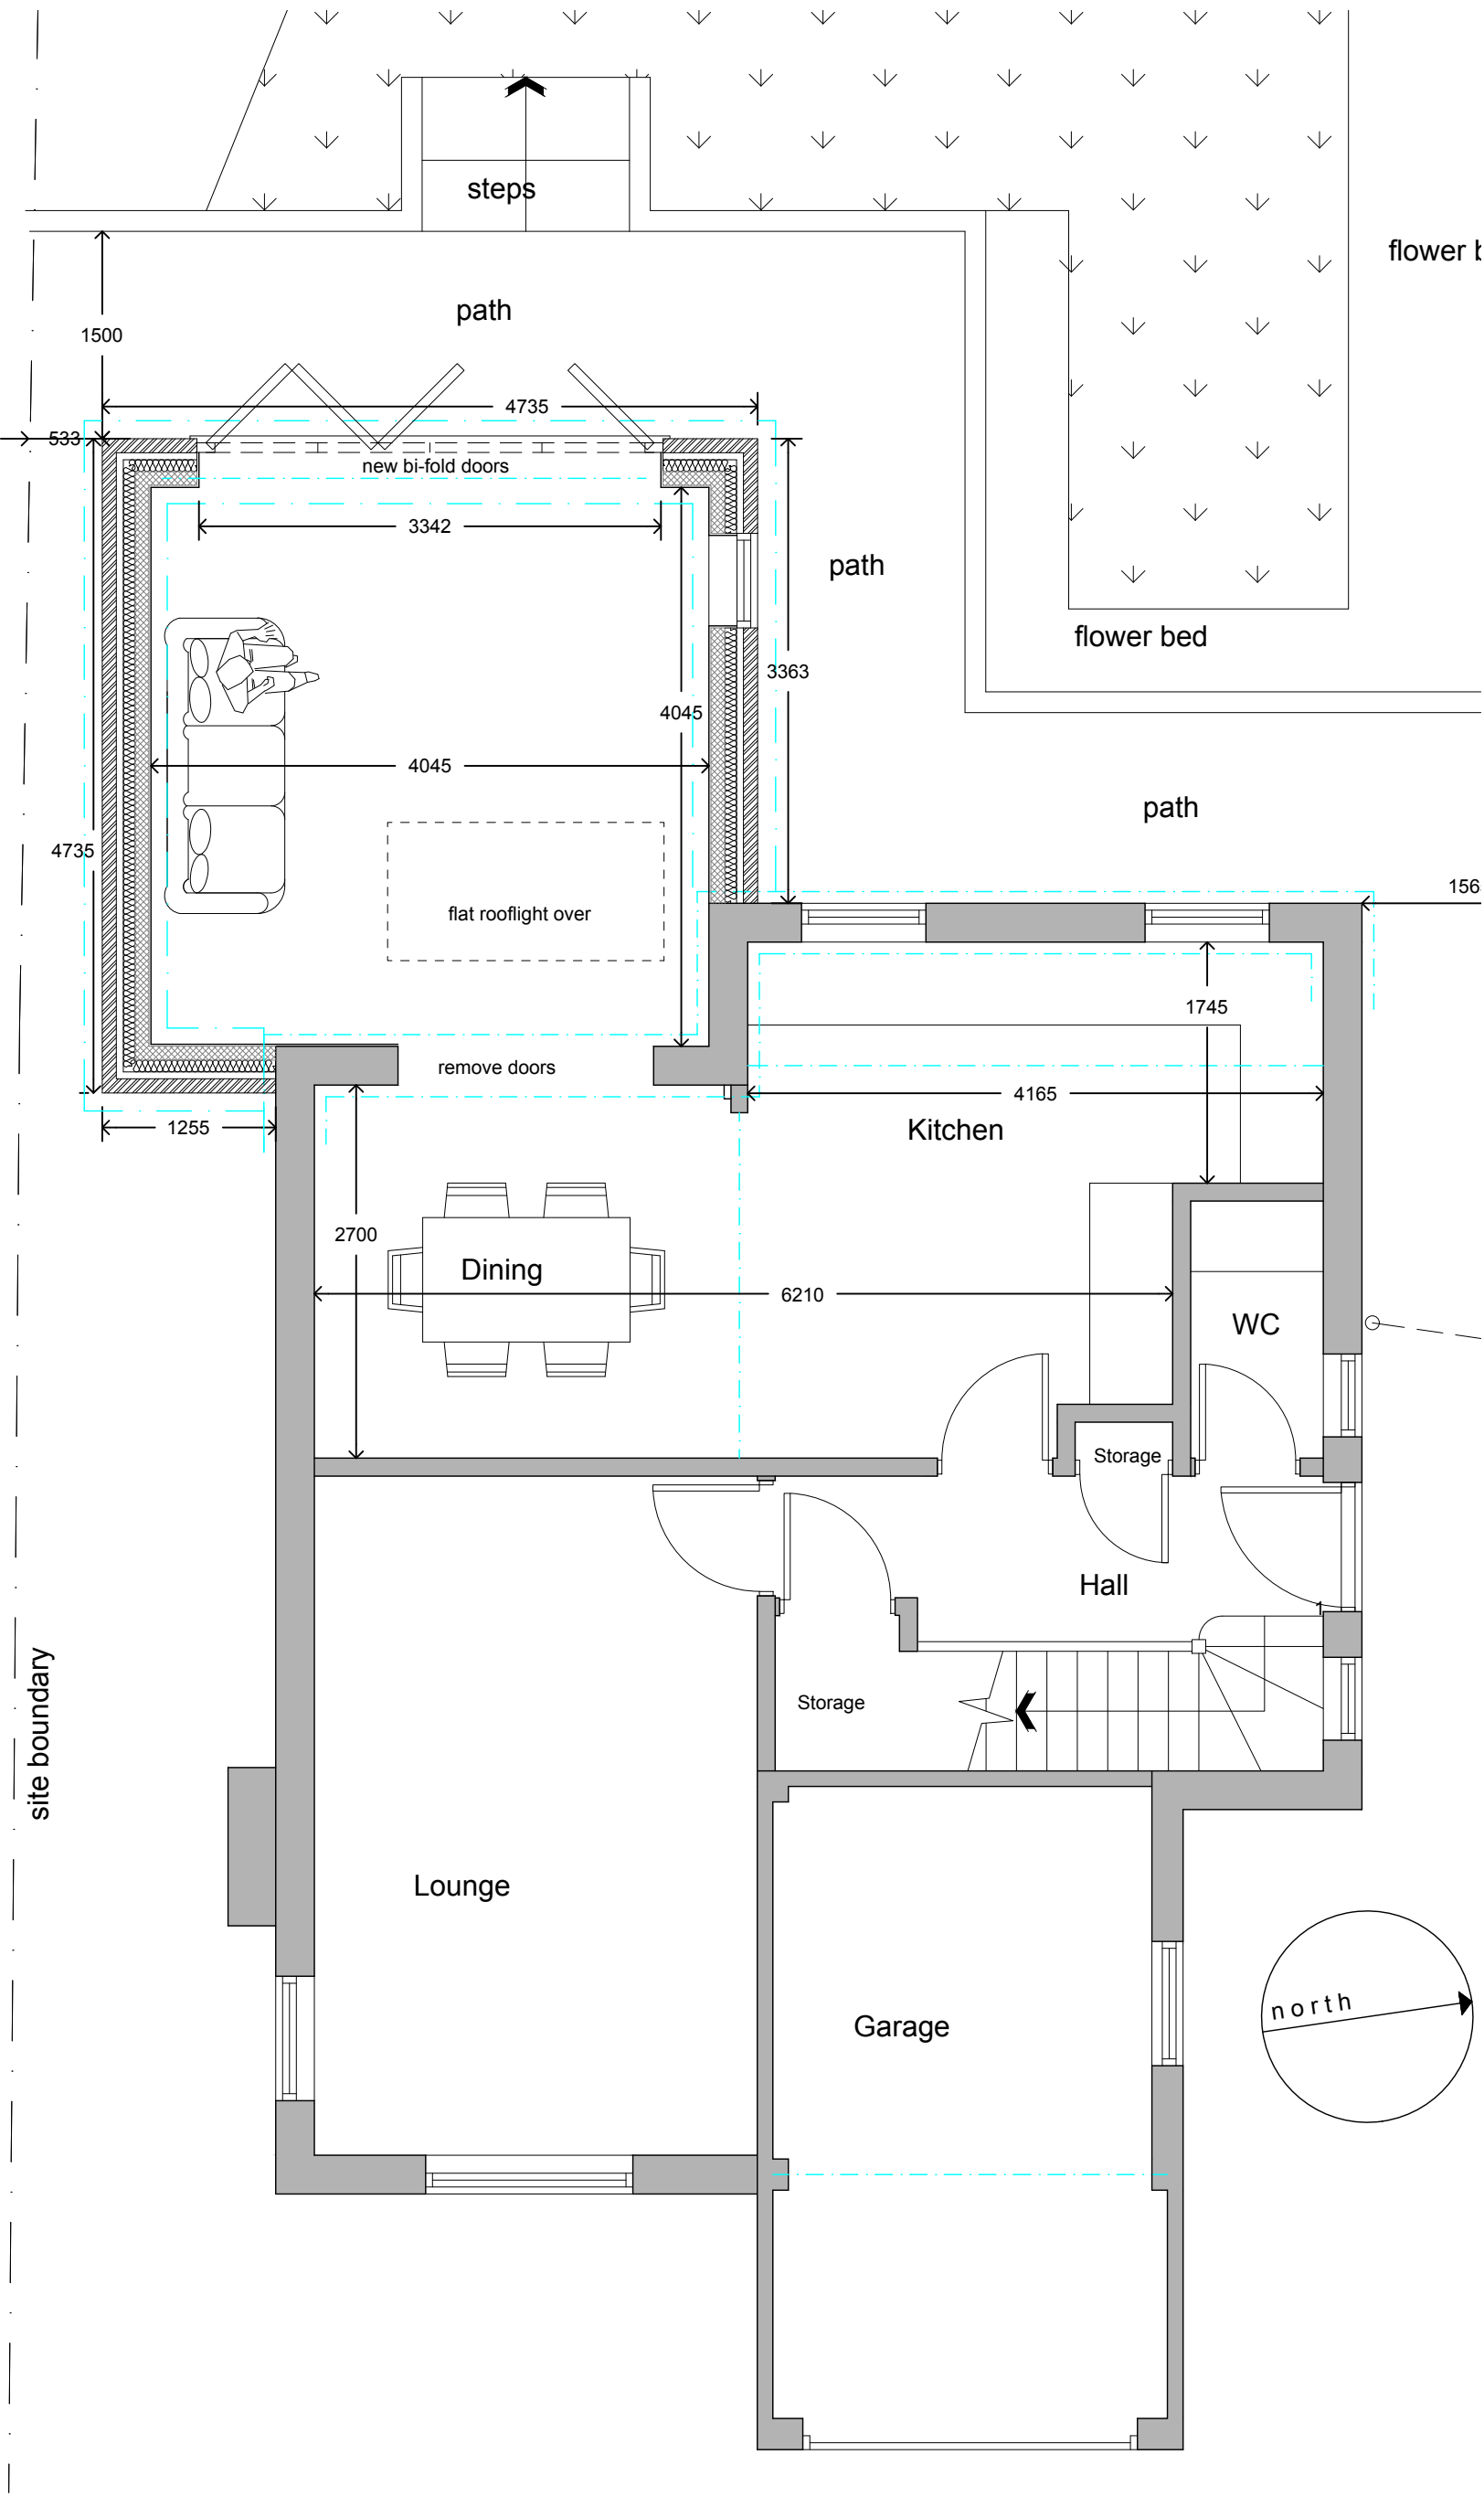


flower t

# Mid Sussex Design

*architectural design services*  
info@midsussexdesign.co.uk  
07980 920621  
17 Gatesmead, Haywards Heath, RH16 1SN

- DESIGN
- PLANNING
- BUILDING REGULATIONS
- CONSTRUCTION

Notes

Do not scale, use figured dimensions only.

All dimensions to be verified on site prior to the commencement of any work or the production of any shop drawing. All discrepancies to be reported to the designer.

This drawing is to be read in conjunction with all related designer's and Engineer's drawings and any other relevant information. It is the contractors responsibility to ensure that all works are in compliance with Building Regulations, British Standards and Codes of Practice.

This drawing is copyright of Mid Sussex Design. It must not be reproduced without written consent.

GROUND FLOOR



|           |                                 |
|-----------|---------------------------------|
| rev:      | A - reduced scheme              |
| client:   | Mr & Mrs Bradbury               |
| project:  | 9 Wickham Close, Haywards Heath |
| drawing:  | 132/03                          |
| date:     | 13 Feb 2025                     |
| scale:    | 1:50 @ A3                       |
| title:    | ground floor - proposed         |
| drawn by: | SAF                             |