





Proposed Side (West) Elevation 1:50

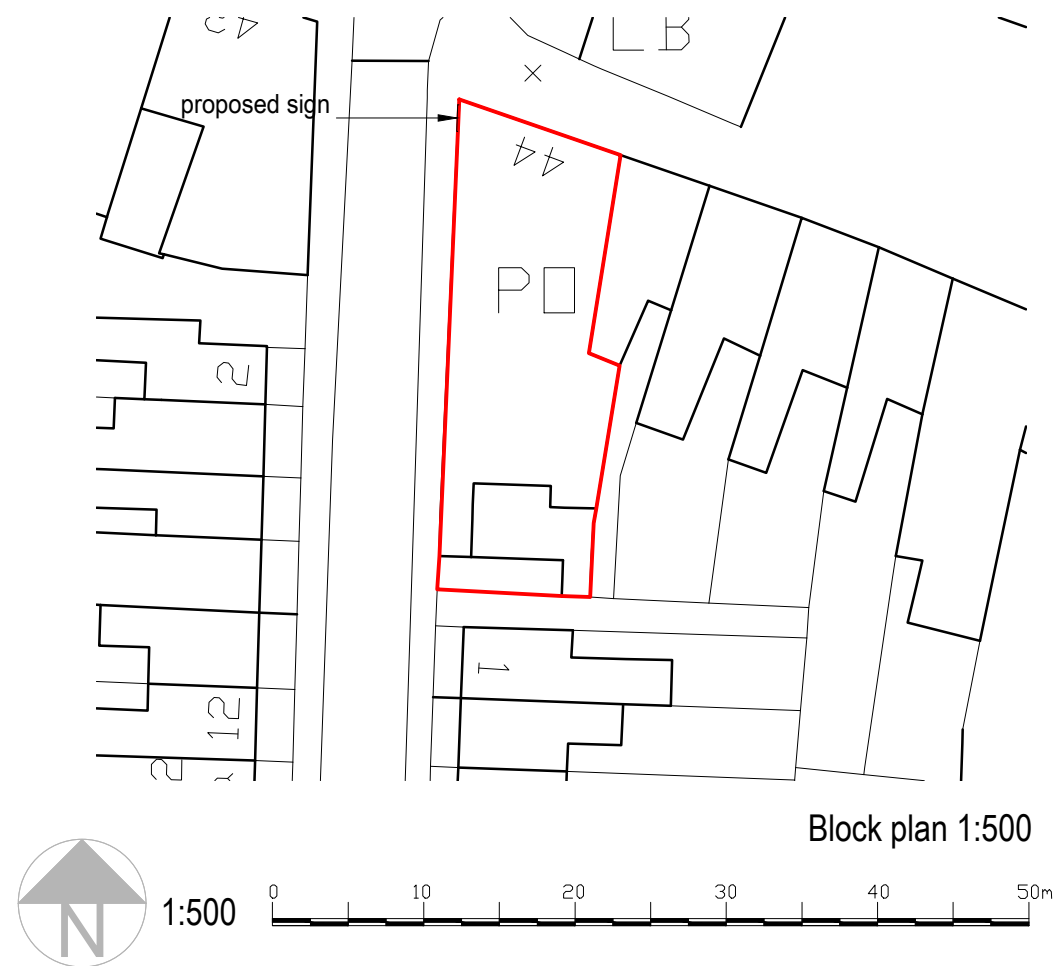

Block plan 1:500

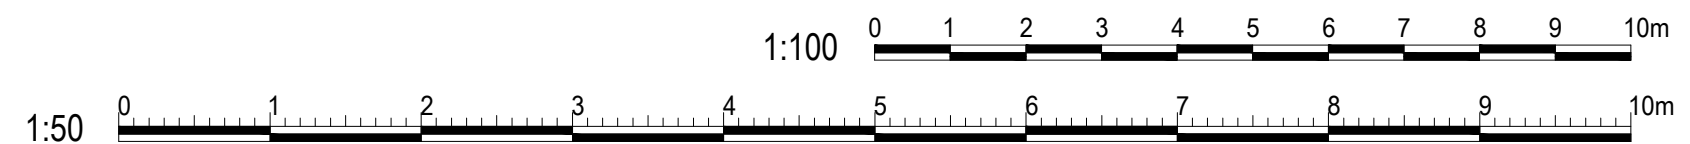

amendments

bpm Architectural
Services Ltd.

client	Hawthorne Veterinary Surgery		
project	44 Keymer Road Hassocks West Sussex BN6 8AR		
project ref:	3082	Drawing No.	02
drawing title	Proposed Side Elevation		
drawn by	K . Lambert		
date	Feb 25	scale	1:50/100@ A2
www.bpmnet.co.uk info@bpmnet.co.uk			
Do not scale off drawing, check All goods materials workmanship to all dimensions on site before all work is commenced conform with current building regs BSS and COP's			