

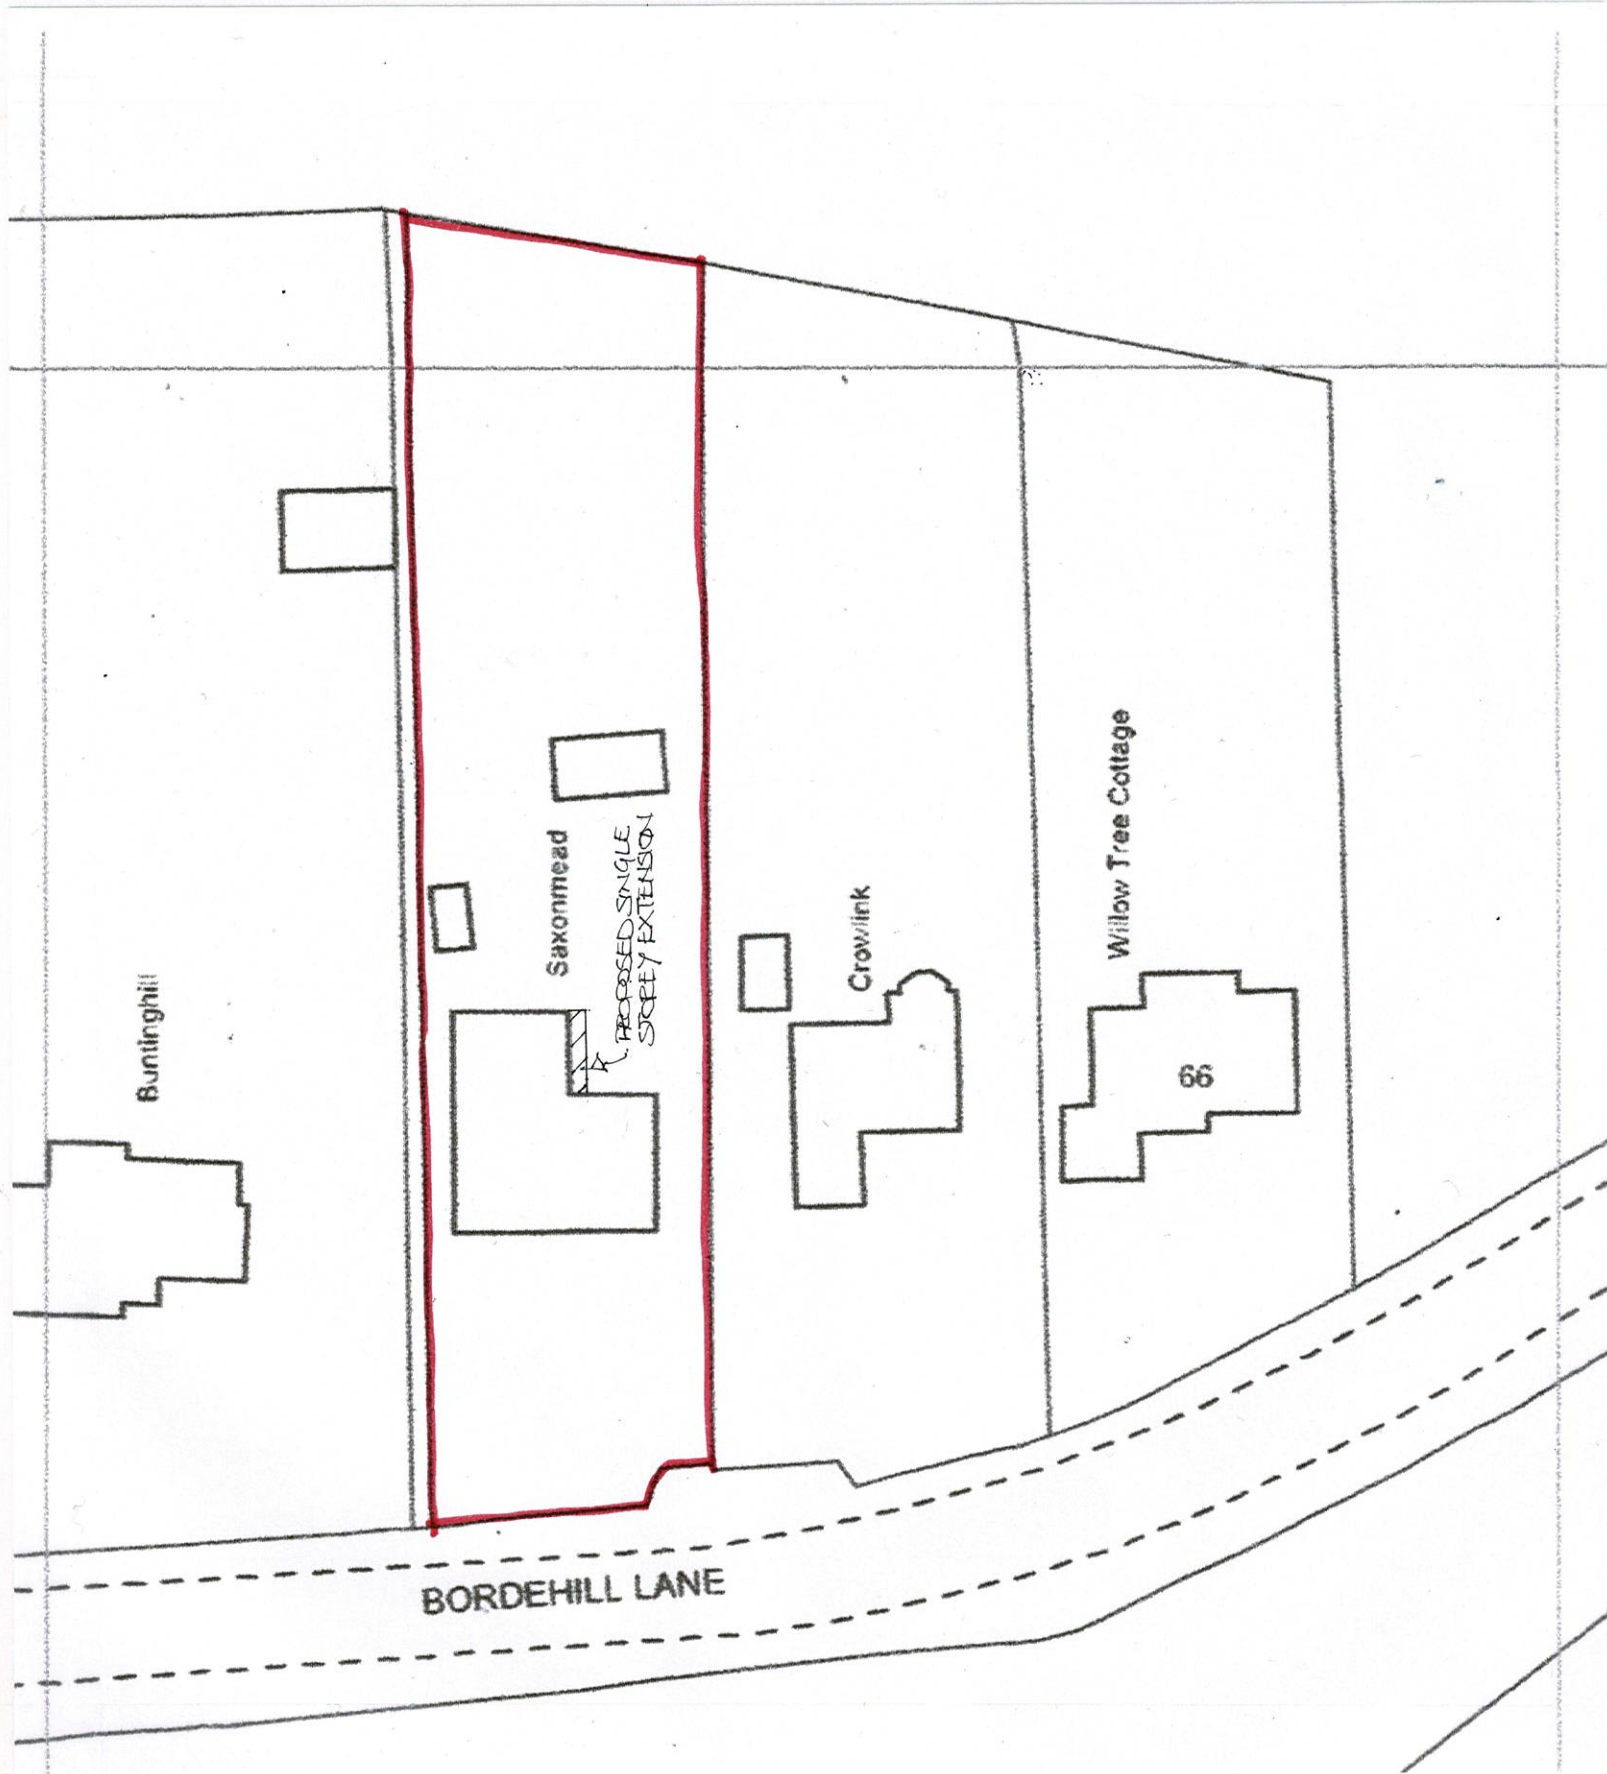


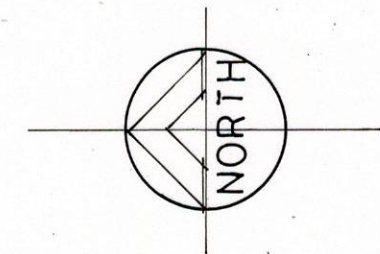

BLOCK PLAN

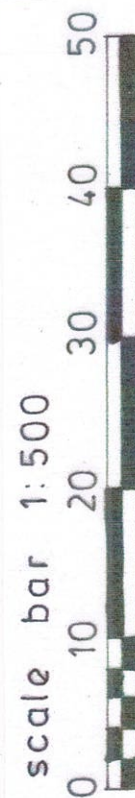

**Belmont Designs Practice
Limited**
37 Ashenground Road
Haywards Heath
West Sussex
RH16 4PS
email:james@belmont-designs.co.uk

Architectural Practice

Client
Mr & Mrs J Hill

Site
Saxonmead
Borde Hill Lane
Haywards Heath
RH16 1XP

Project
Proposed single storey
rear extension

Block Plan

Date Feb 2025
Scale 1:500 @ A3
Drawn JTM
Drawing No

B.039.24.01

copyright and all
dimensions to be
checked prior to
commencement