



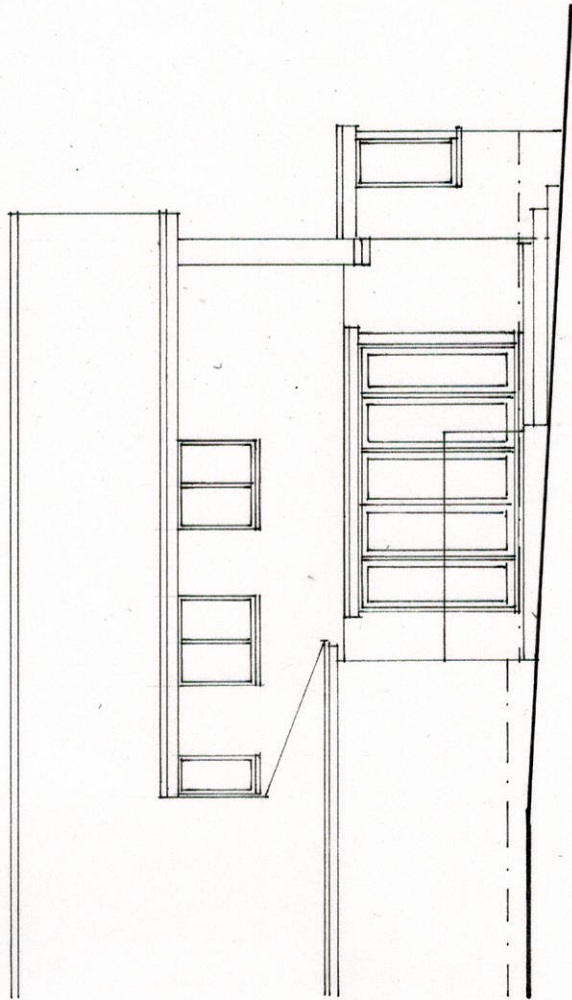

SOUTH

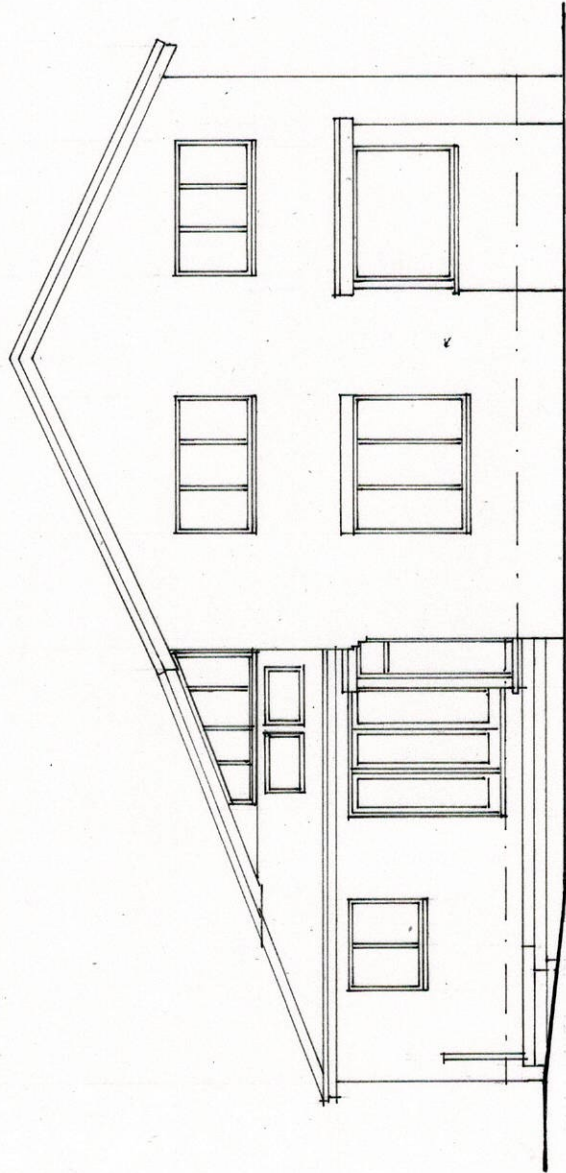

EAST

**Belmont Designs Practice
Limited**

37 Ashenground Road
Haywards Heath
West Sussex
RH16 4PS

email: james@belmont-designs.co.uk

Architectural Practice

Client
Mr & Mrs J Hill

Date Feb 2025
Scale 1:100 @ A3
Drawn JTM
Drawing No

Site
Saxonnmead
Borde Hill Lane
Haywards Heath
RH16 1XP

B.039.24.04

copyright and all
dimensions to be
checked prior to
commencement

Project
Proposed single storey
rear extension

Existing Elevations

scale bar 1:100

