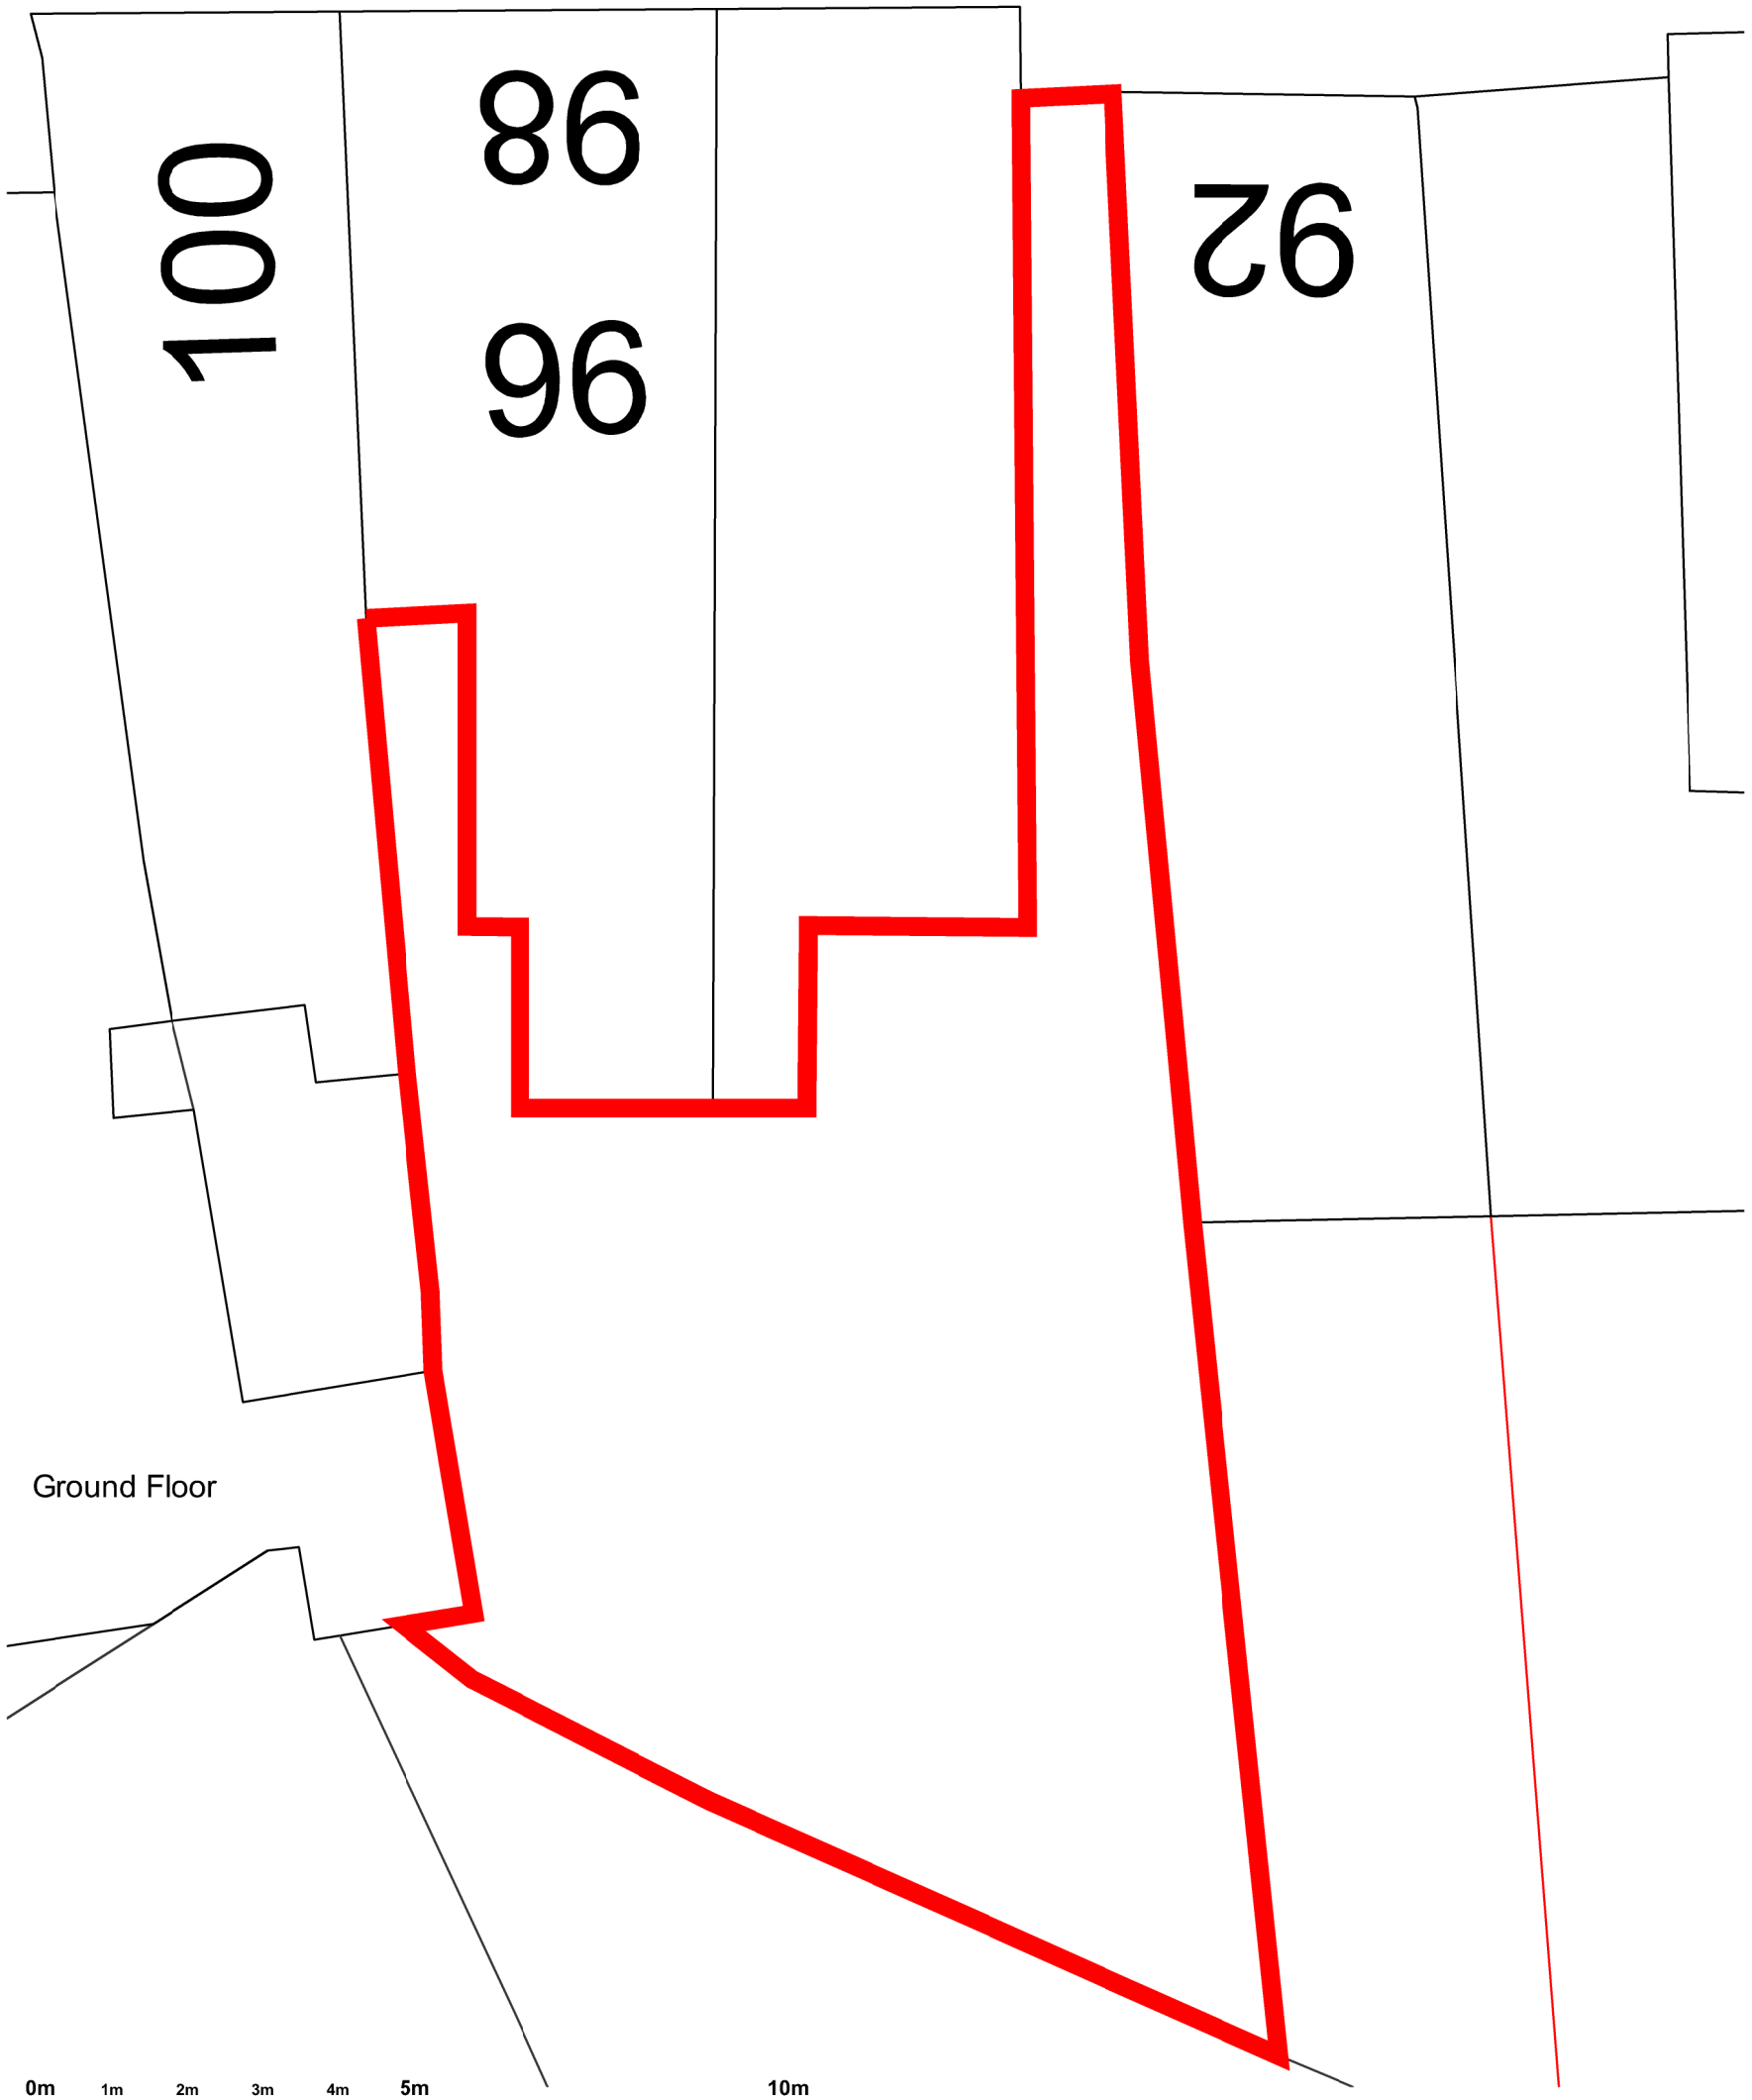


JTA
Jonathan Talley
Architects Limited

Client
Mr Dowan Salih

Project
LTTR of 94, 94a 96 and 98 London Road
East Grinstead

Drawing
Existing Plan

PLANNING

Drawing Number	Date
054-005-200 Rev A	Octcber 2024
Scale	Paper Size
1:100	A3
Drawn JT	Checked JT

E-mail info@jtalimited.co.uk
Telephone 07956 870 019
Web www.jtalimited.co.uk

Rev	Date/By	Revision Note
A	04.11.24 JT	Redline added

All dimensions to be verified on site.
Unauthorised reproduction of information herein is rictly forbidden. Copyright 2022.
Jonathan Talley Architects Limited is the trading nae of Jonathan Talley Architects Limited a limited company registered in England and Wales with registered number 13702?1 whose registered office is at 16 Coleslaw Avenue, Haywards Heath, RH1? 5LF