

SW ELEVATION

SE ELEVATION

NE ELEVATION

NW ELEVATION




SW ELEVATION


SE ELEVATION

NE ELEVATION


NW ELEVATION

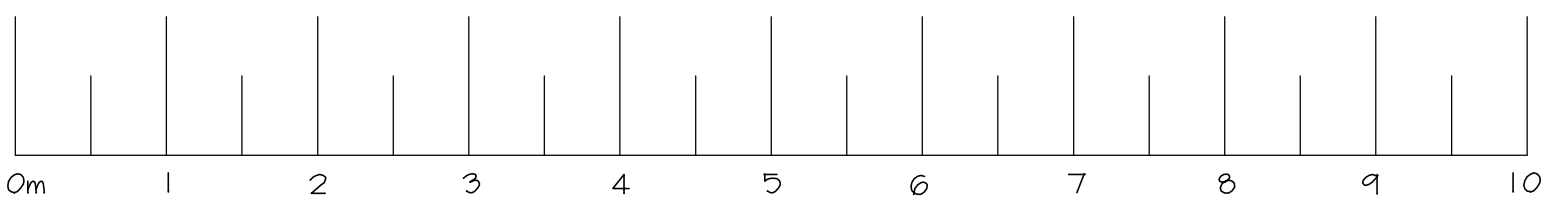


scale 1:50

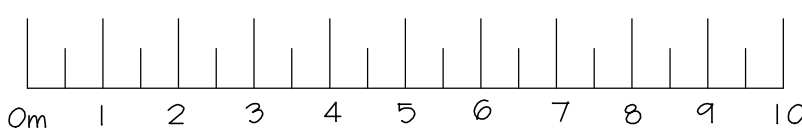


scale 1:100

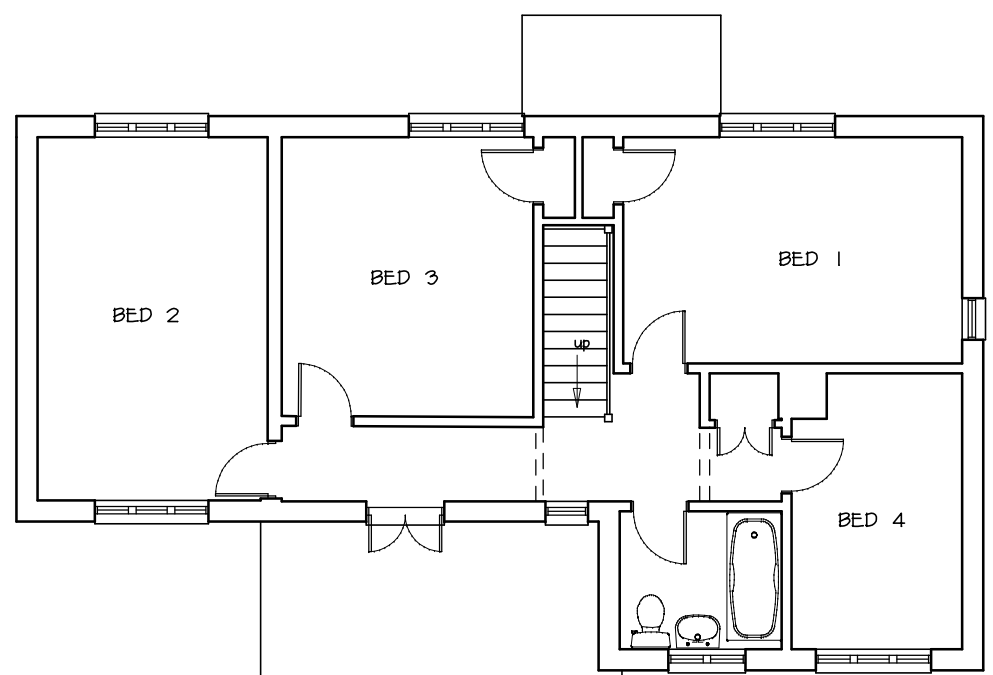


EXISTING FF PLAN

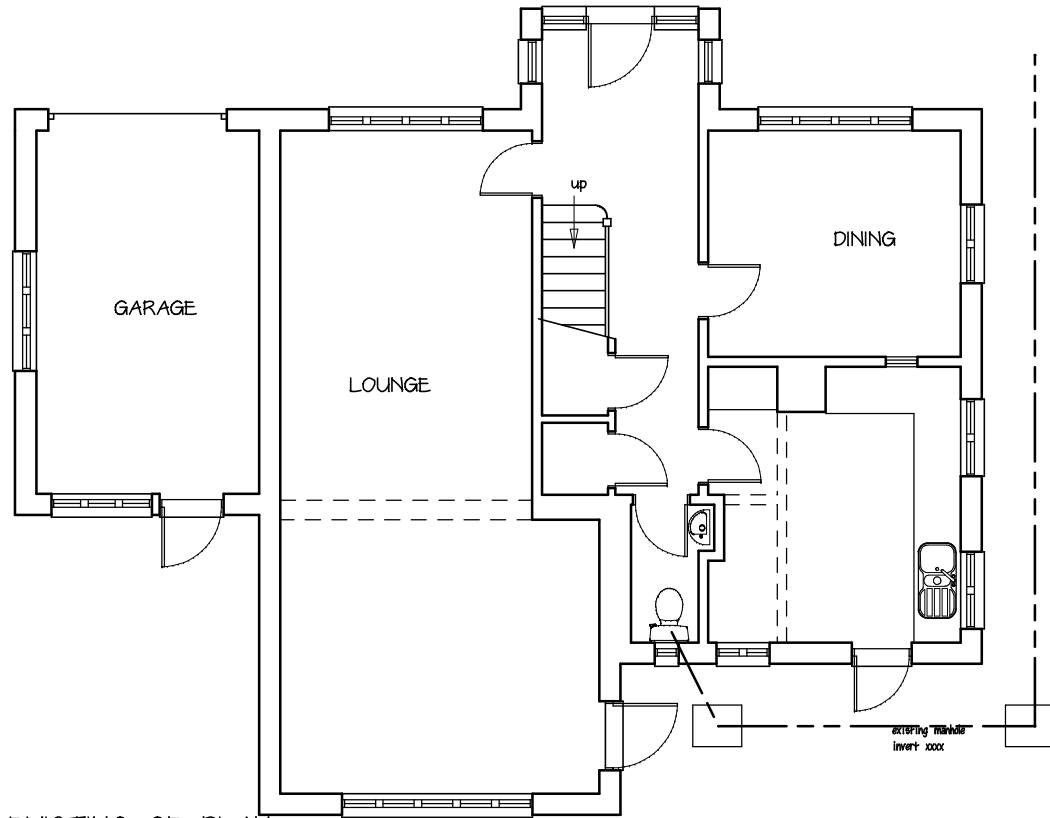


EXISTING GF PLAN

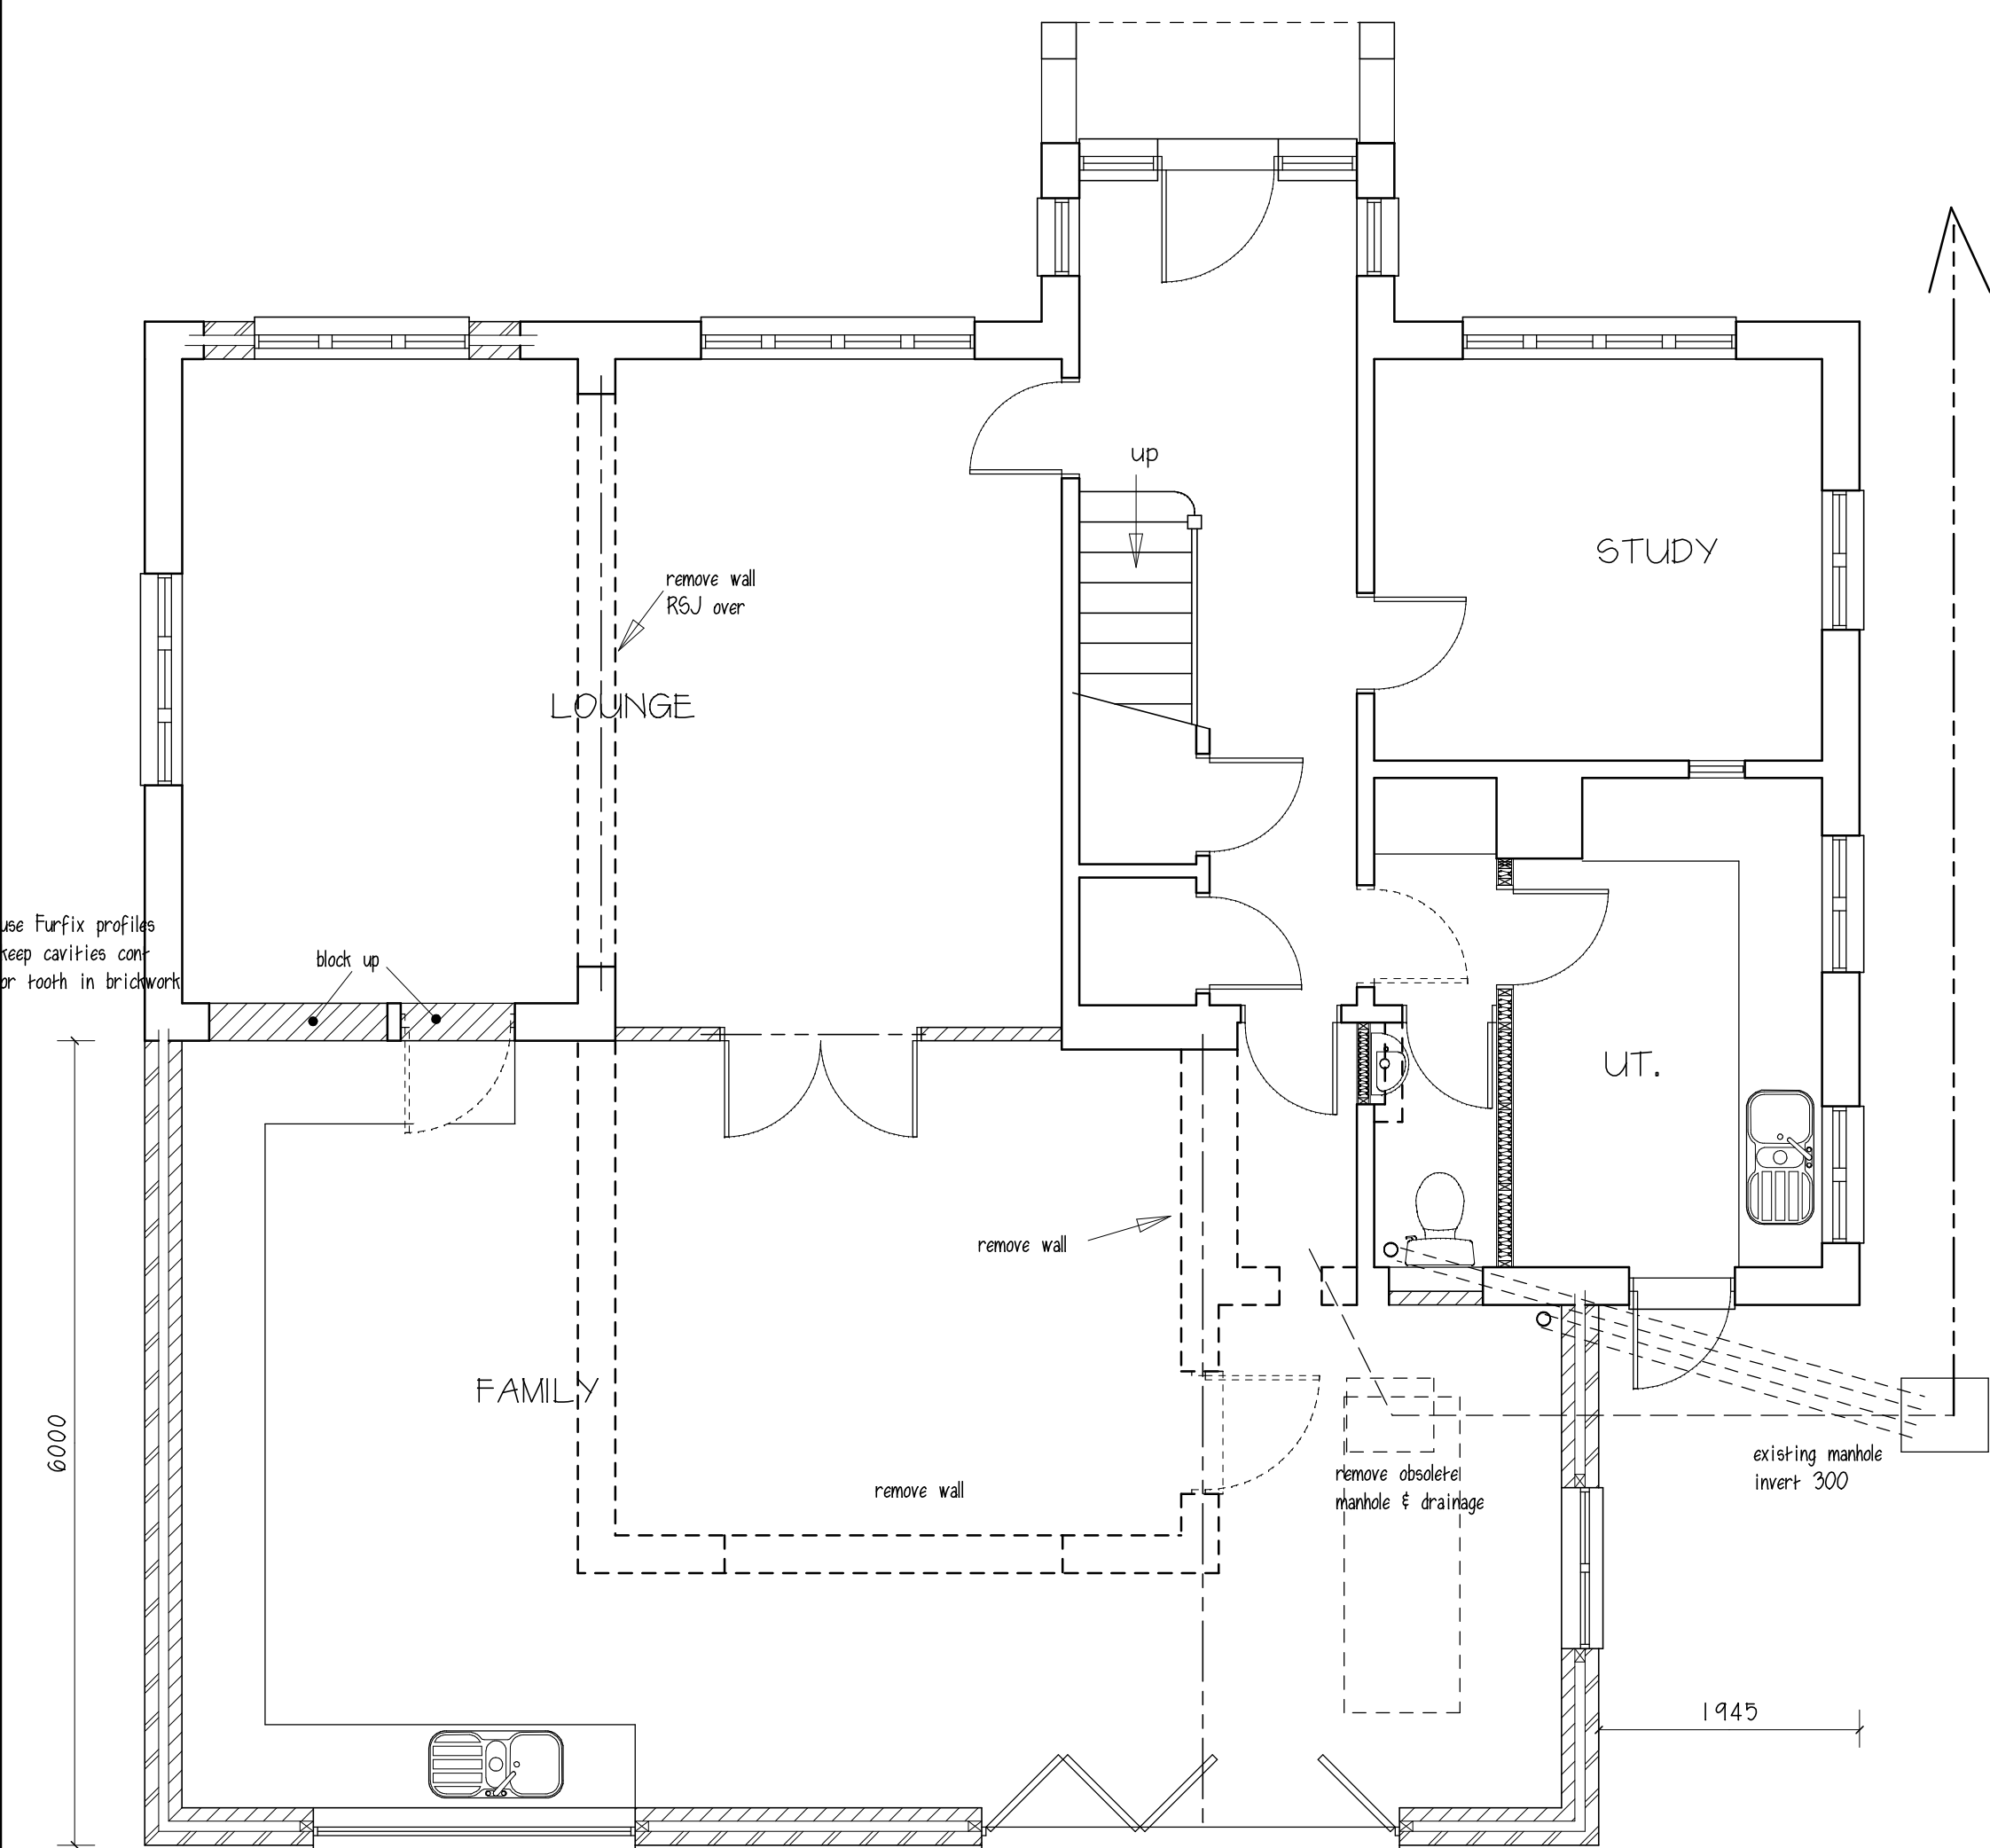

PROPOSED GF PLAN

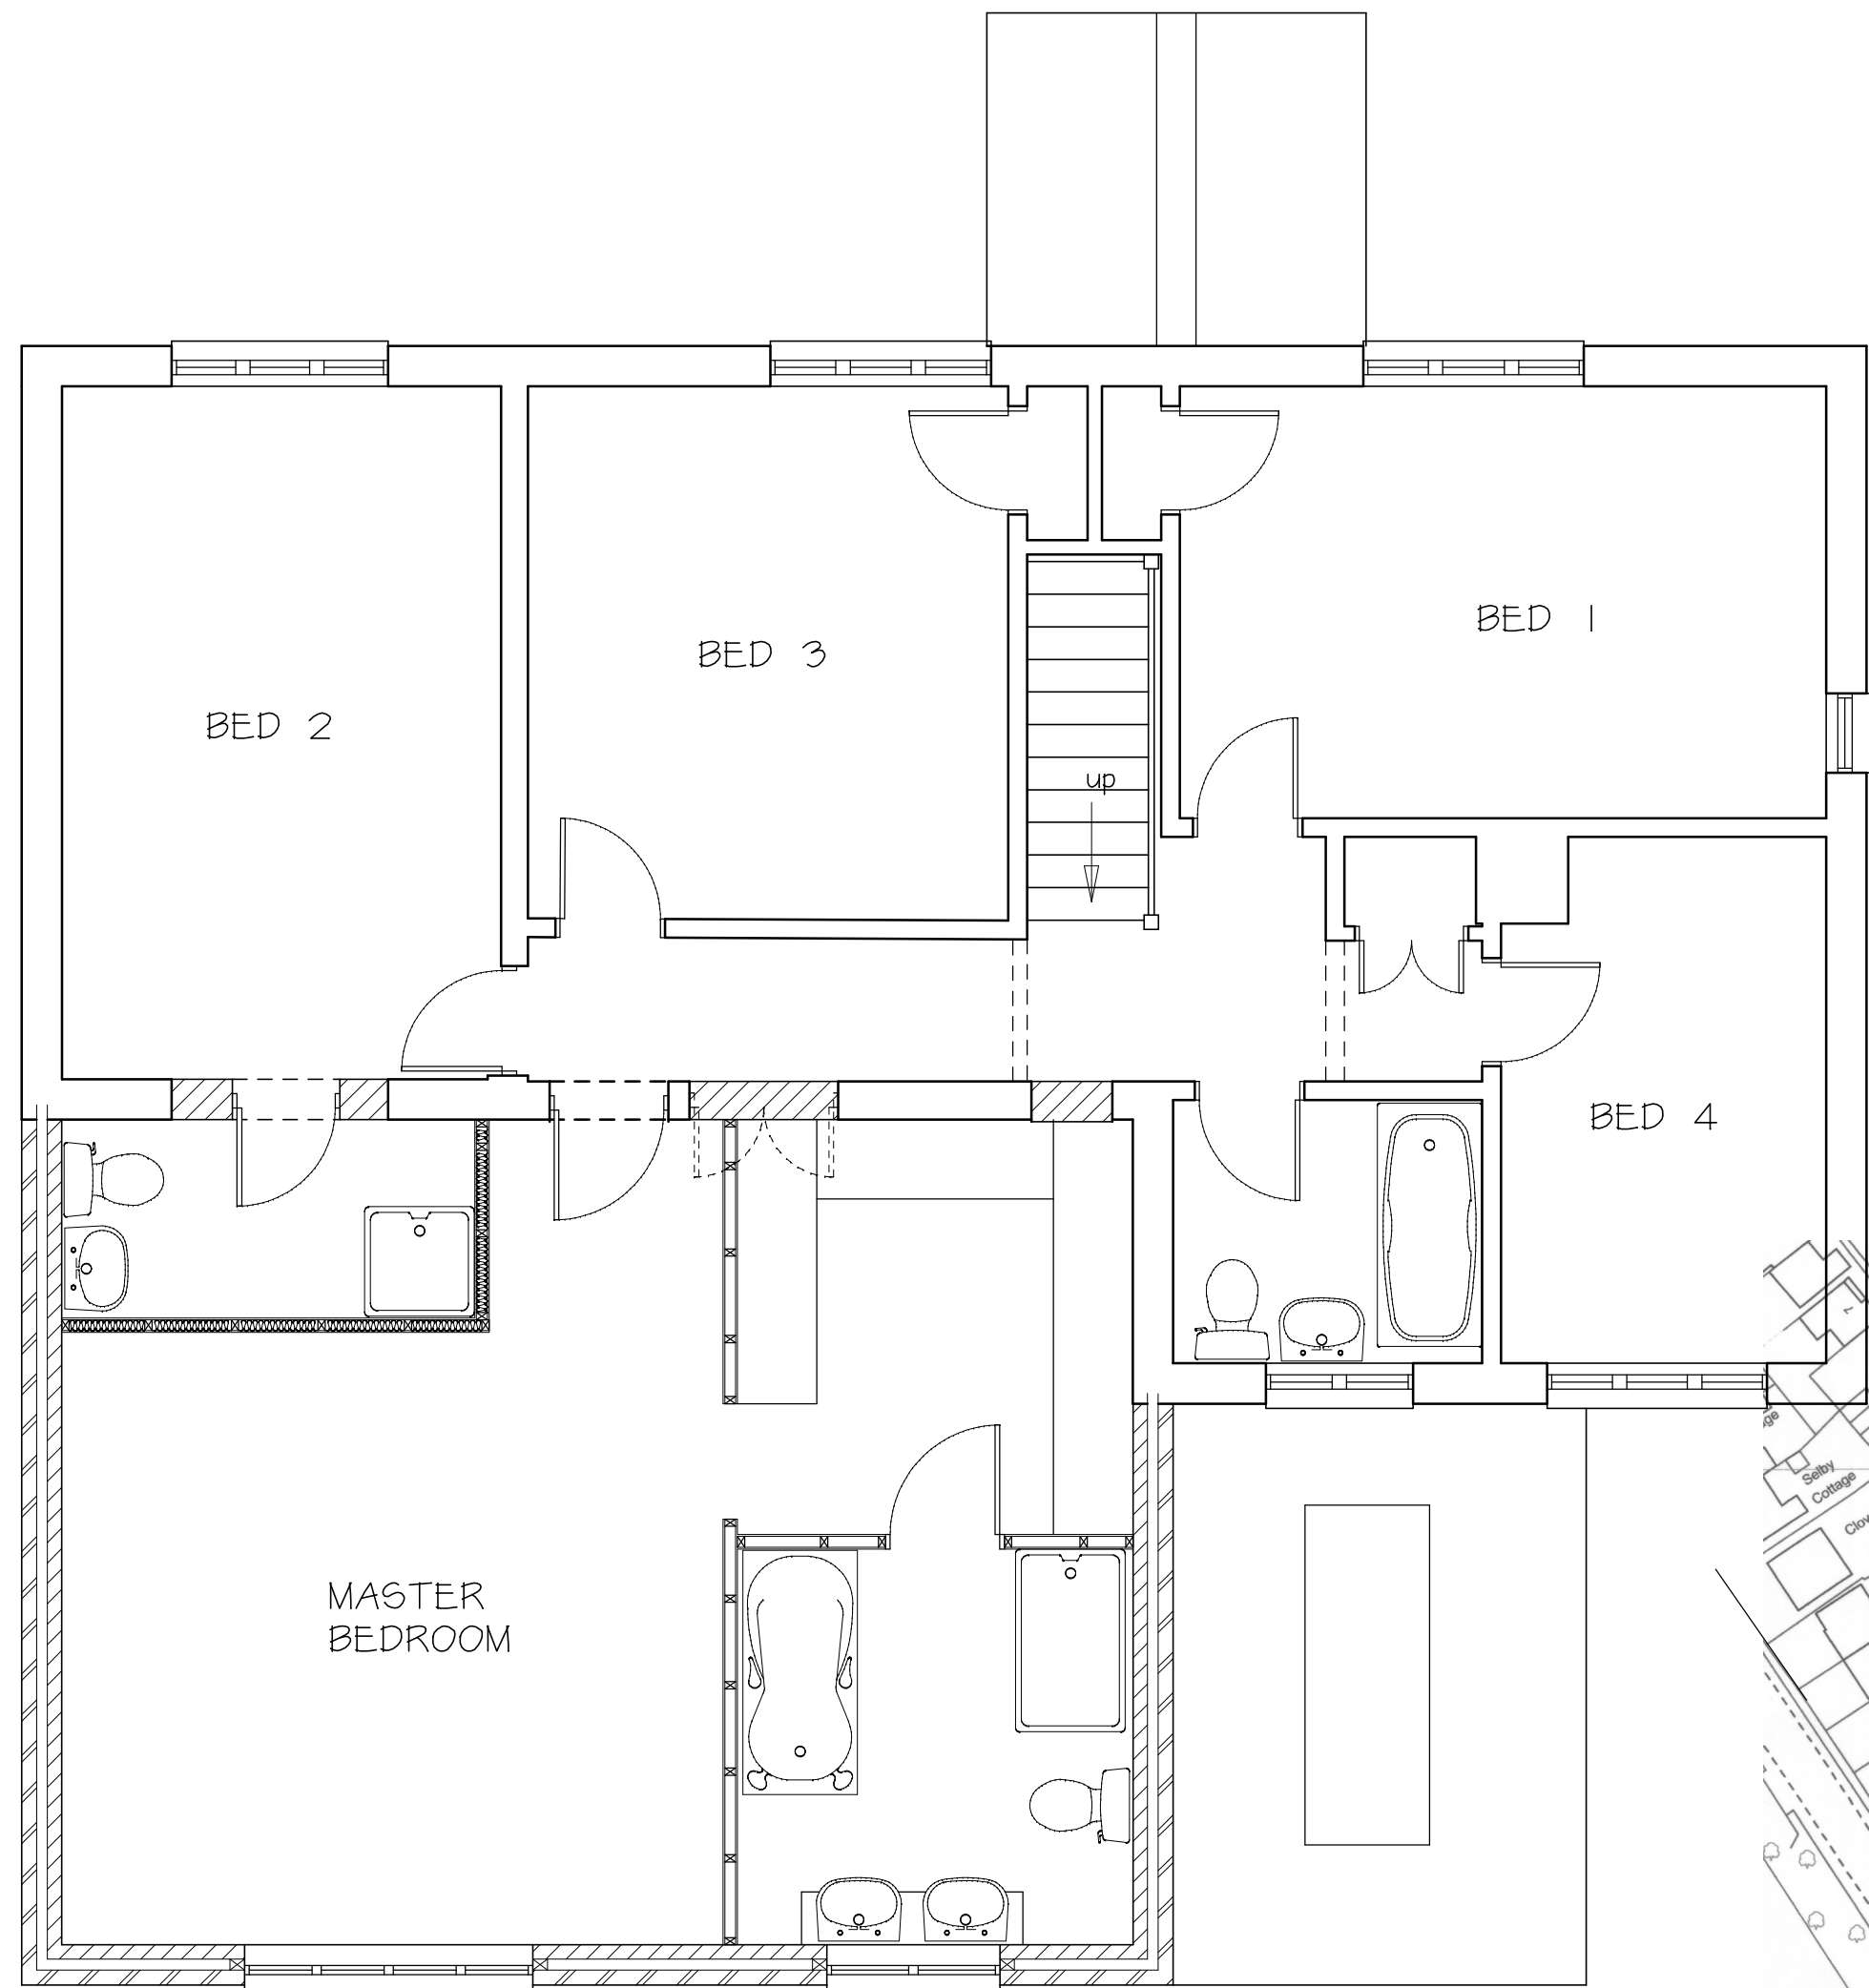

PROPOSED FF PLAN

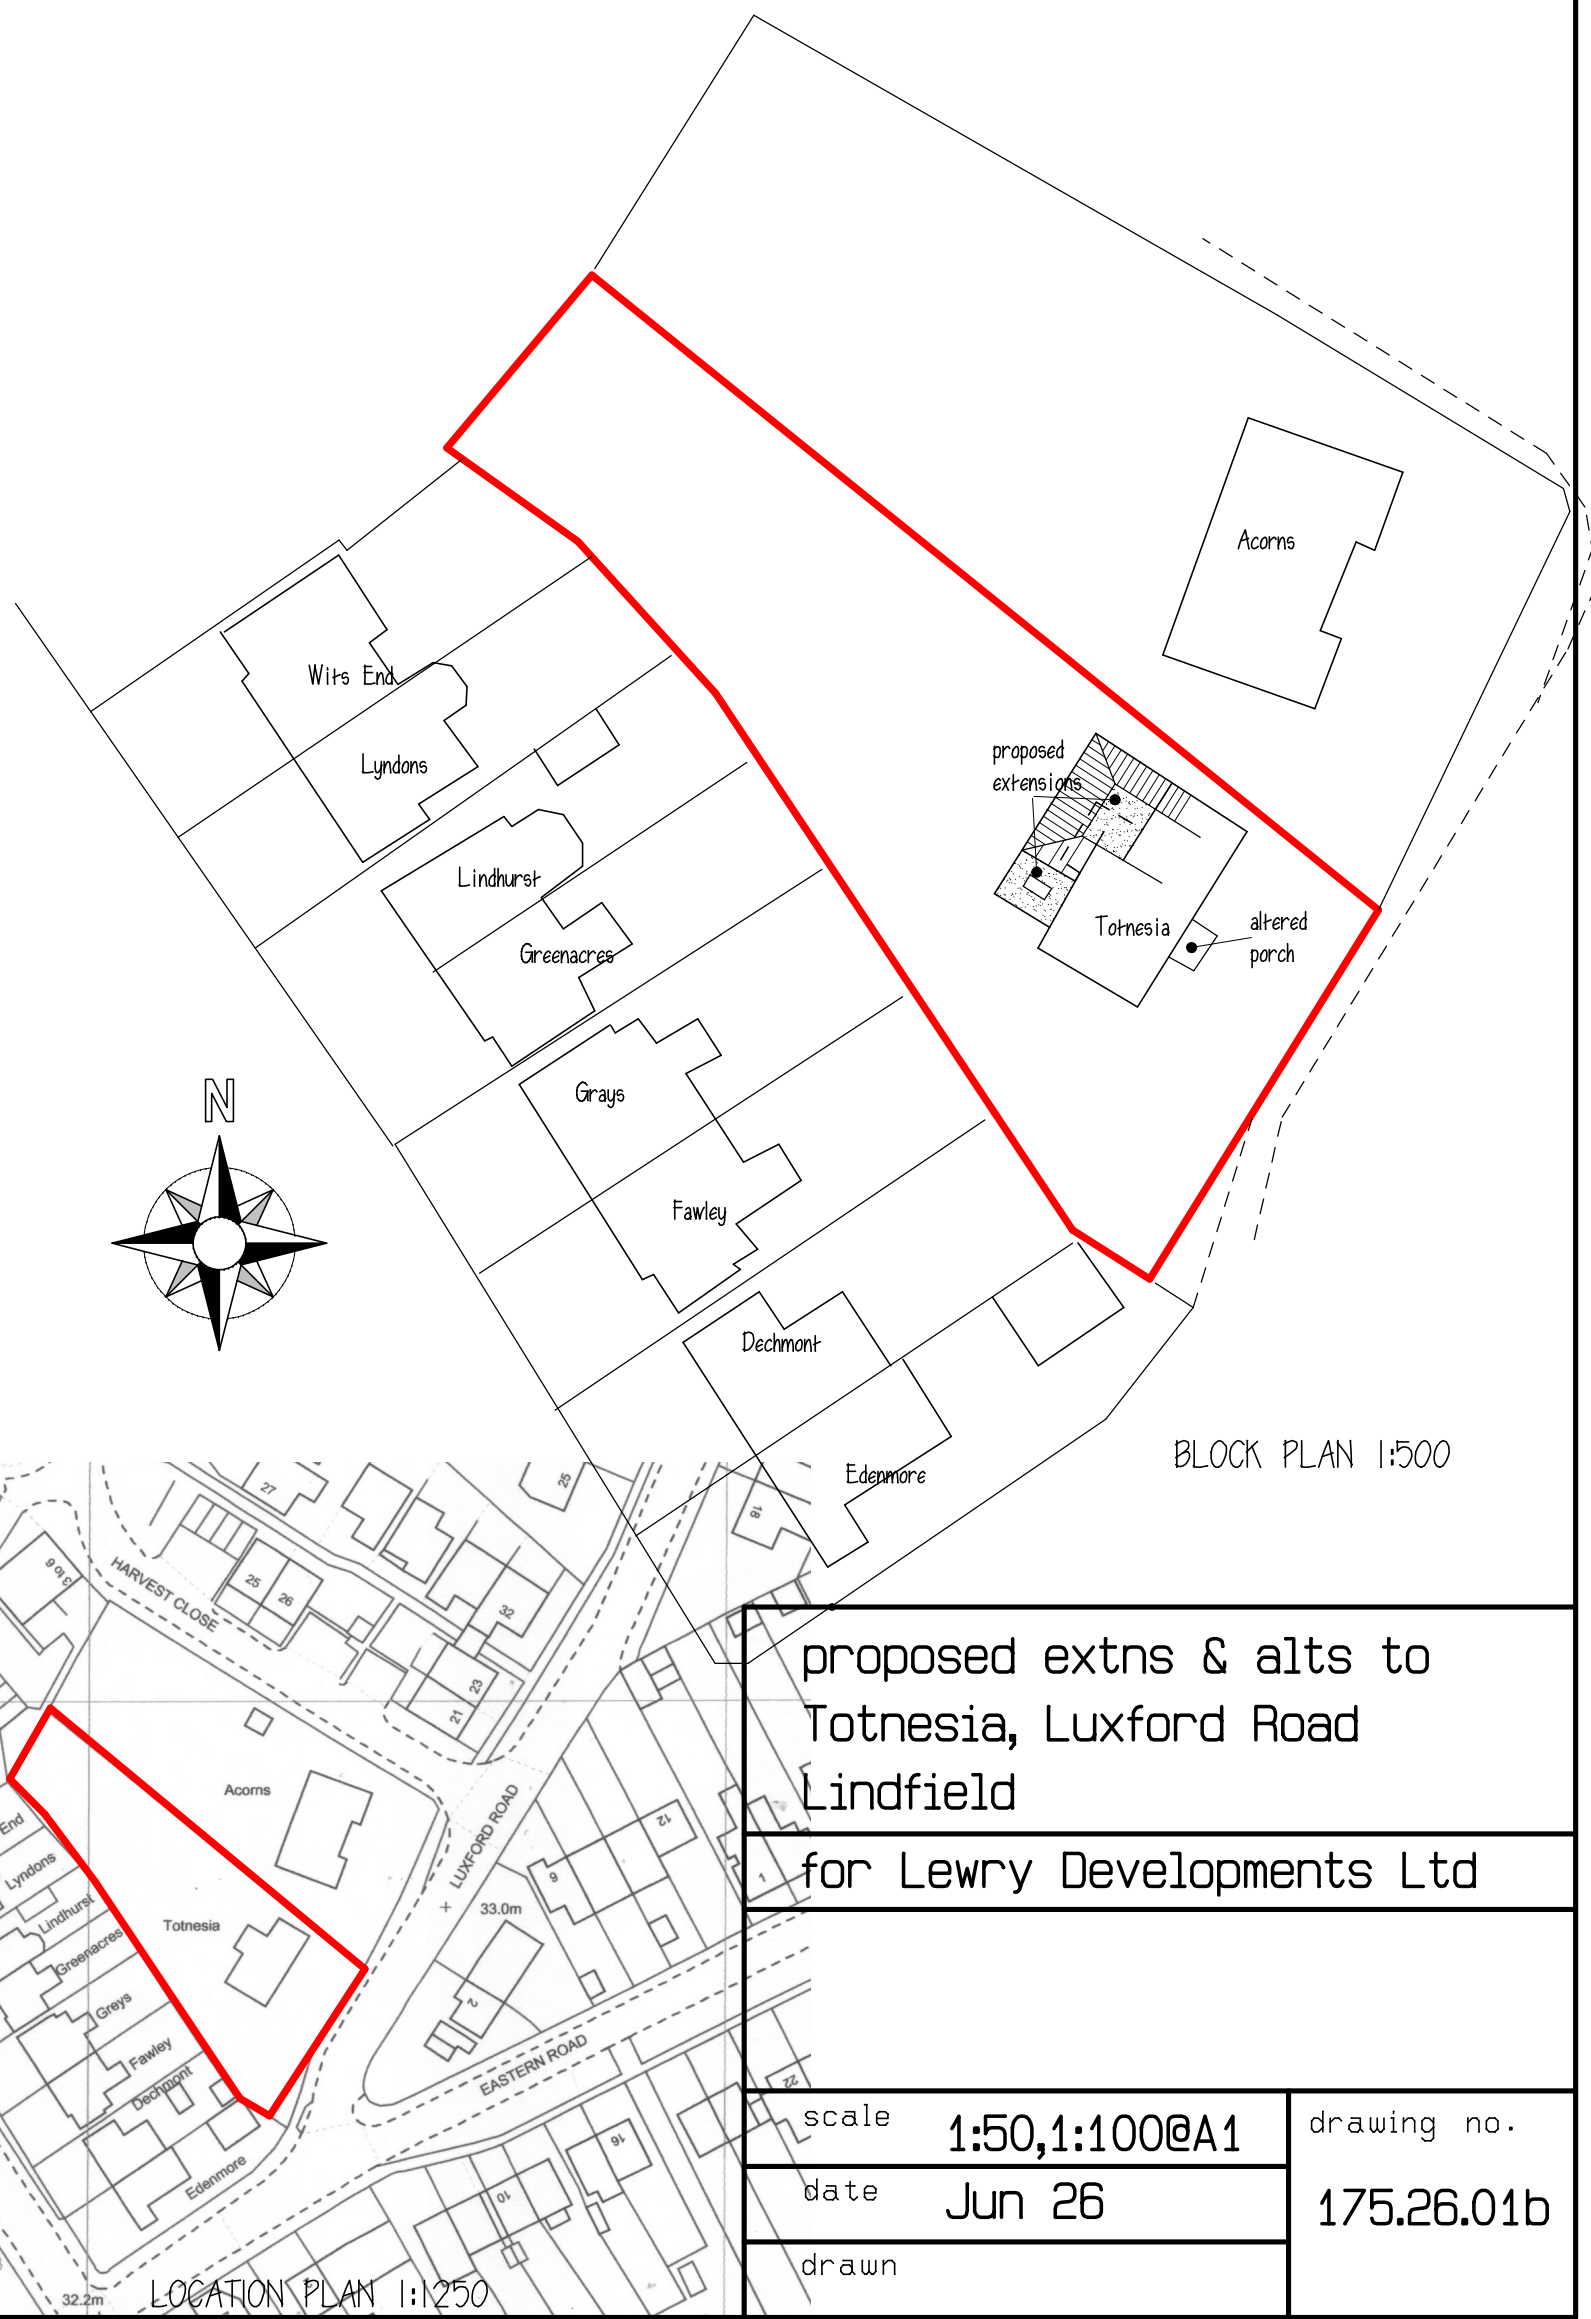

BLOCK PLAN 1:500

proposed extns & alts to
Totnesia, Luxford Road
Lindfield

for Lewry Developments Ltd

scale 1:50, 1:100 @ A1

date Jun 26

drawn

drawing no.

175.26.01b