


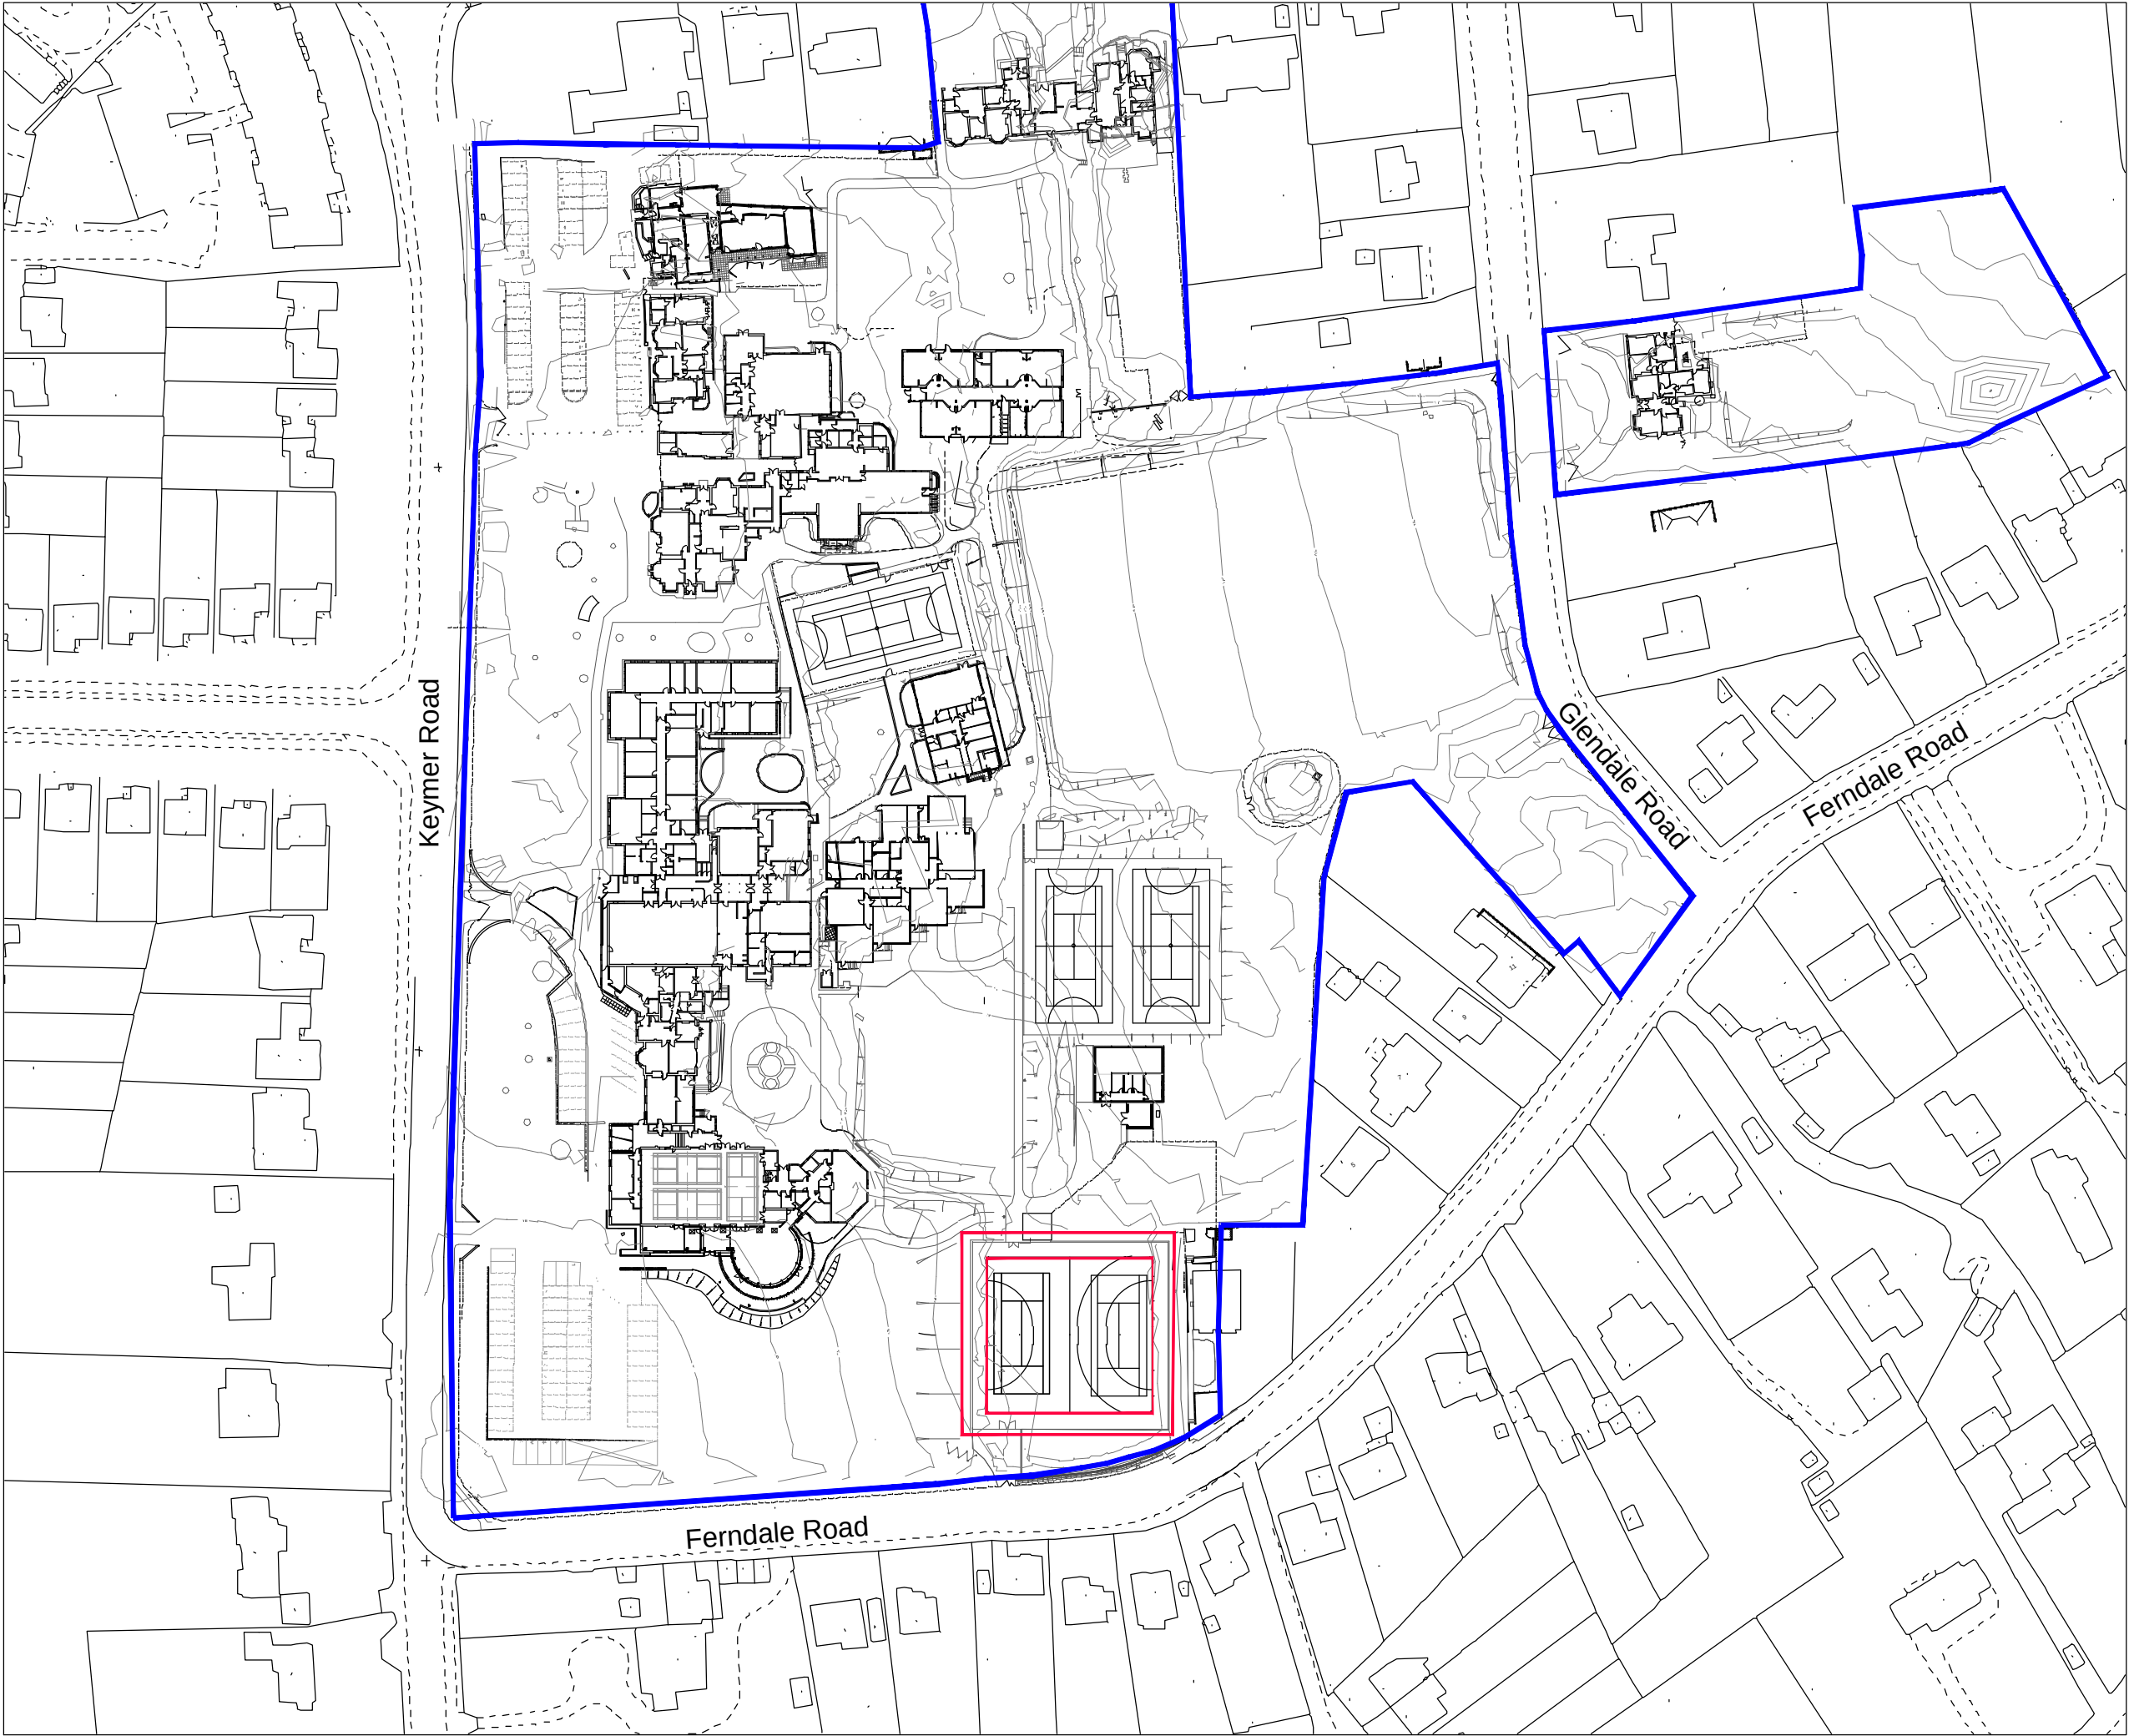

- Land in Applicants Ownership
- Application Site

Rev B PDF revision 12.02.15 MD
Rev A Updated Blue line. 28.01.15 MD
rev/sion / date / description / drawn

10 Upper Grosvenor Road
T1 "bridge Wells"
Kerr, TN1 7FP

T 01392 545450
F 01392 545461
W www.enplan.net

client

project	scale
Burgess Hill School for Girls	1:1250@A3
	date
	July '14
title	drawn
Location Plan	AM
Astroturf	checked
	MC
drawing number	revision

02-568-02 B