


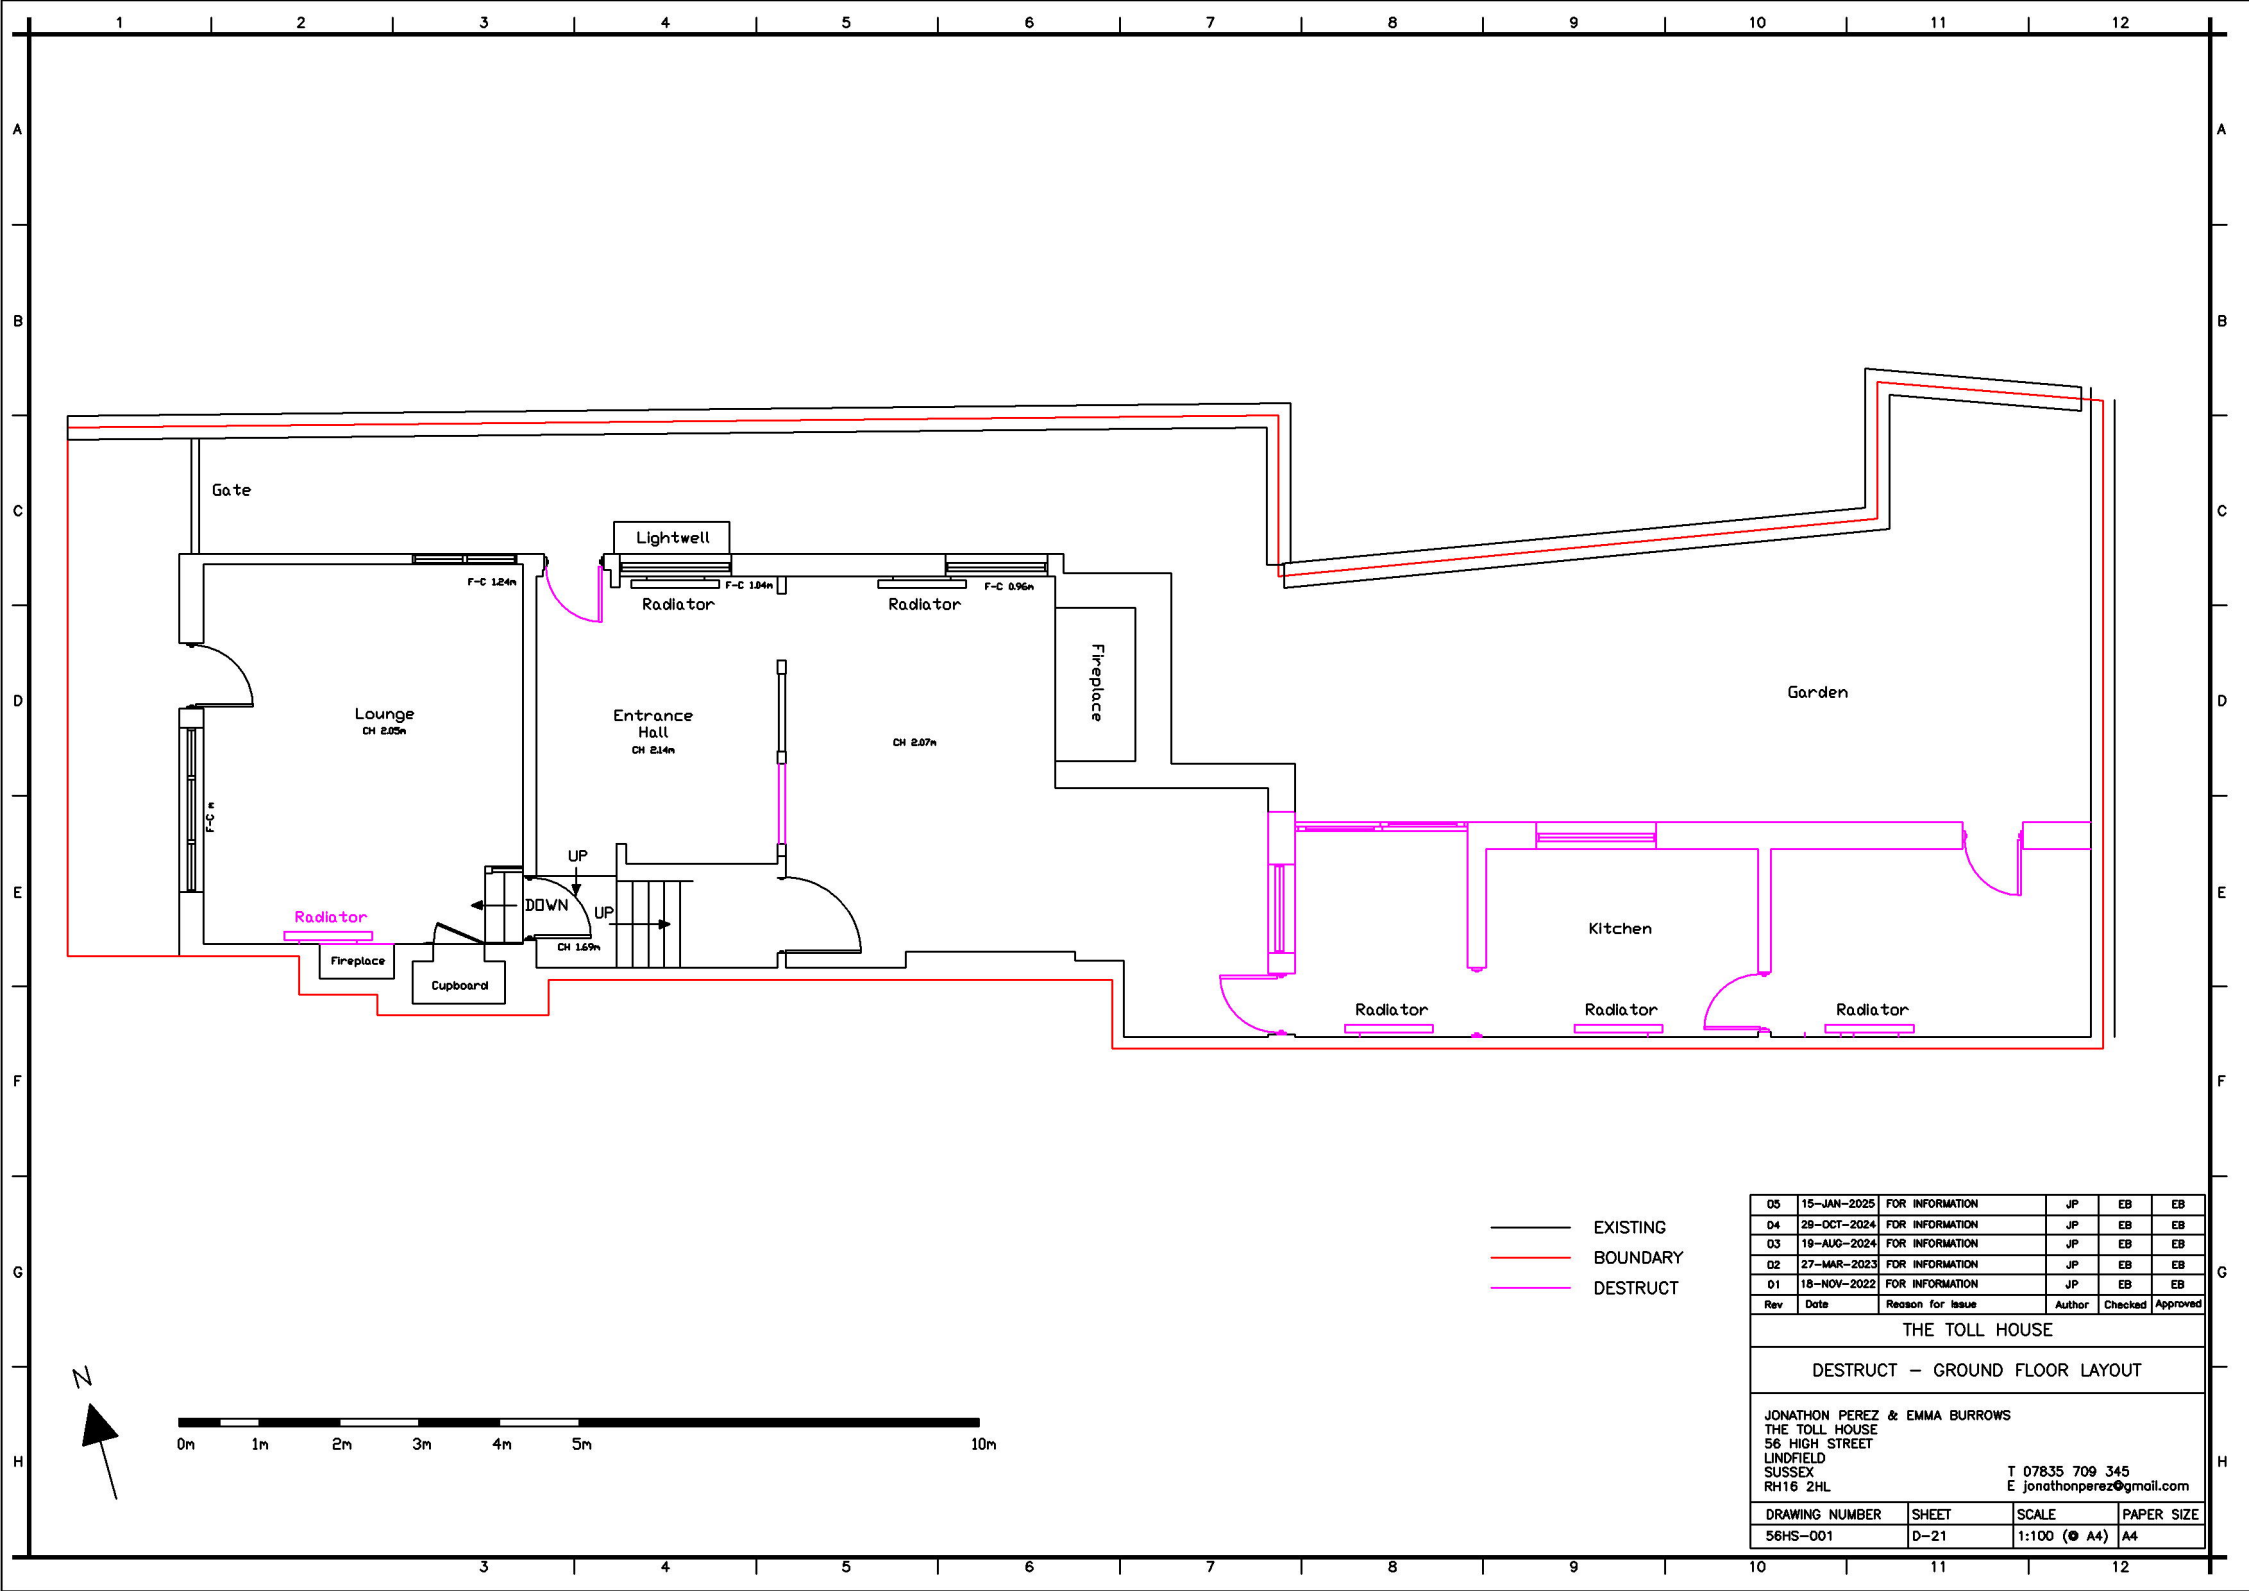

- EXISTING
- BOUNDARY
- DESTRUCT

05	15-JAN-2025	FOR INFORMATION	JP	EB	EB
04	29-OCT-2024	FOR INFORMATION	JP	EB	EB
03	19-AUG-2024	FOR INFORMATION	JP	EB	EB
02	27-MAR-2023	FOR INFORMATION	JP	EB	EB
01	18-NOV-2022	FOR INFORMATION	JP	EB	EB
Rev	Date	Reason for Issue	Author	Checked	Approved
THE TOLL HOUSE					
DESTRUCT – GROUND FLOOR LAYOUT					
JONATHON PEREZ & EMMA BURROWS					
THE TOLL HOUSE					
56 HIGH STREET					
LINDFIELD					
SUSSEX					
RH16 2HL					
T 07835 709 345					
E jonathonperez@gmail.com					
DRAWING NUMBER	SHEET	SCALE	PAPER SIZE		
56HS-001	D-21	1:100 (● A4)	A4		