




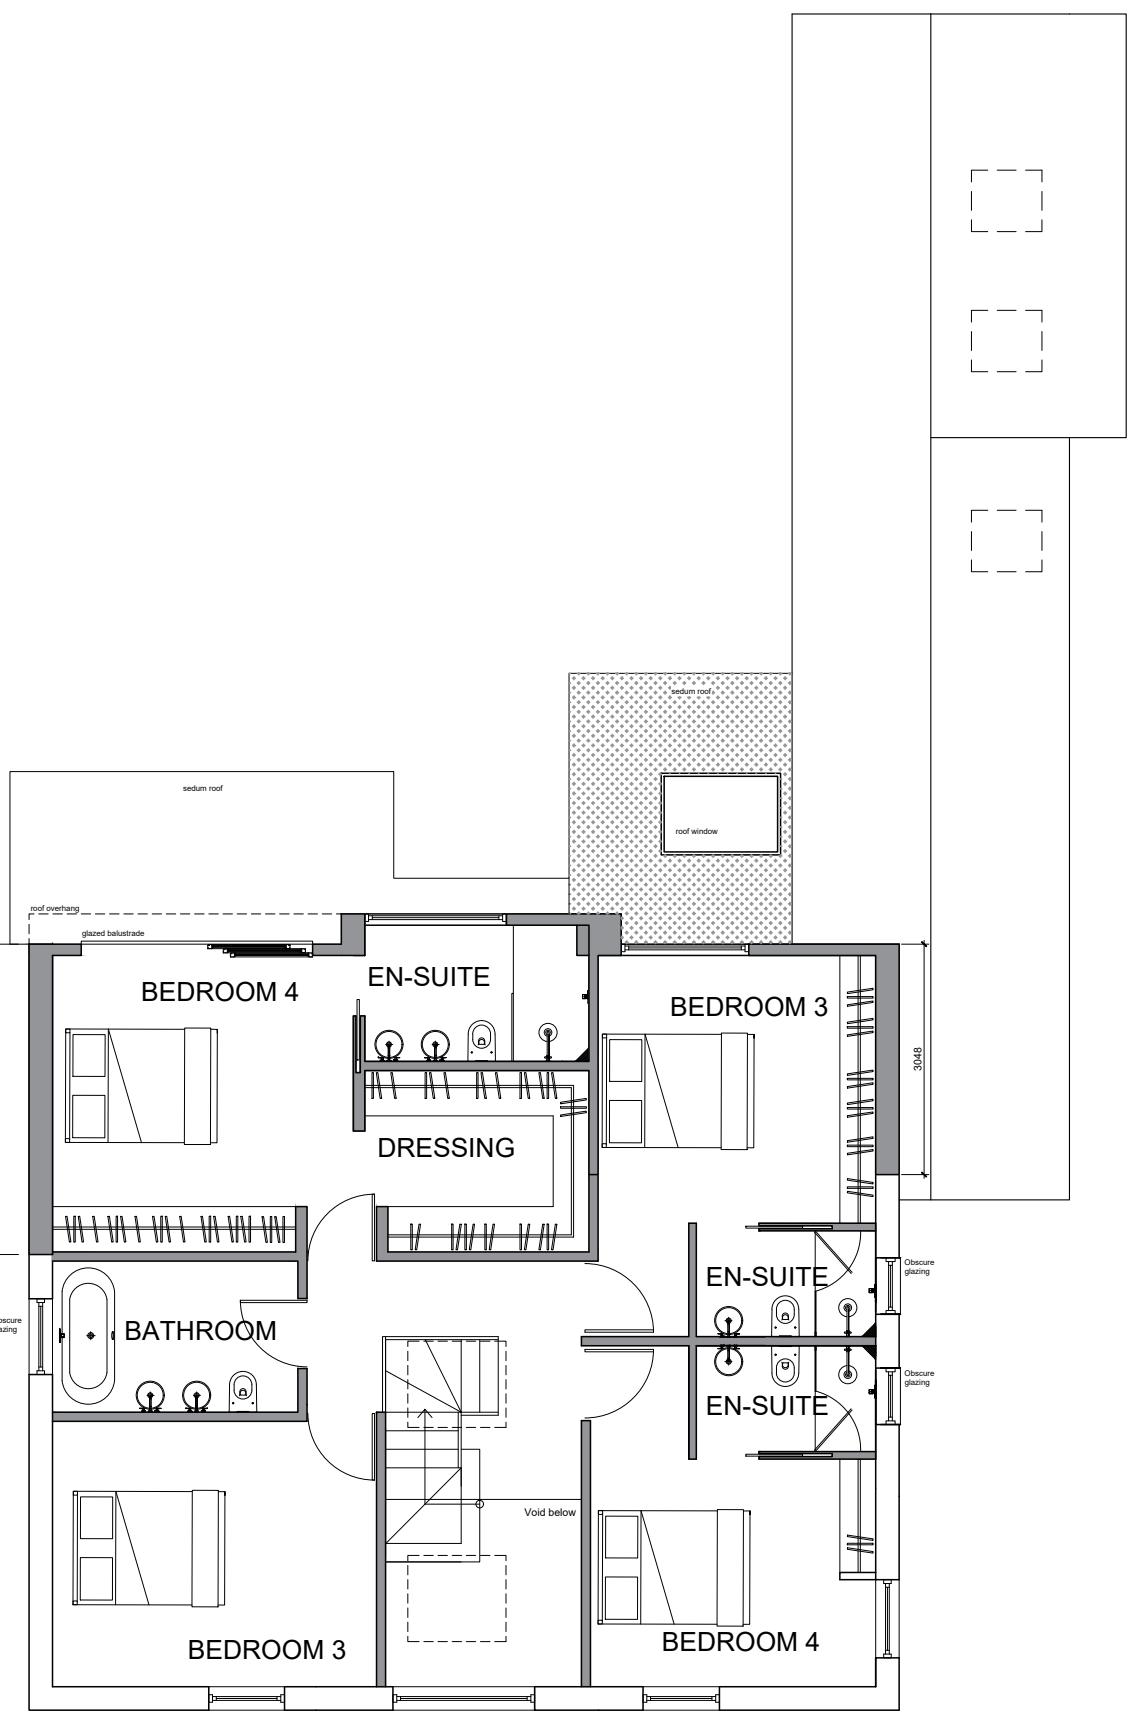


First Floor

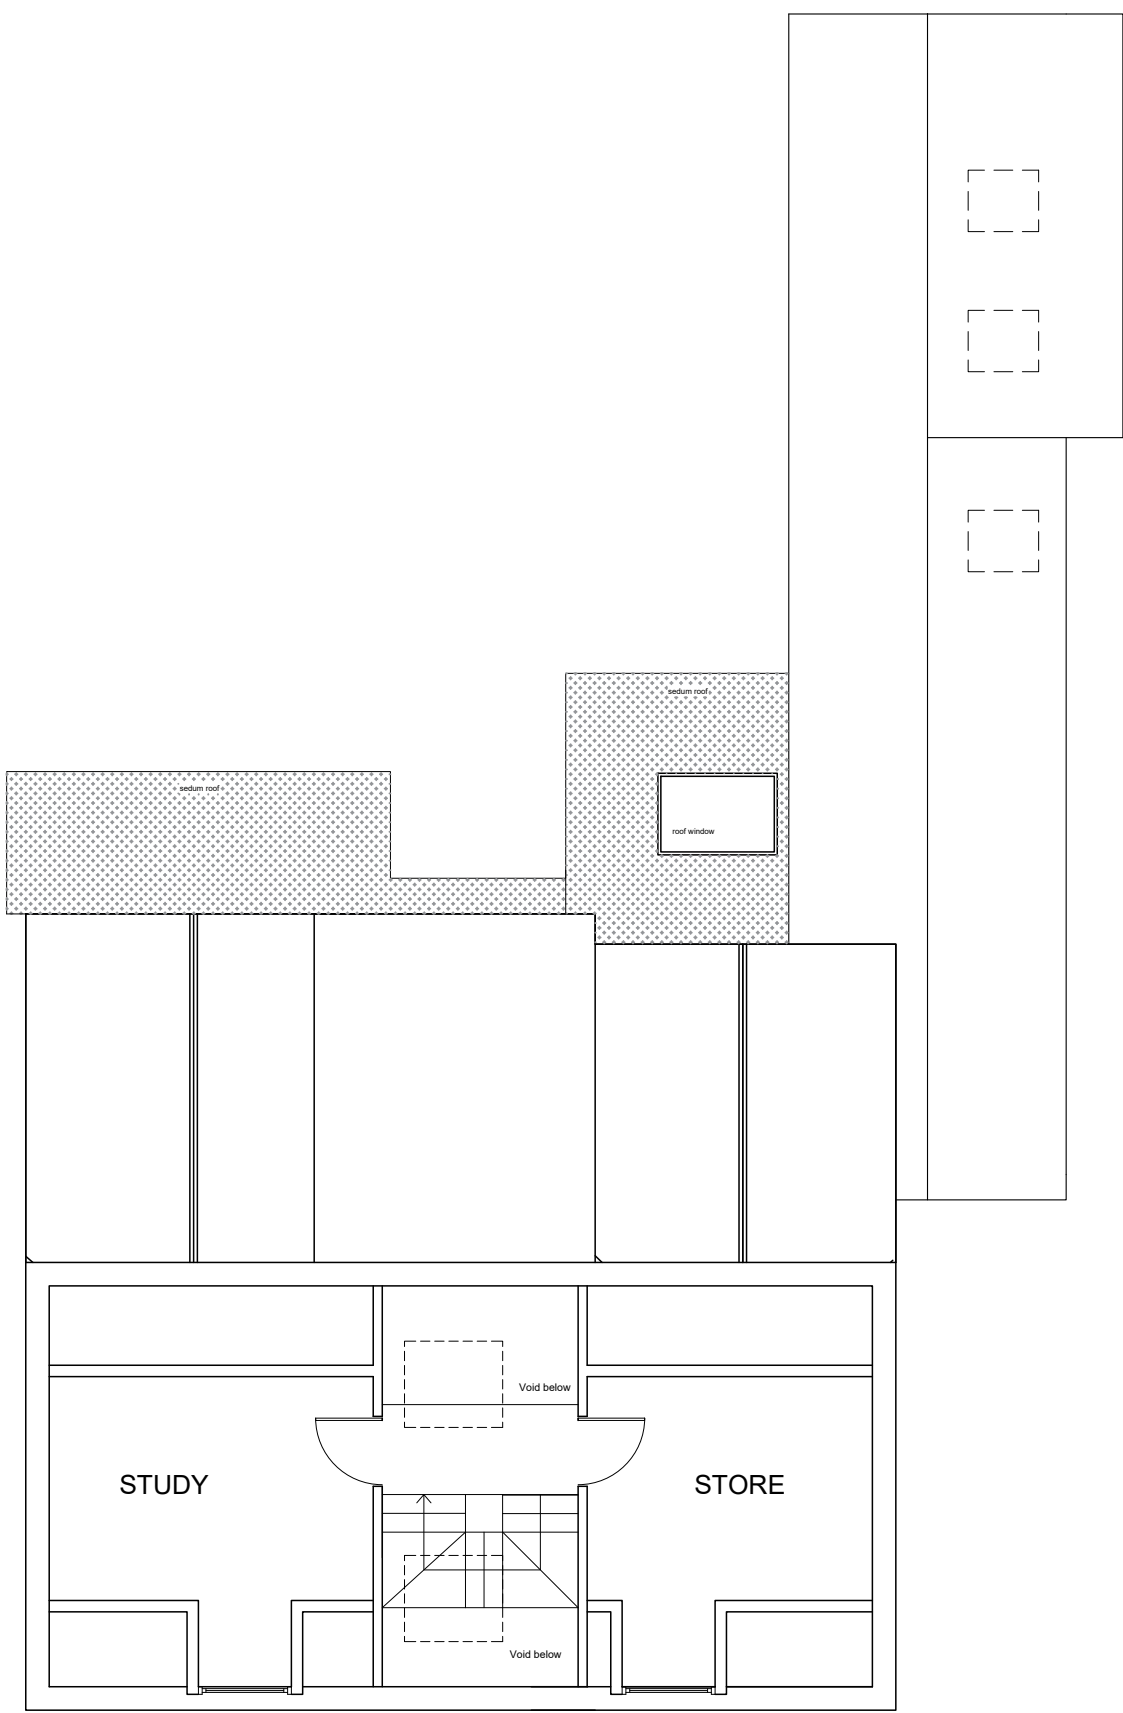


Second Floor

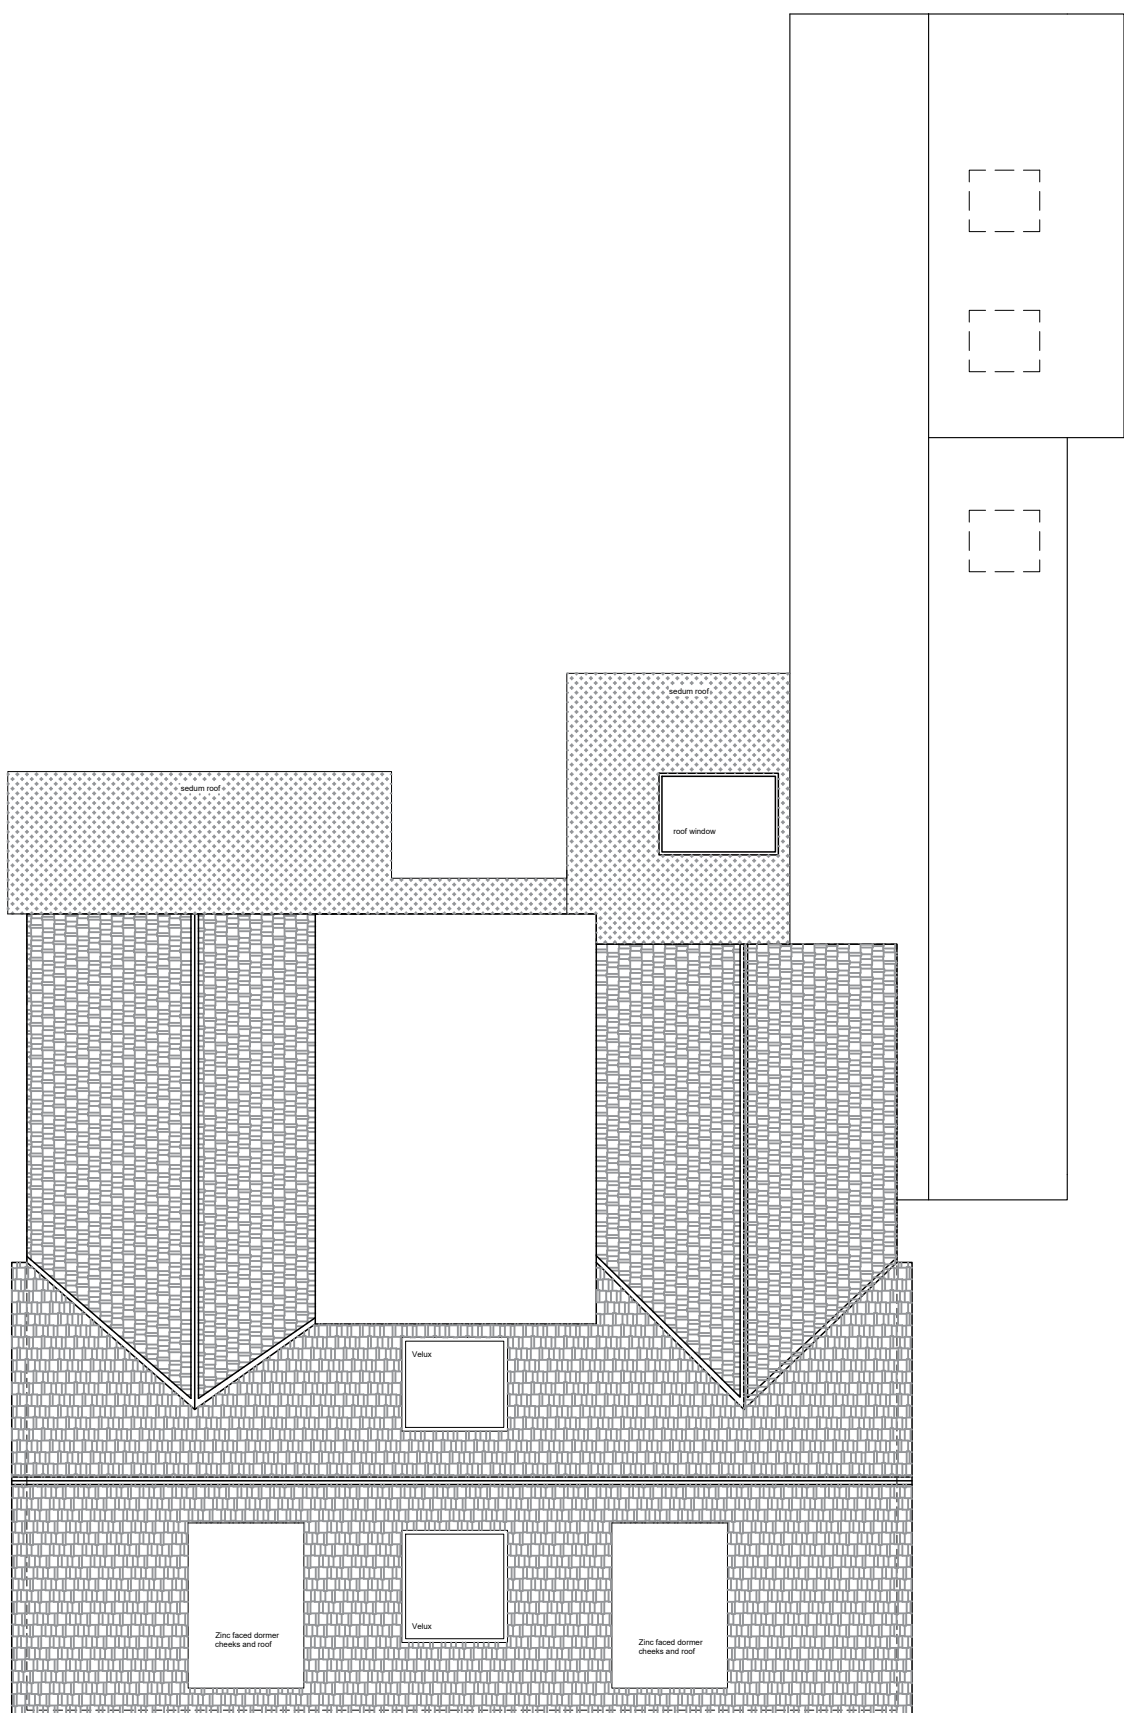


Roof Plan

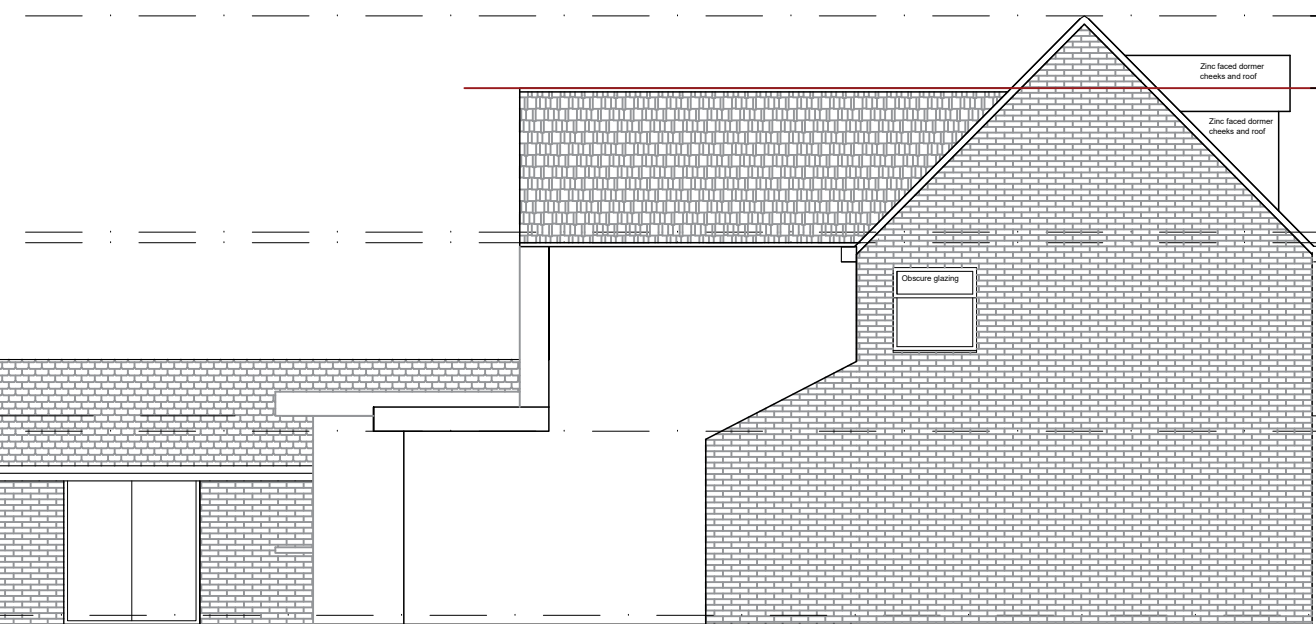

Side Elevation

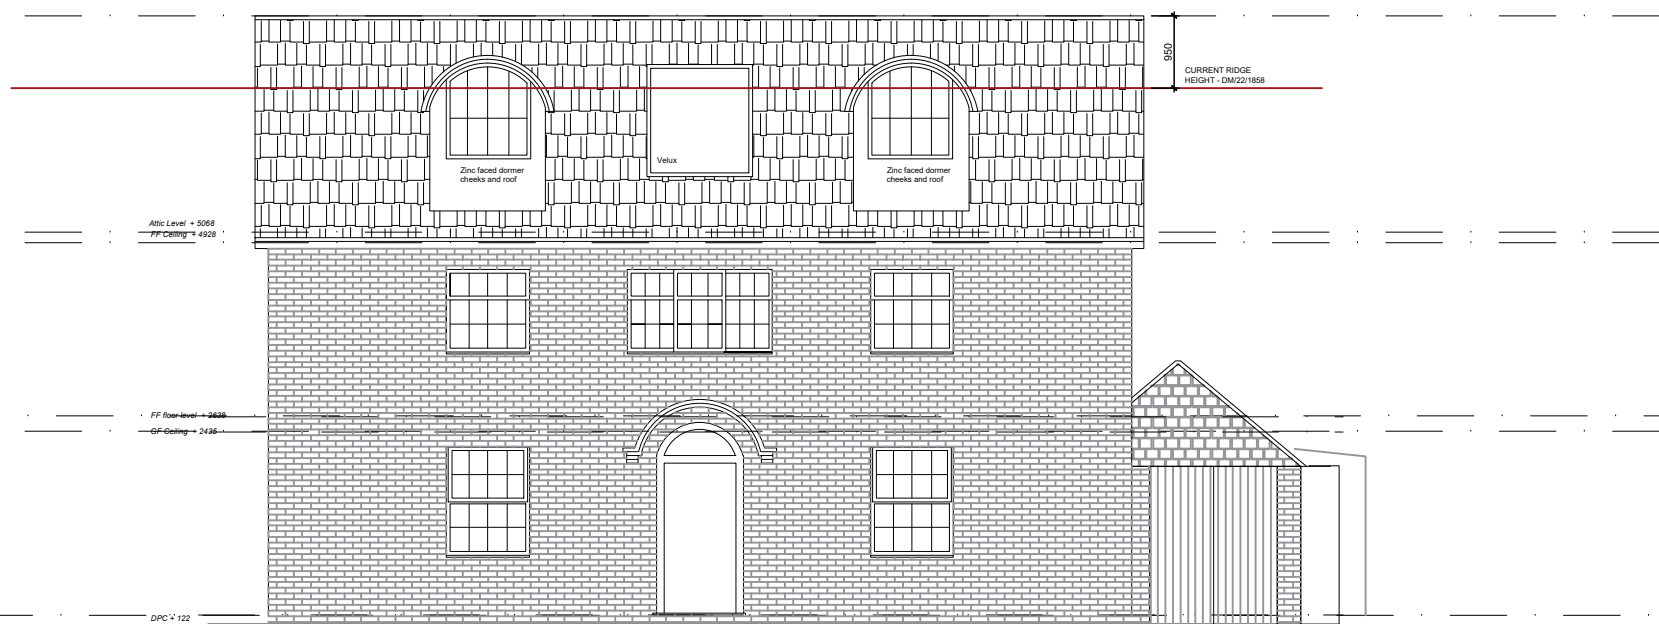

Front Elevation

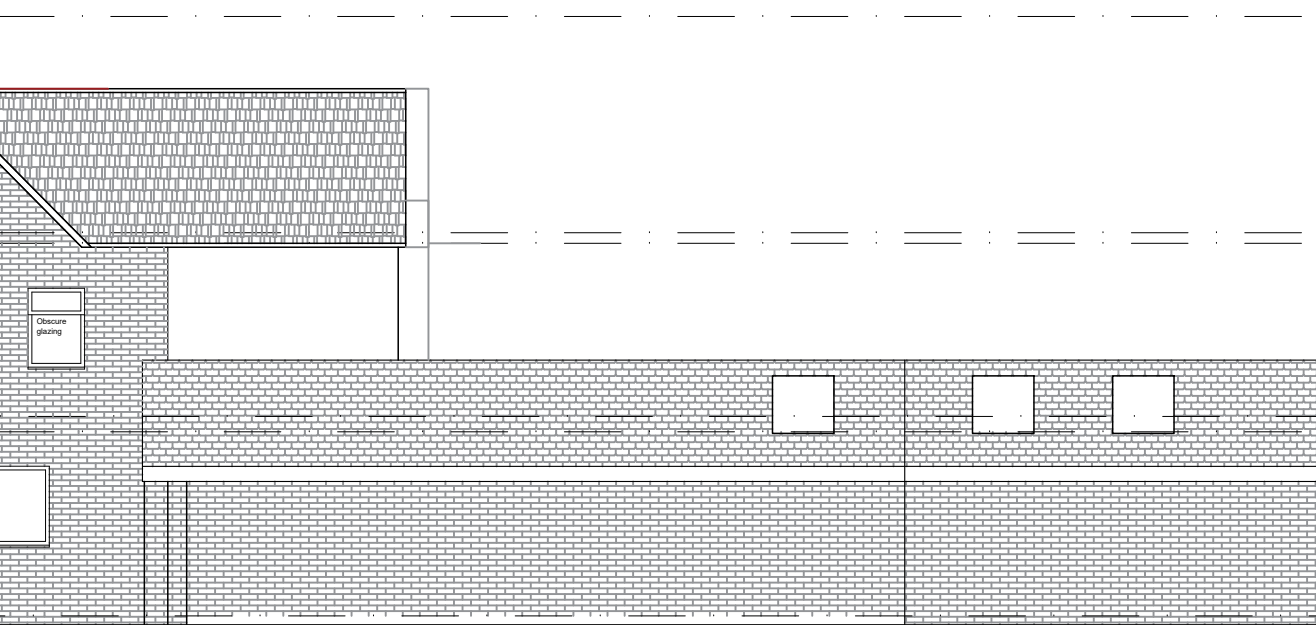

Rear Elevation



Rear Elevation