



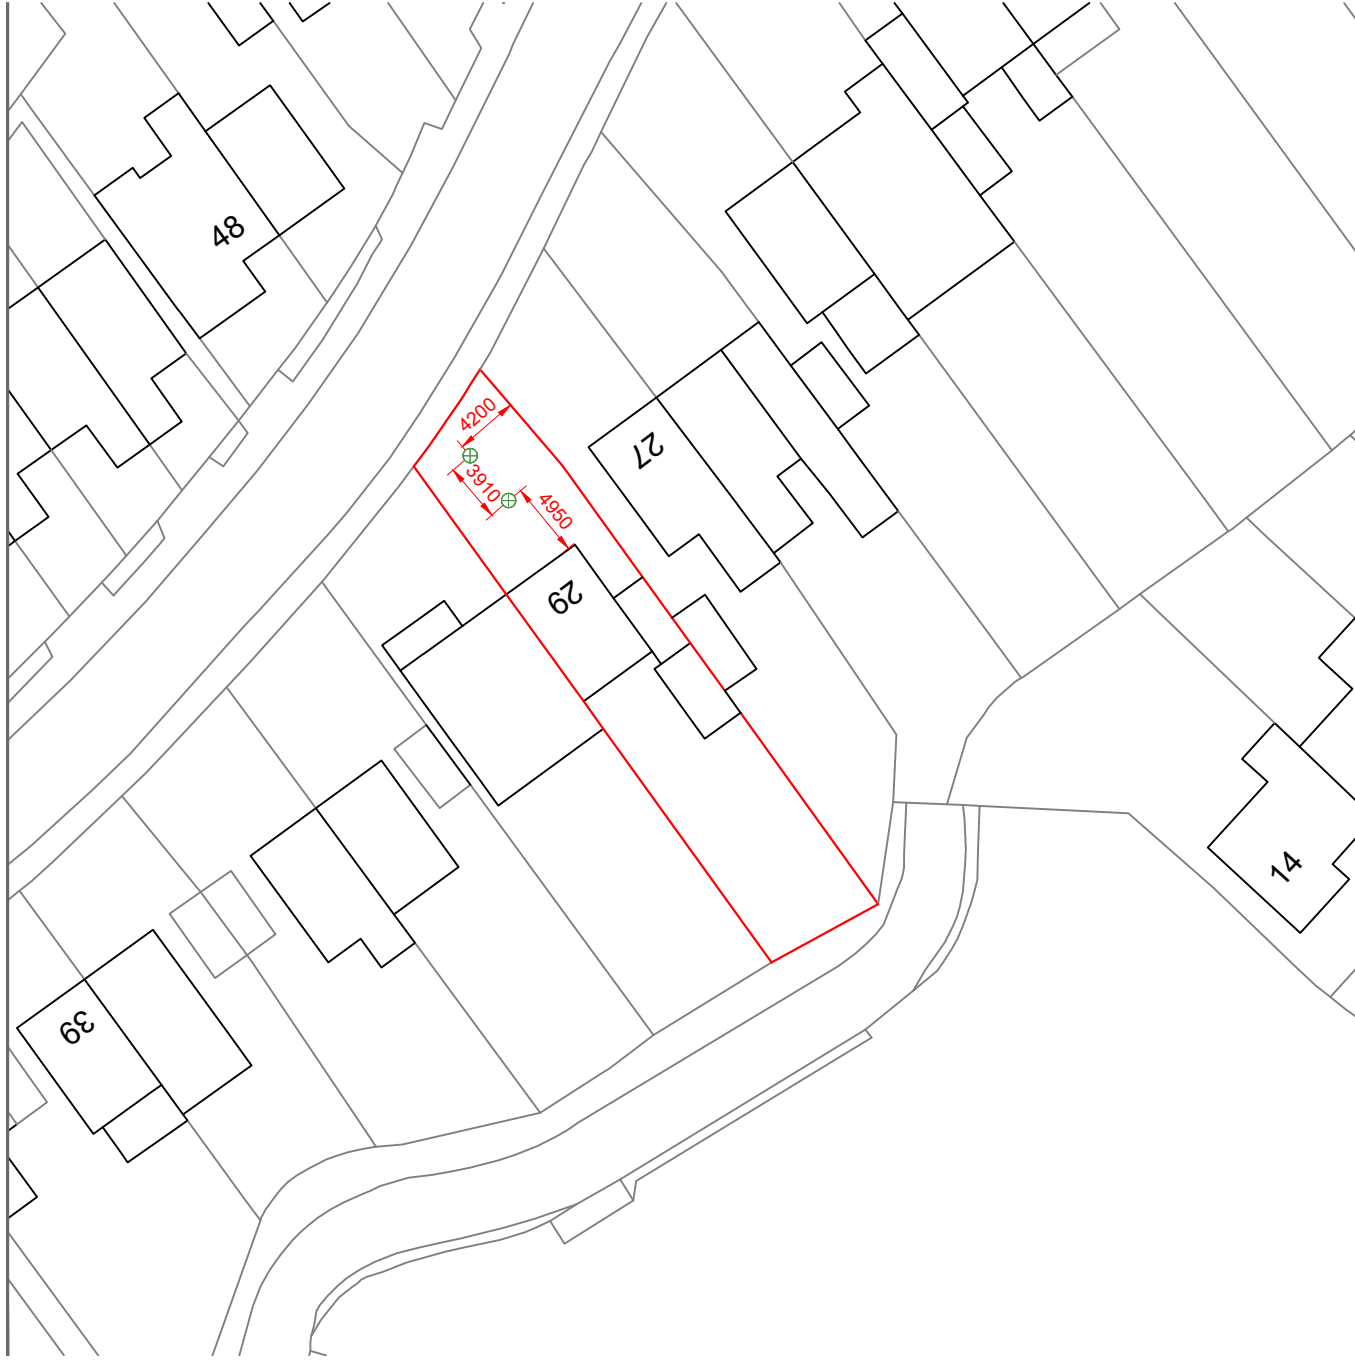


Block Plan 1:500
Existing

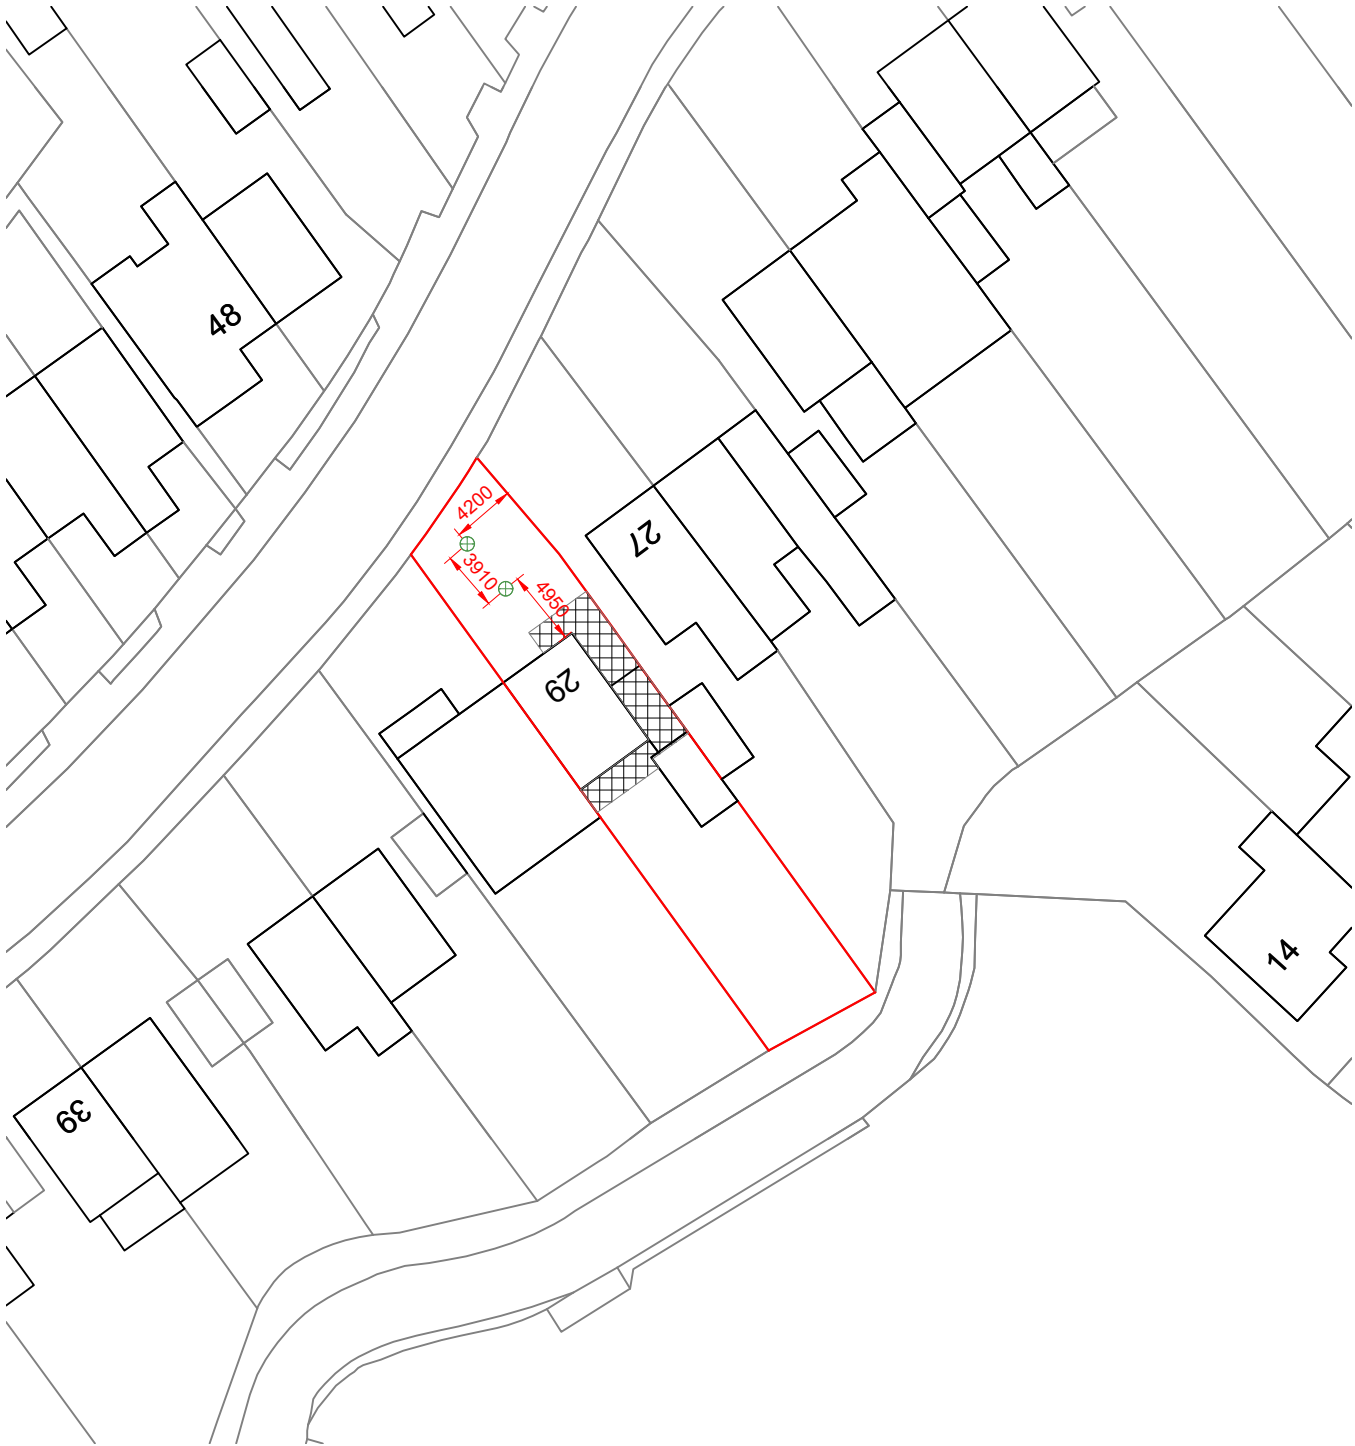

Block Plan 1:500
Proposed



Location Plan 1:1250
Existing

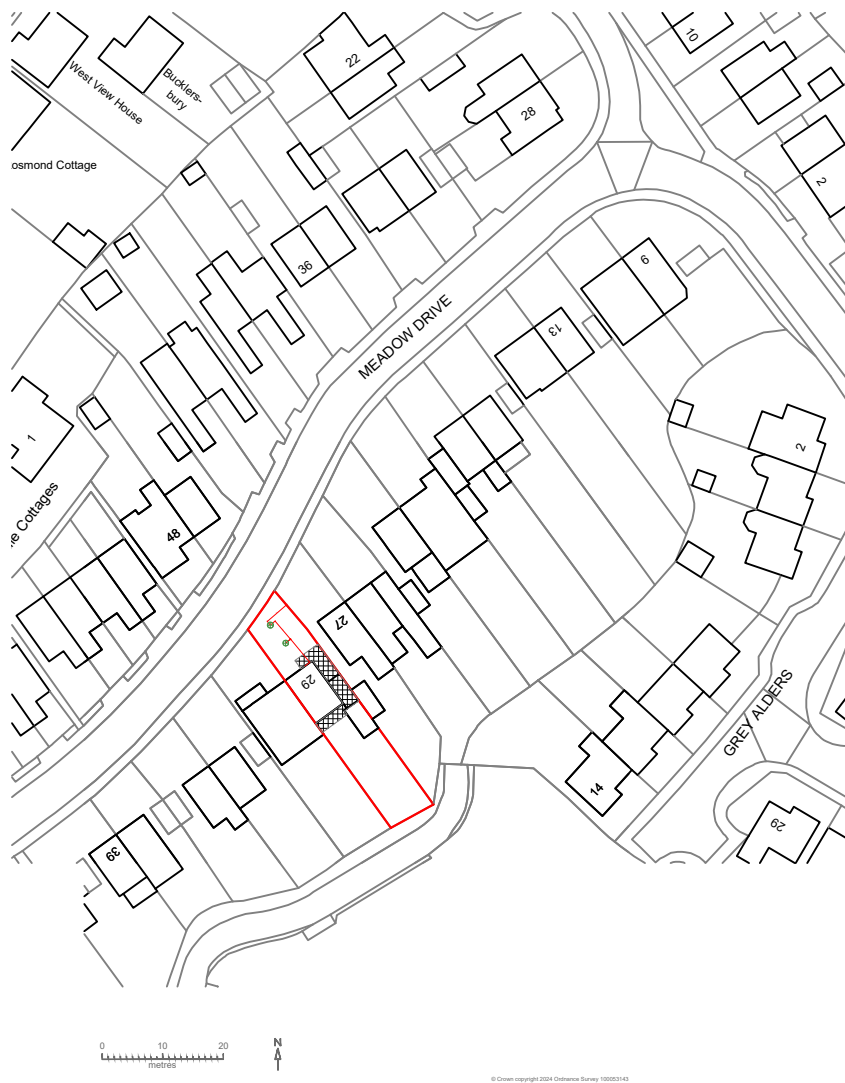

Location Plan 1:1250
Proposed

SKETCH
DRAWING

- NOTES:
- Copyright of this drawing remains the property of Buchan Rum Architects Ltd and should not be reproduced in full or parts or re-used without written permission from Buchan Rum Architects Ltd.
 - These drawings must be used in conjunction with the structural engineers drawings & details, and with all other consultants, sub-contractor and specialist's drawings & details.
 - All dimensions are in millimetres, unless stated otherwise.
 - All goods materials workmanship to conform with current building regulations BSS and COPI's.
 - All dimensions must be checked on site, and any discrepancies verified with the architect.
 - Do not scale from the drawing.
 - Any discrepancies between the drawings, details and specification must be reported to the architect immediately before work is put in hand.
 - All works to be carried out in full accordance with current Building Regulations, British Standards and all Health & Safety Regulations.
 - If in doubt please ask.

rev.	date	comment

amendments

Client

Site address

29, Meadow Drive, Lindfield,
Haywards Heath, West
Sussex RH16 2RS

Job Title

Extension and internal
refurbishment

Proposed block plan and
location plan

buchan rum

9 SAVILL ROAD
LINDFIELD
WEST SUSSEX RH162NY

E : info@buchanrumarchitects.co.uk

Scale 1:1250 1:500	Size A1
Drawn By BR	Rev. 01