


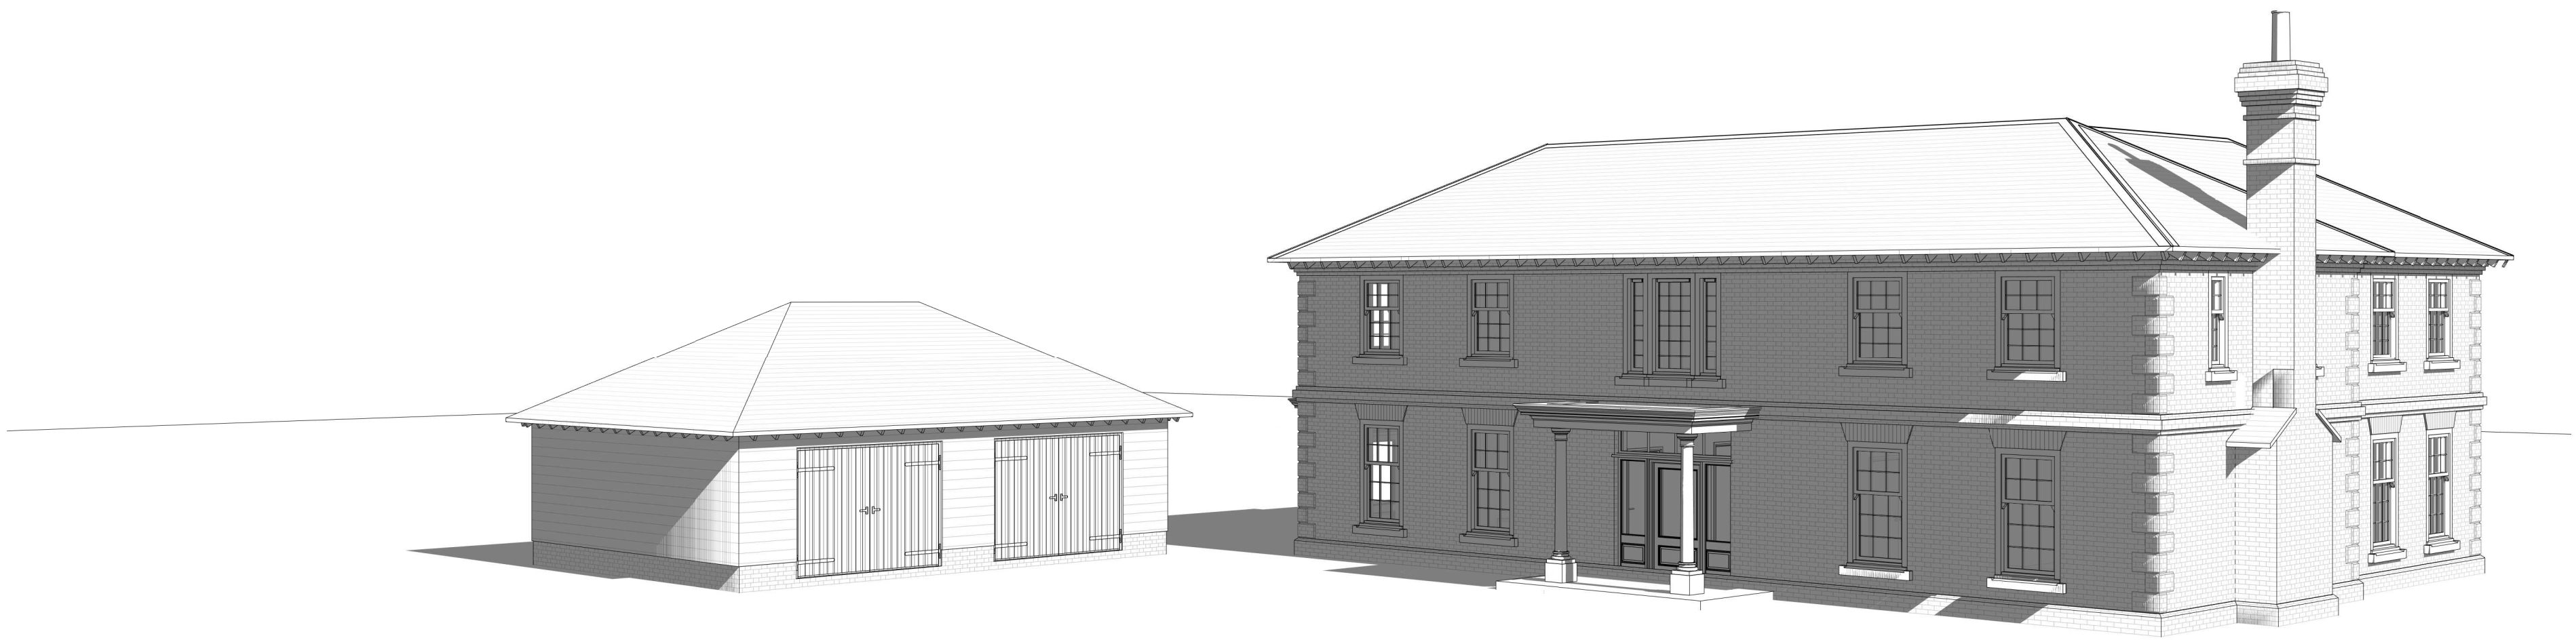

3D View 1



3D View 2

NOTES

DO NOT SCALE OFF THIS DRAWING.
CHECK ALL DIMENSIONS ON SITE BEFORE ANY WORK IS COMMENCED.
ALL GOODS MATERIALS AND WORKMANSHIP MUST CONFORM WITH CURRENT BUILDING REGULATIONS, BRITISH STANDARDS AND CODES OF PRACTICE.
R.I.B.A. BASIC SERVICES GIVEN / NOT GIVEN.
COPYRIGHT OF THIS DRAWING IS RETAINED BY THE ARCHITECT AND IT MUST NOT BE REPRODUCED WITHOUT THEIR WRITTEN CONSENT.

FOR PLANNING PURPOSES ONLY

NOT FOR CONSTRUCTION

TO BE READ IN CONJUNCTION WITH STRUCTURAL ENGINEERS DESIGN, DETAILS AND SPECIFICATION

RE V	DATE	AMENDMENT	BY
A	02.11.20	Showing Reduced Garage and Previous Design Height	SWW



3 LUCASTES MEWS
PADDOCKHALL ROAD
HAYWARDS HEATH
WEST SUSSEX RH16 1HE

TEL: (01444) 847455
info@georgebaxterassociates.co.uk

CLIENT
Mr Anders Dahl

JOB
TITLE
Oaklands Farm
Slaugham Lane
Warninglid
Haywards Heath
West Sussex RH17 5TJ

DRAWING TITLE

Showing 3D Perspectives
As Proposed

DATE	SCALE	DRAWN BY	SWW
23.09.20		CHECKED	MC

JOB NO.	DRAWING NO.	REVISION
G435	1.05	A