


| Rev | Date | Description |
|-----|------|-------------|
|-----|------|-------------|

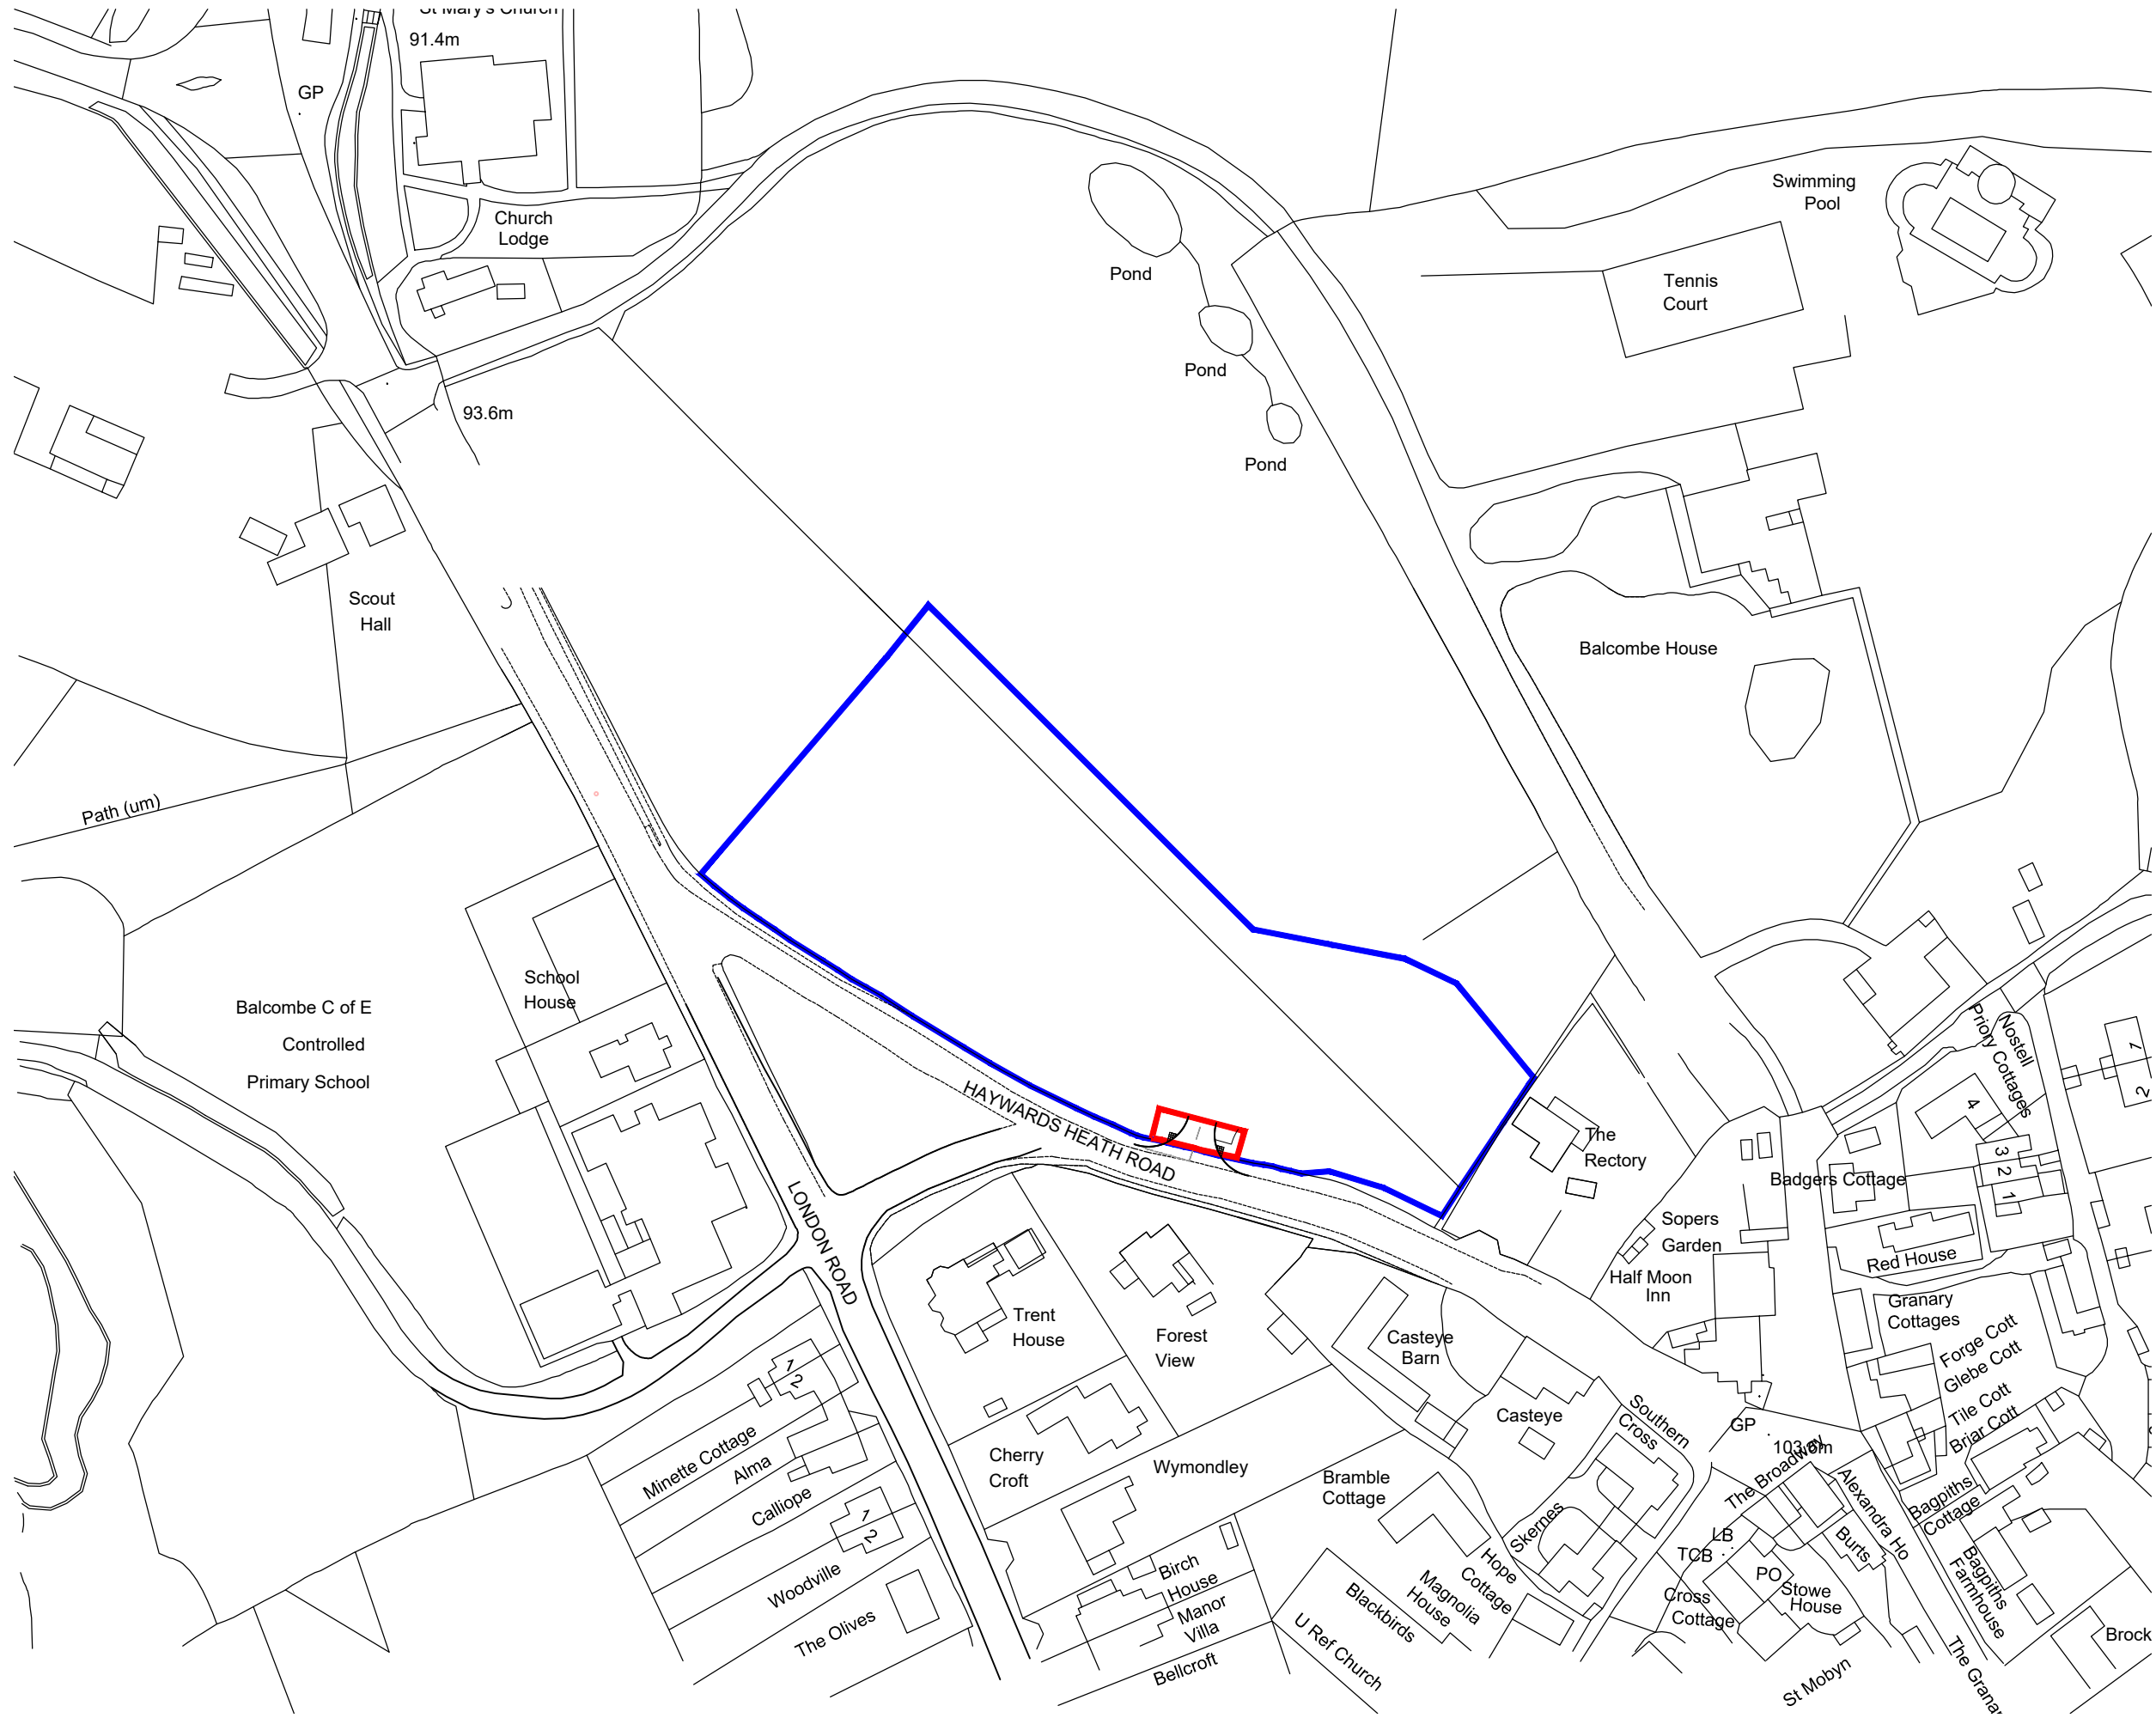

Project  
Haywards Heath Road  
Balcombe

Planning

Drawing

Location Plan

|          |            |       |
|----------|------------|-------|
| Date     | Scale @ A3 | Drawn |
| 04.09.24 | 1:1250     | CE    |

|                |          |
|----------------|----------|
| Drawing number | Revision |
| 1379/Pln/001   | /        |