




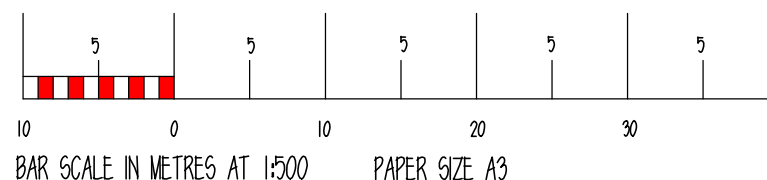

Block Plan Scale 1:500

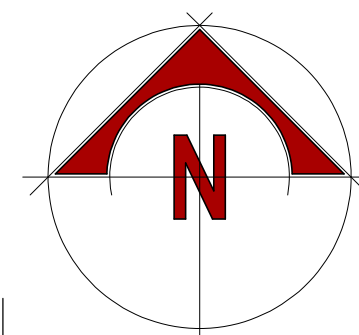

Location Plan
Scale 1:1250

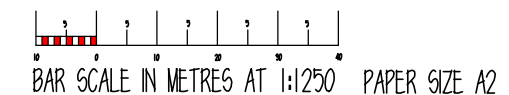

PROJECT		
115 COLLEGE LANE, HURSTPIERPOINT.		
Proposed Loft conversion & Addition		
CLIENT		
MR. & MRS. FLOUD		
DRAWING DESCRIPTION		
SITE LOCATION & BLOCK PLAN		
SCALE	DATE	DWG. NO.
	JANUARY 2025	8525/P-01(b)
 COSTER ASSOCIATES ARCHITECTURAL AND SURVEYING SERVICES CHARTERED SURVEYORS - QUANTITY SURVEYORS COSTER ASSOCIATES LTD. THE GRANARY RURAL BUSINESS CENTRE, BROAD FARM, HELLINGLY EAST SUSSEX BN27 4DU TEL: 01323 846848 FAX: 01323 846846 E-MAIL: design@costerassociates.co.uk		