




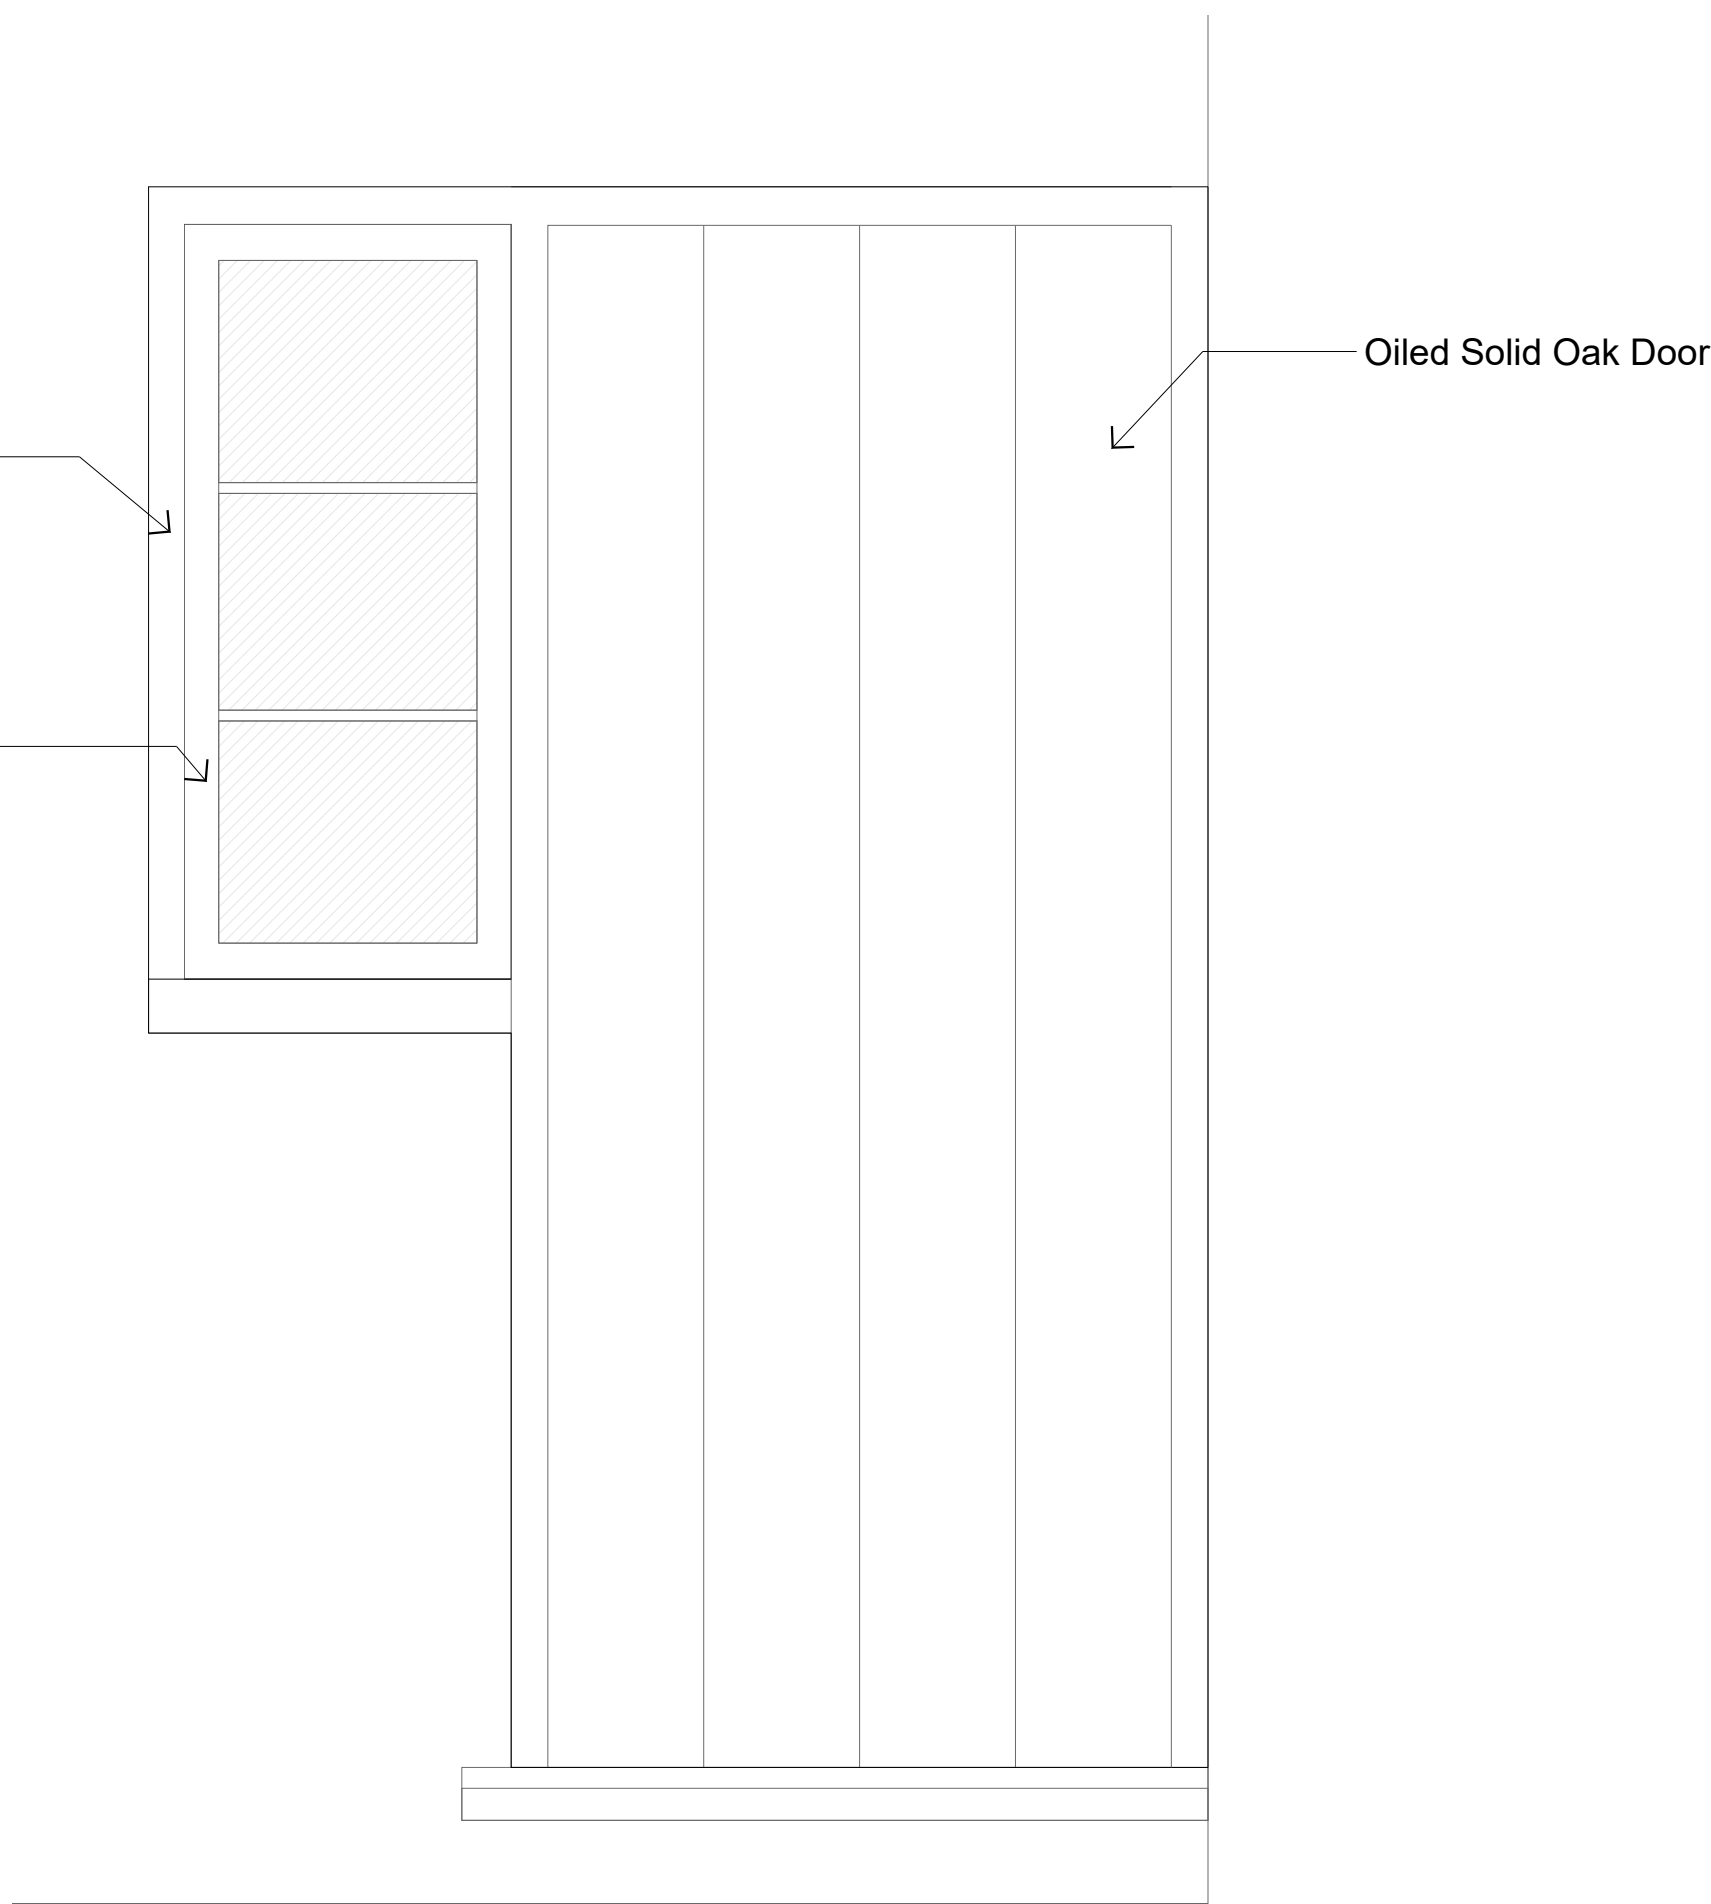


3 WD01 - ELEVATION

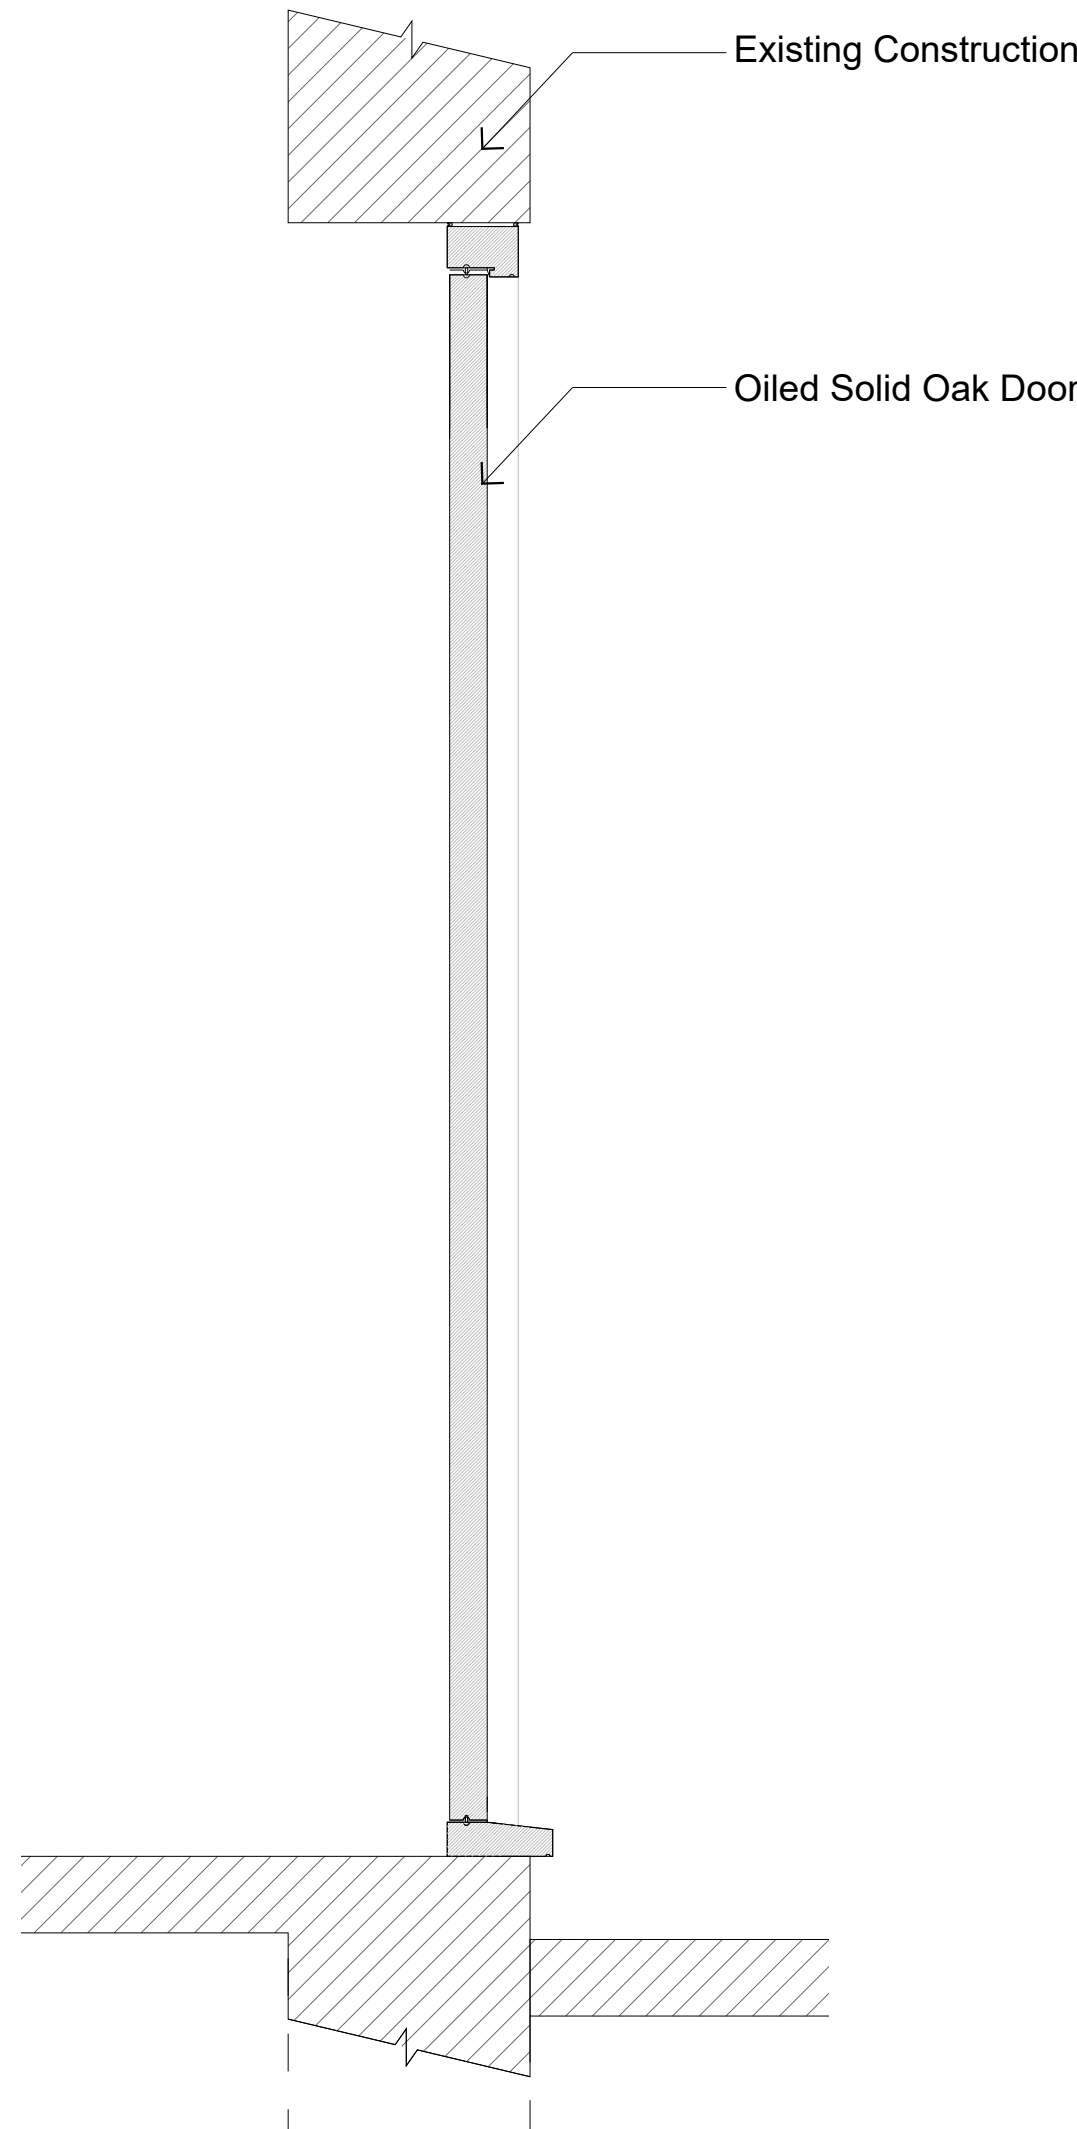


4 WD01 - DOOR SECTION

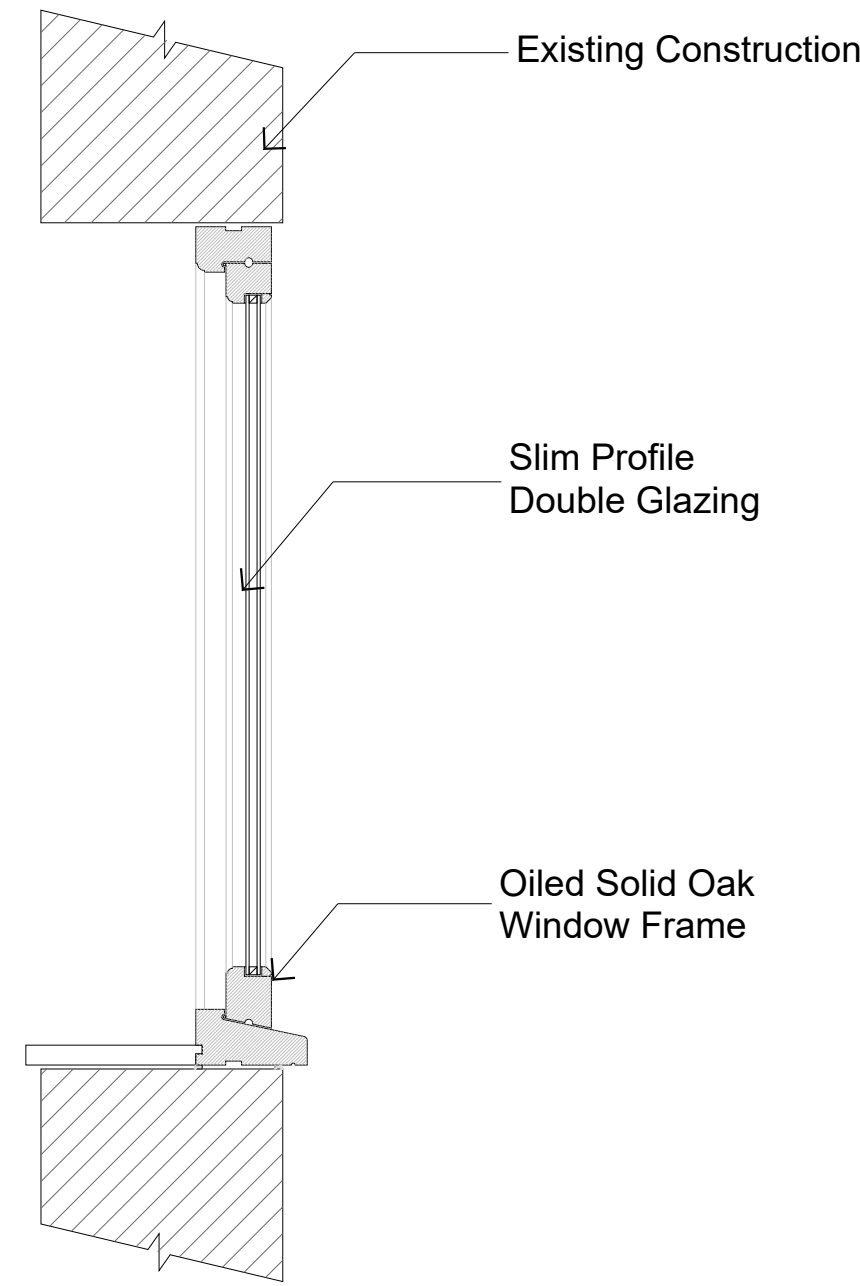

5 WD01 - WINDOW SECTION

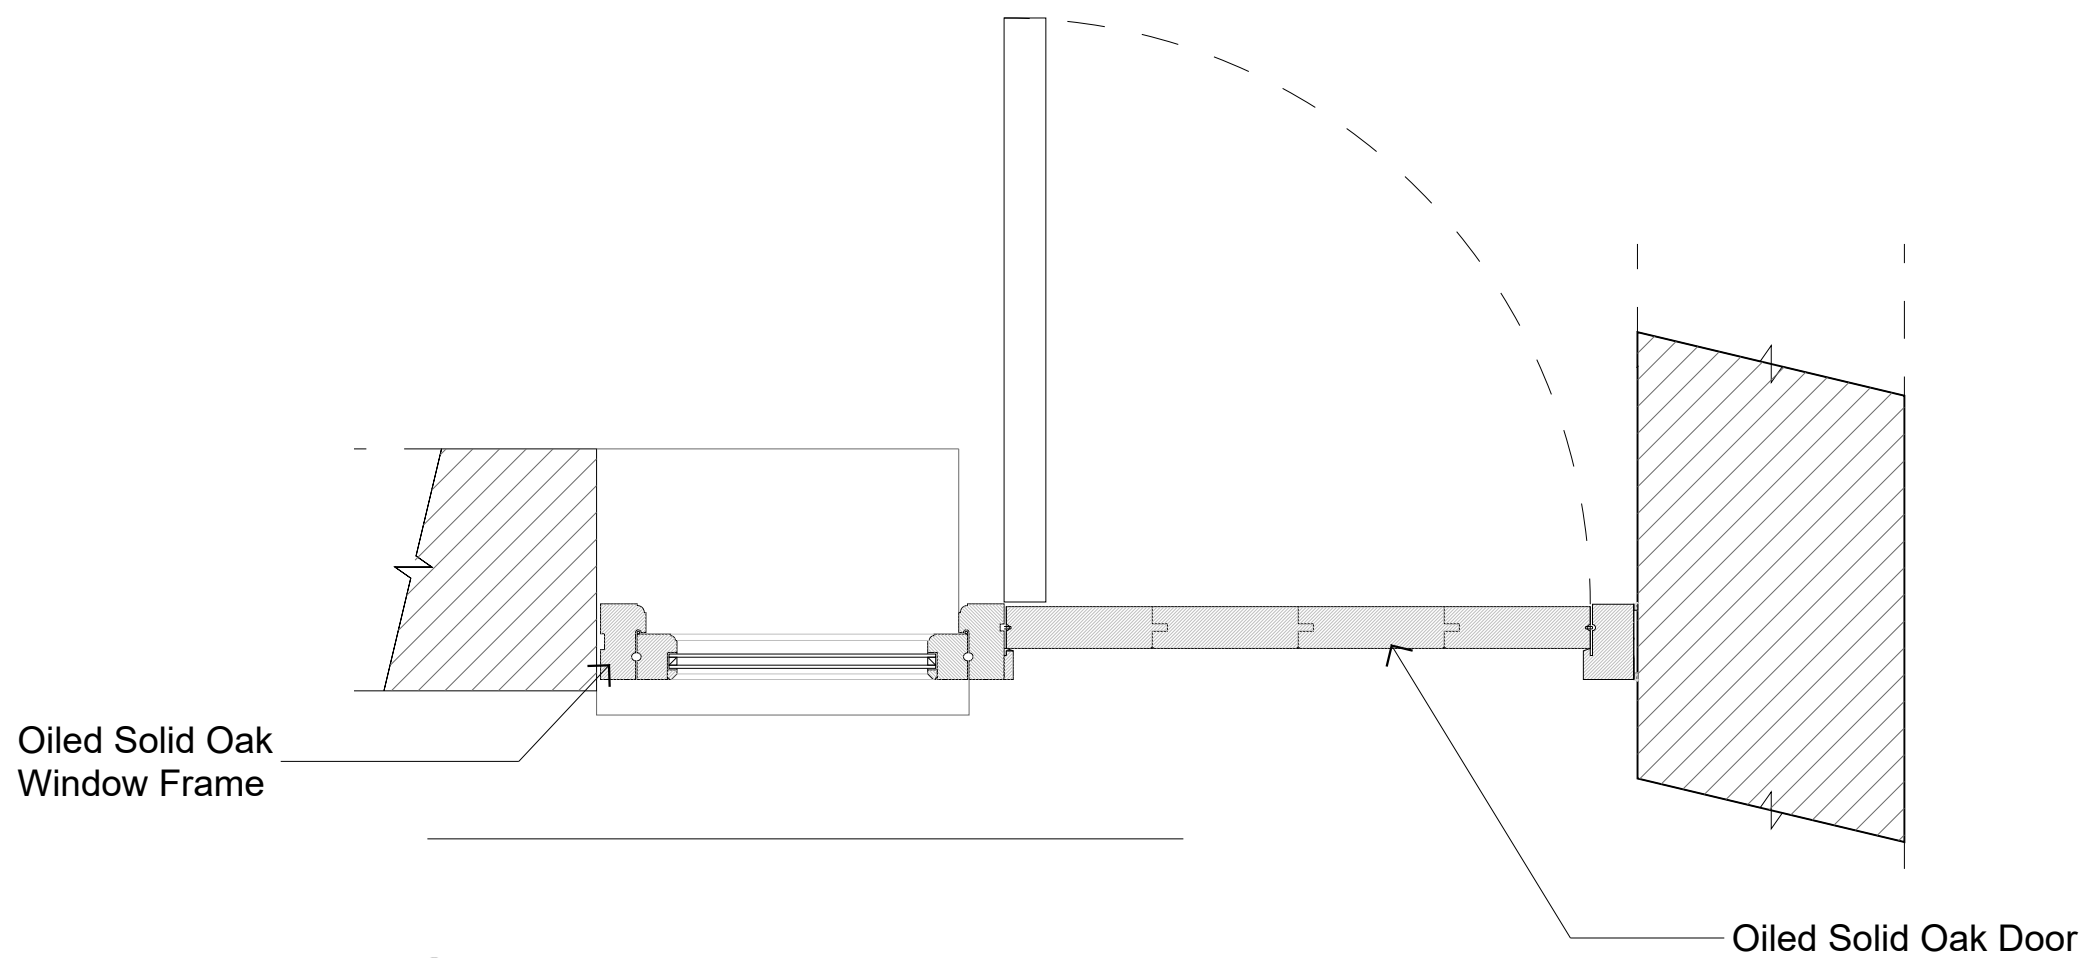

2 WD01 - PLAN

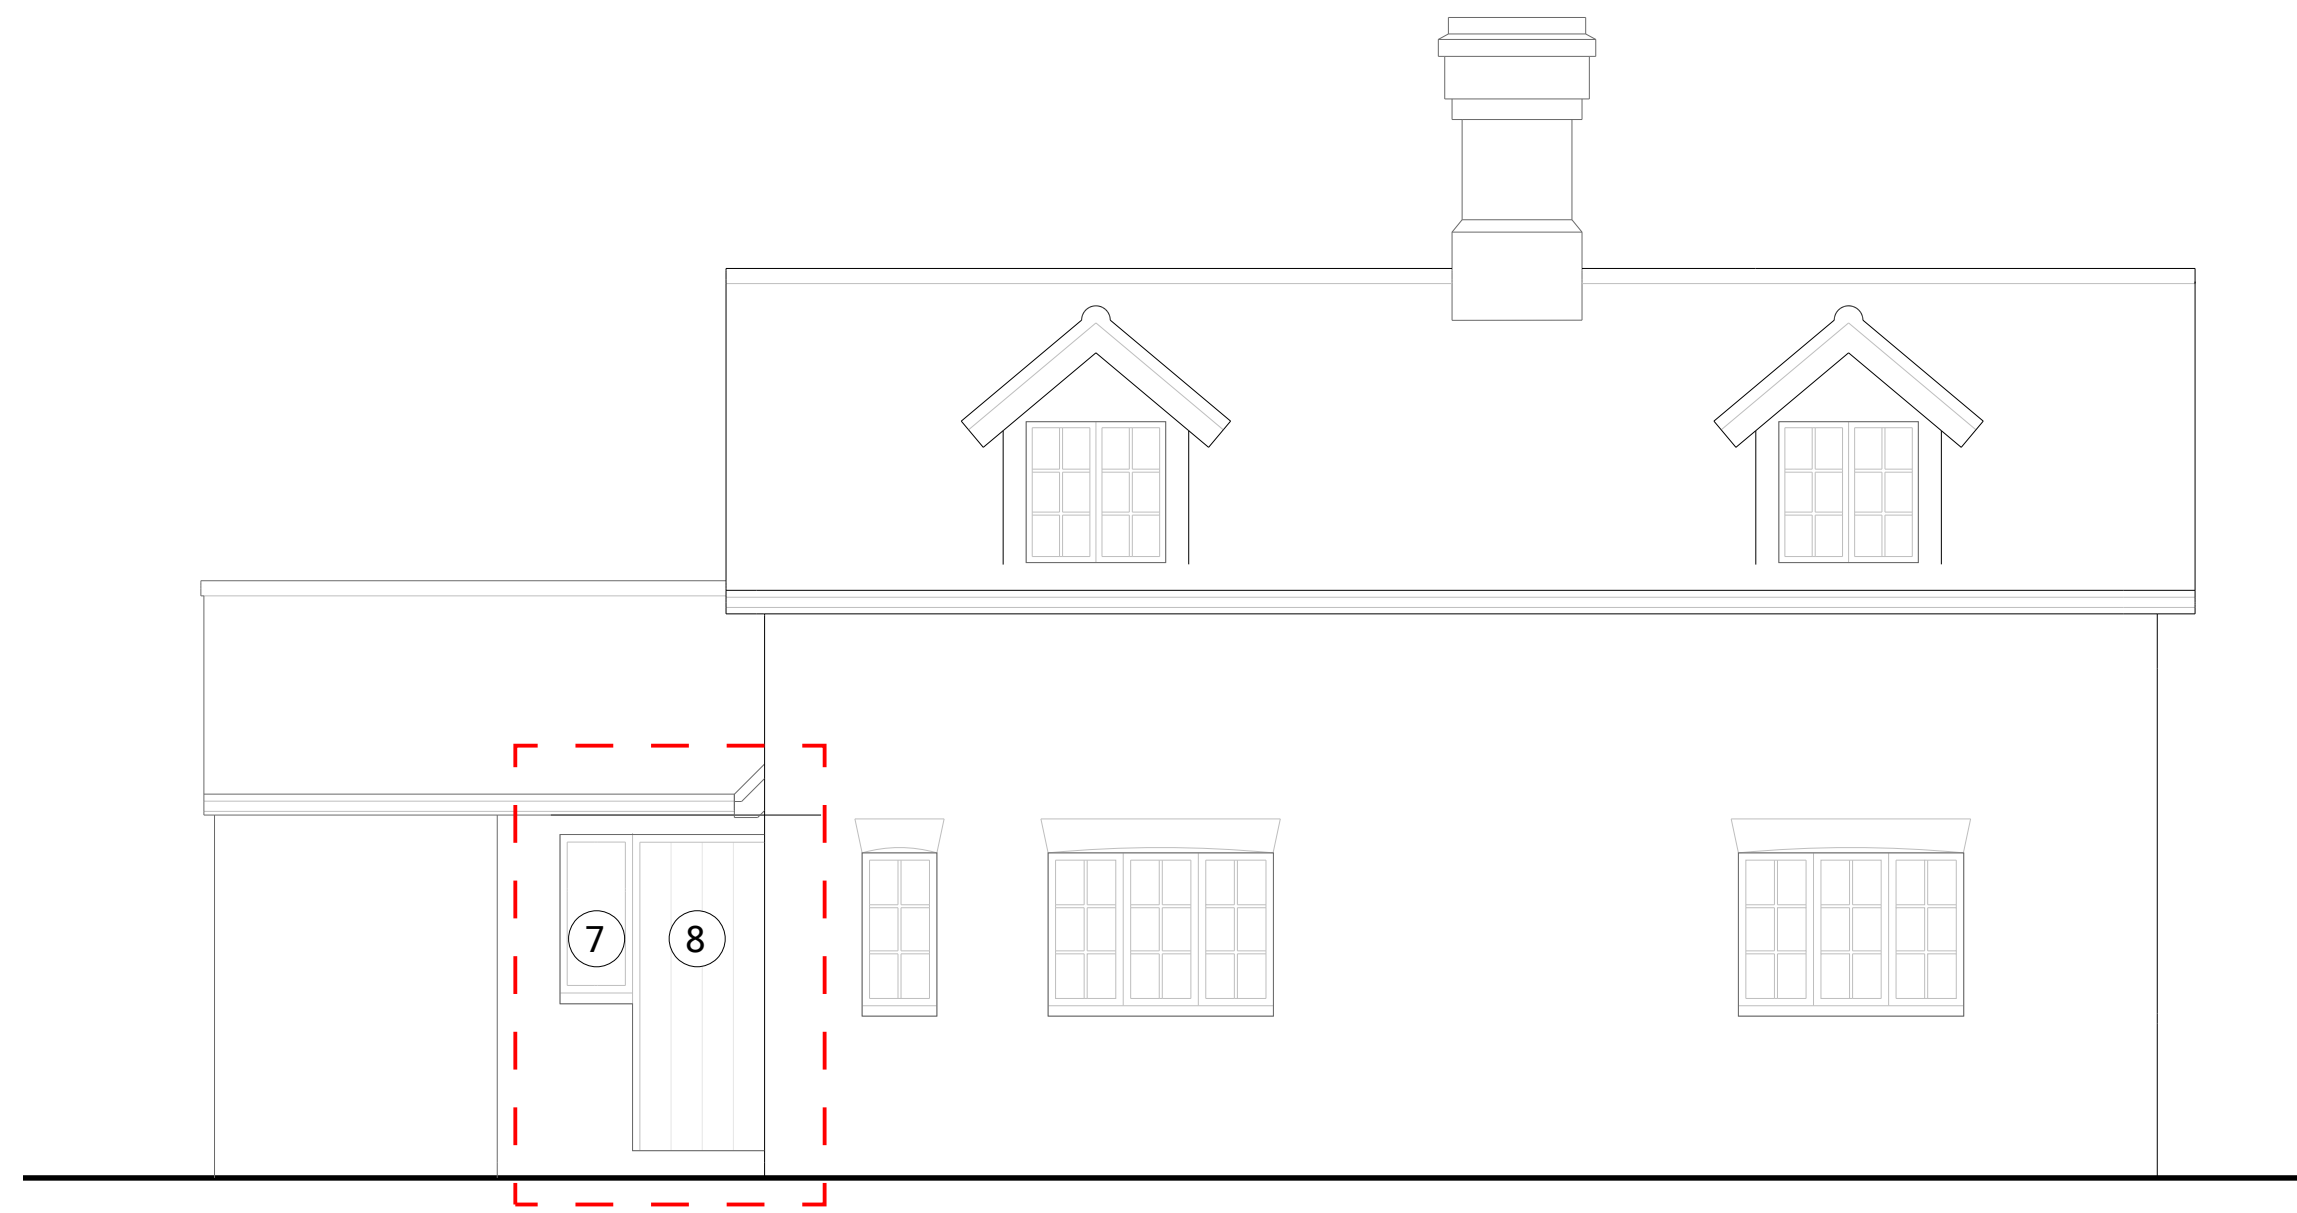

1 KEY ELEVATION / FRONT NORTH WEST

NOTES

SCALING FOR PLANNING PURPOSES ONLY.
ALL DIMENSIONS TO BE CHECKED ON SITE.
WORK TO BE CARRIED OUT IN ACCORDANCE WITH
BYE-LAWS AND REGULATIONS OF LOCAL AUTHORITIES AND
STATUTORY UNDERTAKERS.
THIS DRAWING MAY INCORPORATE INFORMATION FROM
OTHER PROFESSIONALS. FORD REAXHERI CANNOT ACCEPT
RESPONSIBILITY FOR THE INTEGRITY AND ACCURACY OF
SUCH INFORMATION.
DRAWINGS, SPECIFICATIONS AND SCHEDULES ARE TO BE
READ IN CONJUNCTION WITH ALL RELEVANT ARCHITECTS
AND CONSULTANTS DRAWINGS AND SPECIFICATIONS.
PRINT PDF OF THE DWG IN ACTUAL SIZE.



KEY

- | | | | |
|---|----------------------------------|----|--------------------------------|
| 1 | Existing Brick | 7 | Proposed Timber Window |
| 2 | Existing Clay Tile Roof | 8 | Proposed Timber Door |
| 3 | Existing Clay Tile Dormer Window | 9 | Proposed Glazed Timber Door(s) |
| 4 | Existing Brick Chimney | 10 | Proposed Rooflight |
| 5 | Existing Timber Window | | |
| 6 | Existing Timber Door | | |

REV

REV	NOTES	DATE	BY
-	First Issue	08.06.26	AF

STATUS
PLANNING CONDITIONS DISCHARGE

PROJECT
Highbrook Cottage
RH17 6SS

TITLE
WD01 - FRONT DOOR & WINDOW
DETAIL DRAWINGS

SCALE AT A1: 1:10 | SCALE AT A3: 1:20

ANDRE FORD ARCHITECT

Hoathly Hill
West Hoathly
RH19 4SJ
t +44 (0)7732089521
w andreford.co.uk
e info@andreford.co.uk

DWG NUM **HC-300** REV -