
Rev: -

Drawing Number: MJF_240126_103


Status: -

DO NOT SCALE

A1

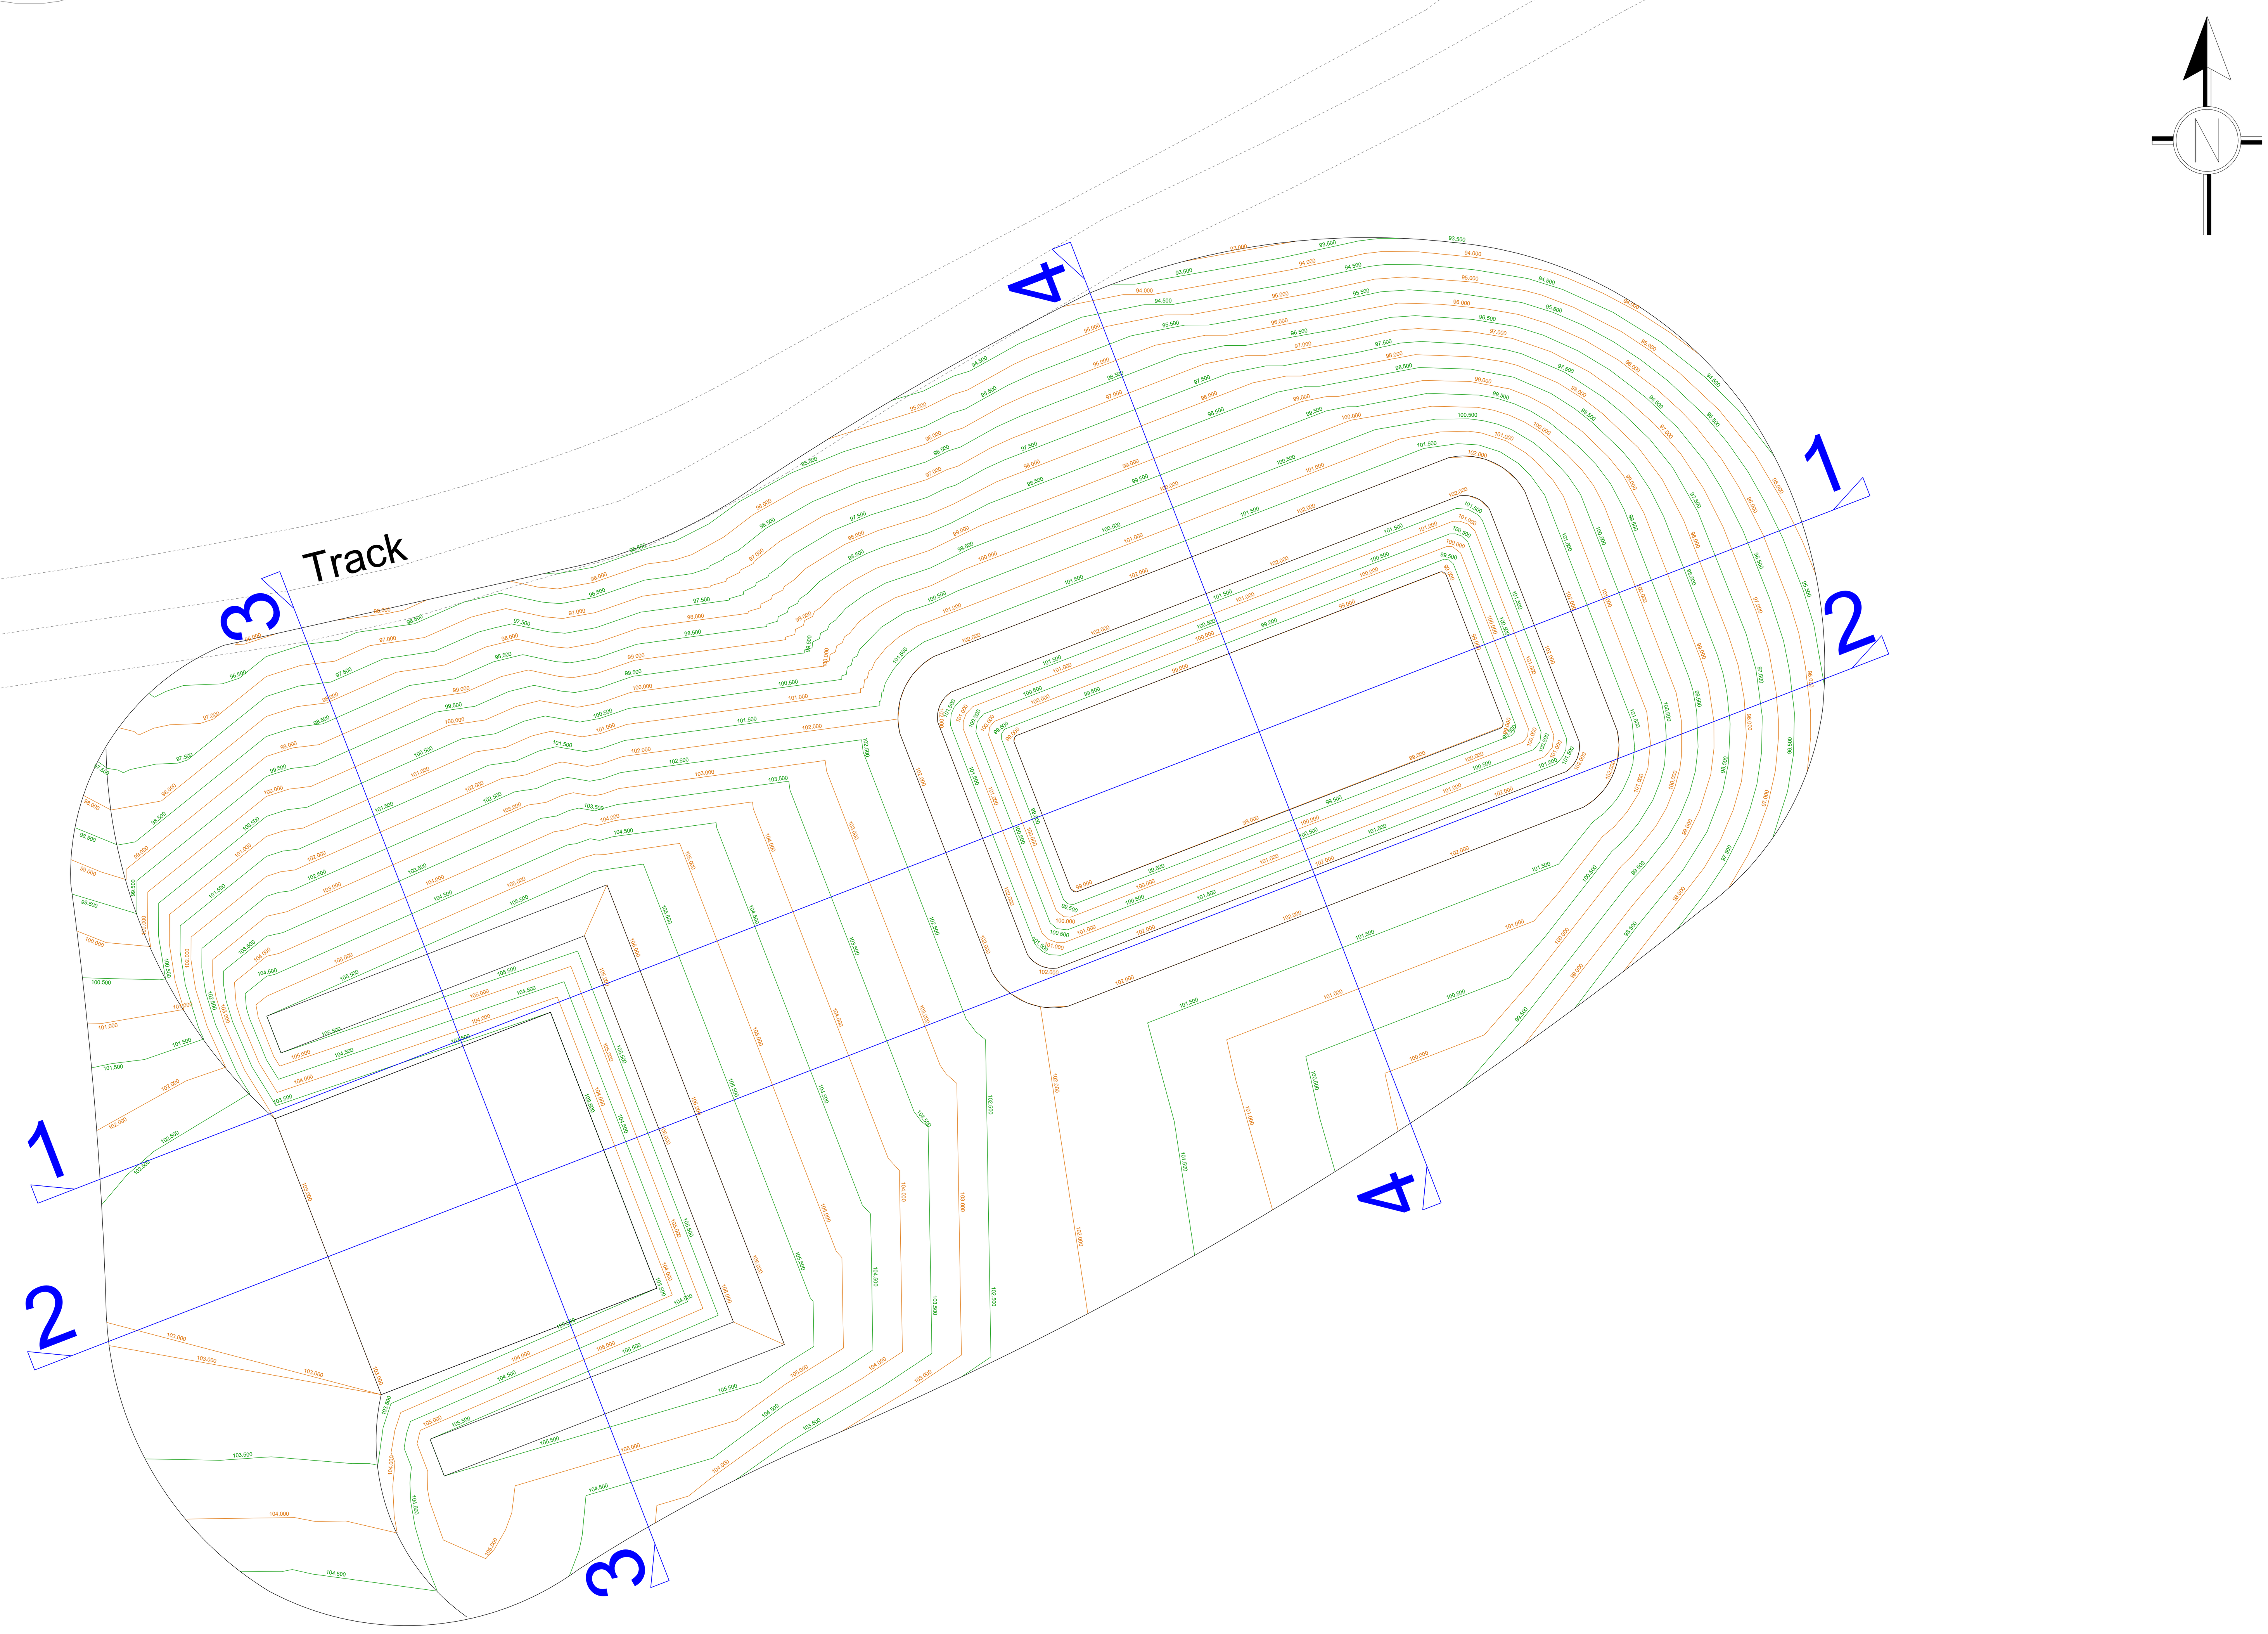


SECTION 1

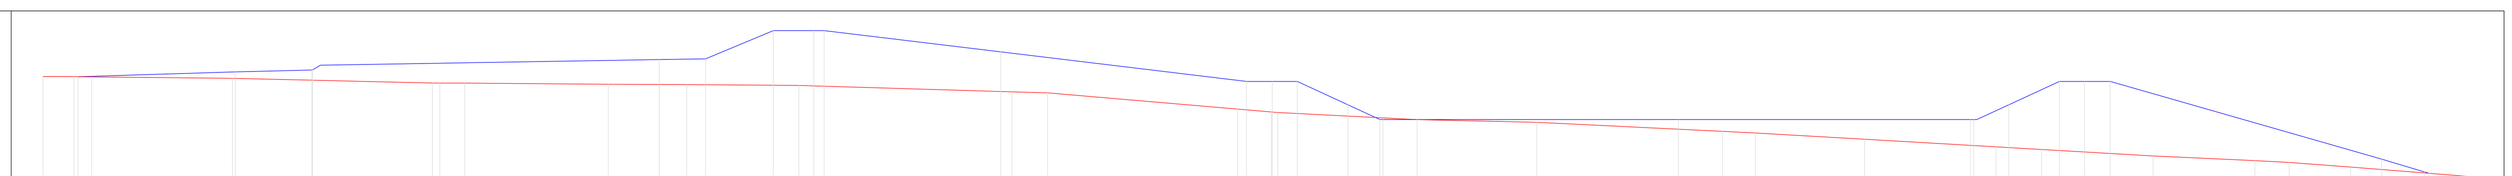


SECTION 1	Values (left to right)
PROPOSED	102.368, 102.368, 102.749, 102.898, 102.900, 103.721, 103.776, 106.000, 106.000, 106.000, 104.328, 102.000, 102.000, 102.000, 100.162, 99.000, 99.000, 99.000, 99.000, 99.000, 100.162, 102.000, 102.000, 102.000, 95.883, 94.871, 94.767
EXISTING	102.389, 102.383, 102.354, 102.244, 101.874, 101.866, 101.870, 101.776, 101.751, 101.682, 101.179, 101.099, 99.821, 99.598, 99.551, 98.994, 98.780, 98.070, 97.940, 97.451, 96.850, 96.648, 96.132, 95.767, 95.622, 95.257, 94.496
CHAINAGE	2.000, 4.443, 4.765, 5.834, [illegible], 23.177, 23.219, 32.664, 33.248, 35.202, 46.509, 50.522, 52.687, 54.164, 59.505, 61.513, 62.693, 63.505, 77.408, 78.285, 81.094, 96.058, 98.716, [illegible], 104.742, 107.259, 107.501, 110.188, 119.614, 130.759, 134.232, 136.820, 145.418, 153.759, 155.765, 156.776, 159.358, 160.759, 162.732, 164.759, 168.131, 176.145, 178.848, 183.682, 186.129, 189.512, 189.856, 193.263

SECTION 2

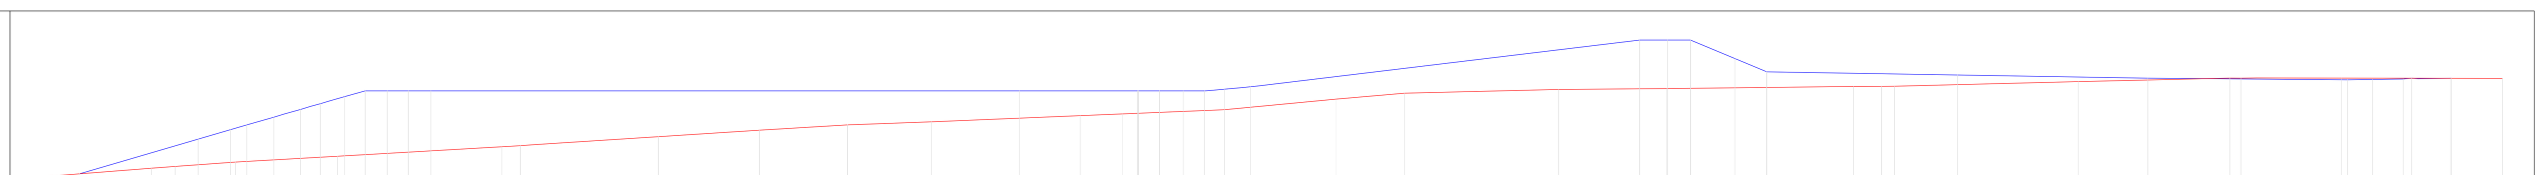


SECTION 2	Values (left to right)
PROPOSED	95.470, 95.470, 98.211, 98.954, 99.323, 99.927, 100.536, 100.988, 101.551, 102.000, 102.000, 102.000, 102.000, 102.000, 102.000, 102.000, 102.000, 102.000, 102.000, 102.128, 102.322, 106.000, 106.000, 106.000, 104.542, 103.500, 103.500, 103.250, 103.000, 102.872, 102.900, 102.933, 103.000, 102.988, 102.988
EXISTING	95.237, 95.911, 96.053, 96.396, 96.854, 97.600, 97.686, 98.396, 98.906, 99.322, 99.566, 100.051, 100.179, 100.516, 101.350, 101.818, 102.111, 102.180, 102.348, 102.357, 102.366, 102.729, 103.004, 102.997, 103.000, 102.983
CHAINAGE	2.000, 4.981, 4.981, 10.629, 12.498, 14.310, 16.854, 18.138, 20.266, 22.362, 23.921, 25.847, 27.455, 29.186, 30.848, 32.625, 38.211, 39.660, 50.522, 58.481, 65.416, 72.042, 78.971, 83.717, 87.082, 88.218, 88.298, 89.966, 91.823, 93.490, 95.058, 97.105, 103.858, 109.274, 121.392, 127.758, 129.843, 131.758, 135.260, 137.761, 137.762, 144.572, 146.791, 147.811, 152.757, 162.269, 167.753, 174.207, 175.082, 182.972, 185.443, 187.846, 188.514, 191.609, 191.619, 195.658

SECTION 3

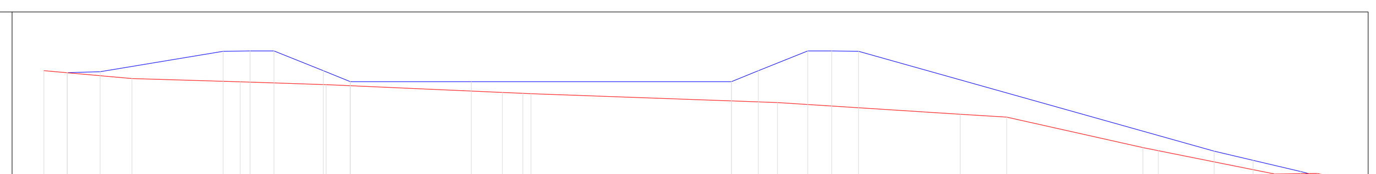

SECTION 3	Values (left to right)
PROPOSED	104.044, 104.044, 104.124, 105.736, 105.765, 105.765, 104.206, 103.341, 103.341, 103.341, 103.341, 103.341, 104.206, 105.765, 105.765, 105.736, 97.854, 97.131, 96.247, 96.067
EXISTING	104.210, 103.586, 103.328, 103.105, 102.490, 102.420, 102.389, 101.691, 100.766, 100.541, 98.137, 97.892, 96.050, 96.093, 95.787
CHAINAGE	2.000, 3.842, 3.843, 6.432, 8.931, 16.108, 17.453, 18.225, 20.108, 23.992, 26.112, 35.641, 38.082, 39.690, 40.327, 56.103, 56.104, 59.727, 62.108, 63.991, 66.108, 74.108, 77.761, 88.479, 89.693, 94.088, 97.149, 98.862, 100.891, 101.577, 103.703, 103.703

SECTION 4

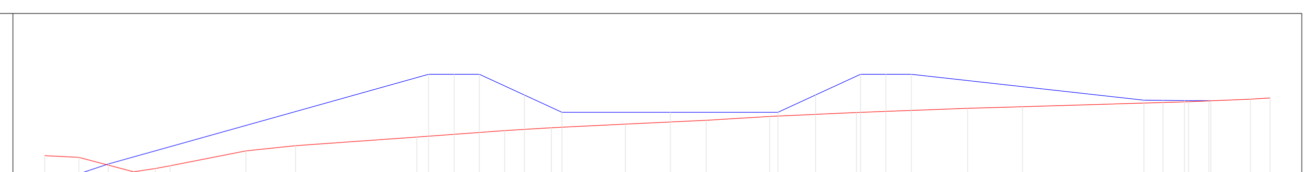

SECTION 4	Values (left to right)
PROPOSED	93.744, 93.744, 94.283, 94.918, 102.000, 102.000, 102.000, 100.367, 99.000, 99.000, 99.000, 100.367, 102.000, 102.000, 102.000, 99.957, 99.943, 99.927, 99.909, 99.907
EXISTING	95.577, 95.440, 94.303, 94.561, 94.777, 95.952, 96.364, 97.046, 97.556, 97.781, 98.068, 98.370, 98.673, 98.985, 99.316, 99.440, 99.834, 100.037, 100.132
CHAINAGE	2.000, 3.522, 3.523, 5.112, 7.006, 9.005, 10.705, 11.871, 17.839, 21.747, 31.292, 32.217, 34.236, 36.217, 38.211, 39.755, 41.890, 42.717, 47.712, 51.249, 54.070, 59.069, 62.679, 66.217, 68.211, 70.217, 74.650, 78.962, 88.525, 90.032, 91.724, 93.643, 93.796, 96.909, 98.453

M J FULLER SOLUTIONS Ltd.
HULLBRIDGE - HOCKLEY - ESSEX
Tel: 07939 088 292
Email: matt@mjfullersolutions.co.uk

MJ FULLER SOLUTIONS

Drawing Title: SECTIONS

Sheet Size:	Original Scale:	Designed/Drawn:	Checked:	Authorised:
A1	1:500	RC	MJF	MJF
		Date 24.01.26	Date 24.01.26	Date 24.01.26

Status: - | Drawing Number: MJF_240126_103 | Rev: -

NOTES:

1. THIS DRAWING IS TO BE READ IN CONJUNCTION WITH ALL RELEVANT INFORMATION ISSUED BY OTHERS FOR THIS PROJECT AND THE SPECIFICATION.

2. DO NOT SCALE FROM THIS DRAWING.

3. FOR SETTING OUT DIMENSIONS AND LEVELS REFER TO RELEVANT DRAWINGS AND THOSE BY OTHERS.

Project: BOLNEY PARK FARM

Client: JESTER FARM SERVICES