



NOTES:
ALL LEVELS, ANGLES AND DIMENSIONS TO BE CHECKED
ON SITE PRIOR TO COMMENCEMENT OF WORKS.


THIS DRAWING IS TO BE READ IN CONJUNCTION WITH
ALL RELEVANT STRUCTURAL ENGINEERS AND
MECHANICAL AND ELECTRICAL ENGINEERS DRAWINGS,
DETAILS AND SPECIFICATIONS.

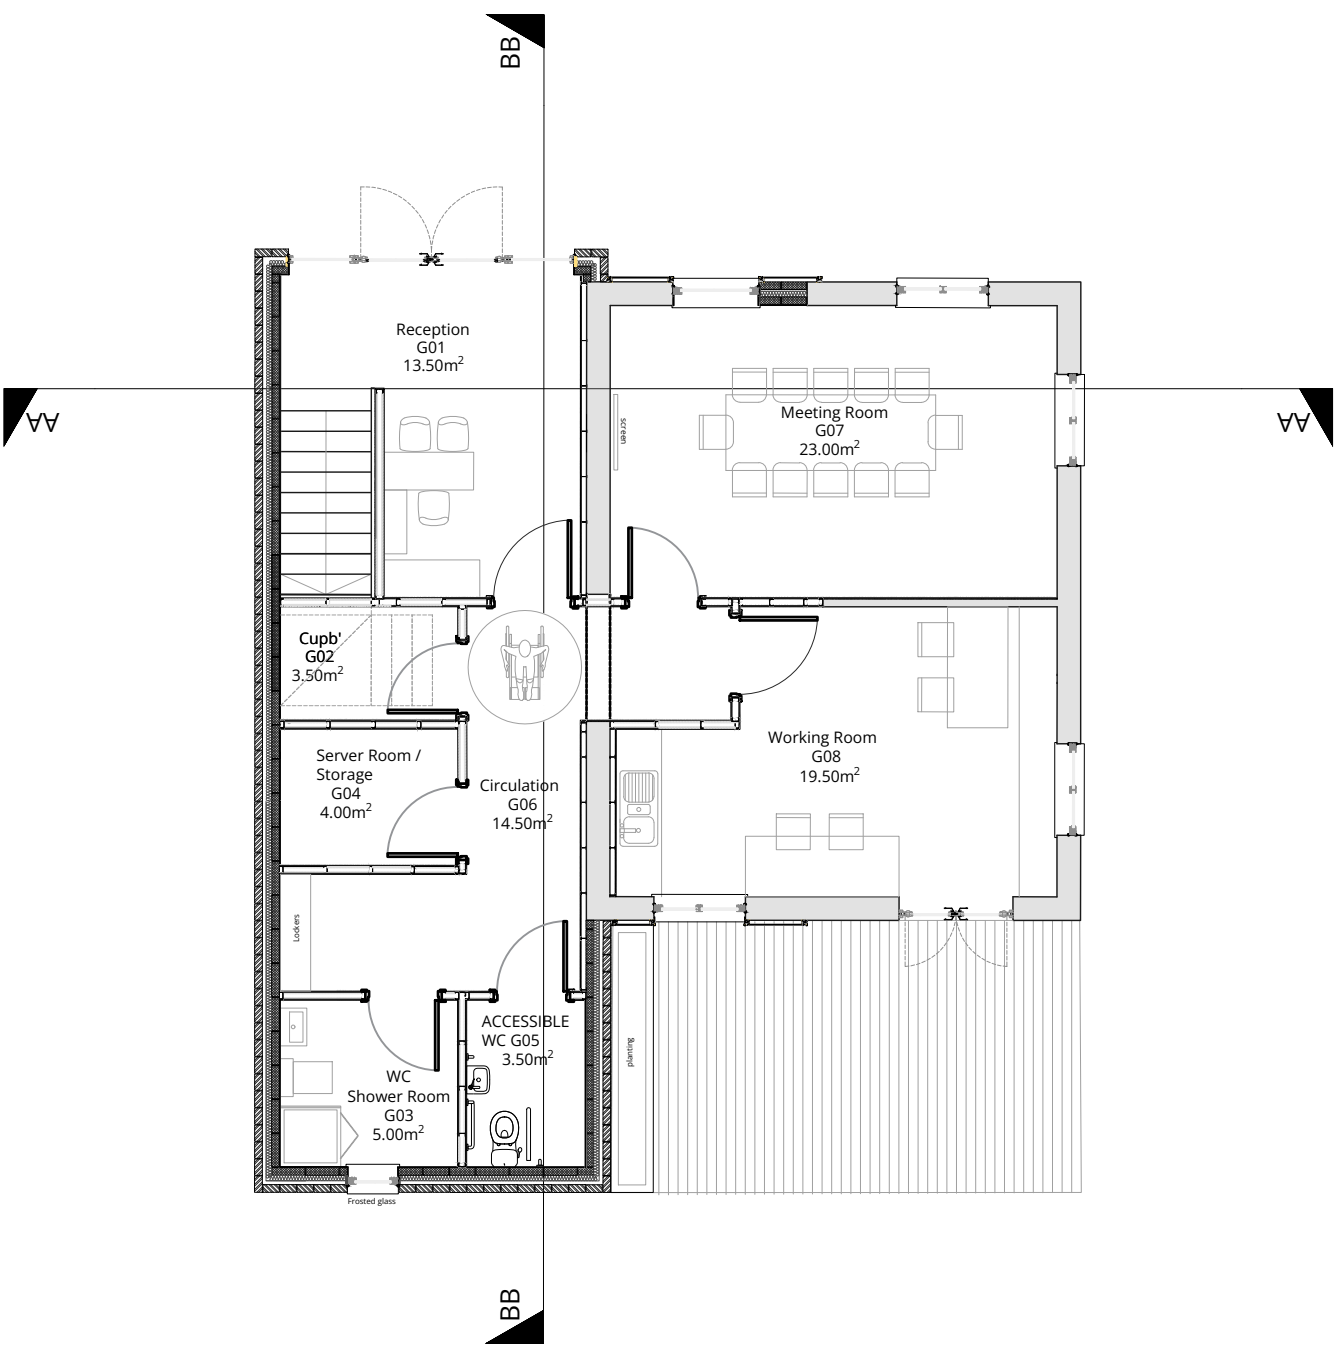

Scale 1:100
10 (metres)

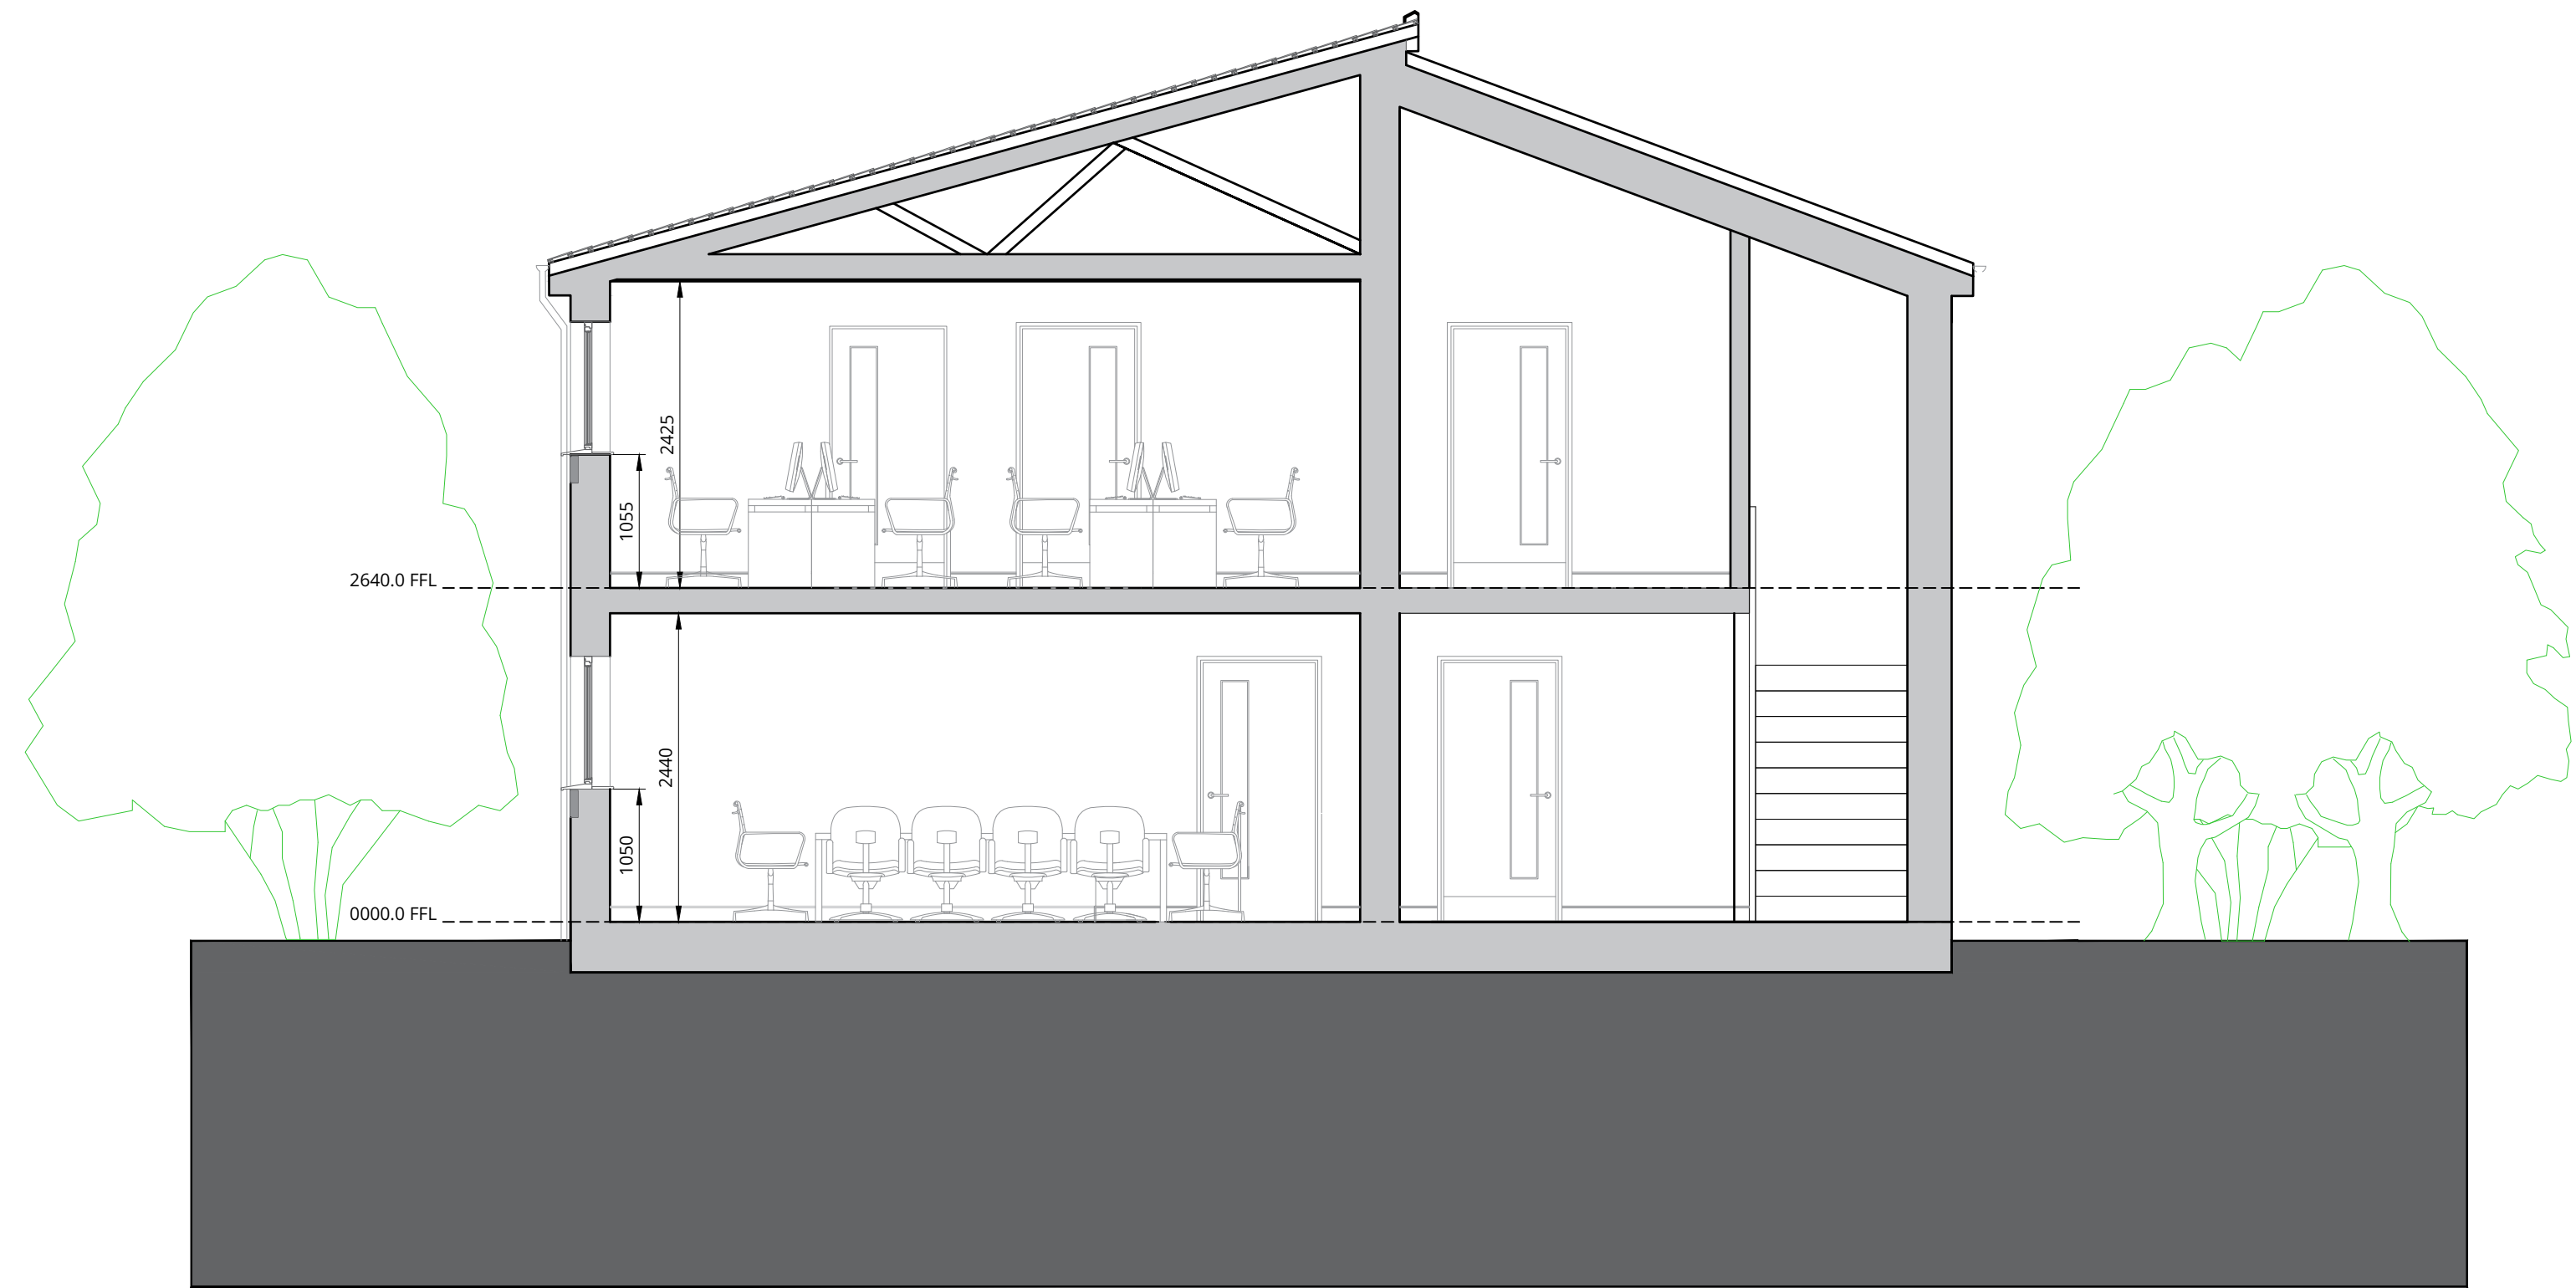

PROPOSED SECTION AA
SCALE 1:50

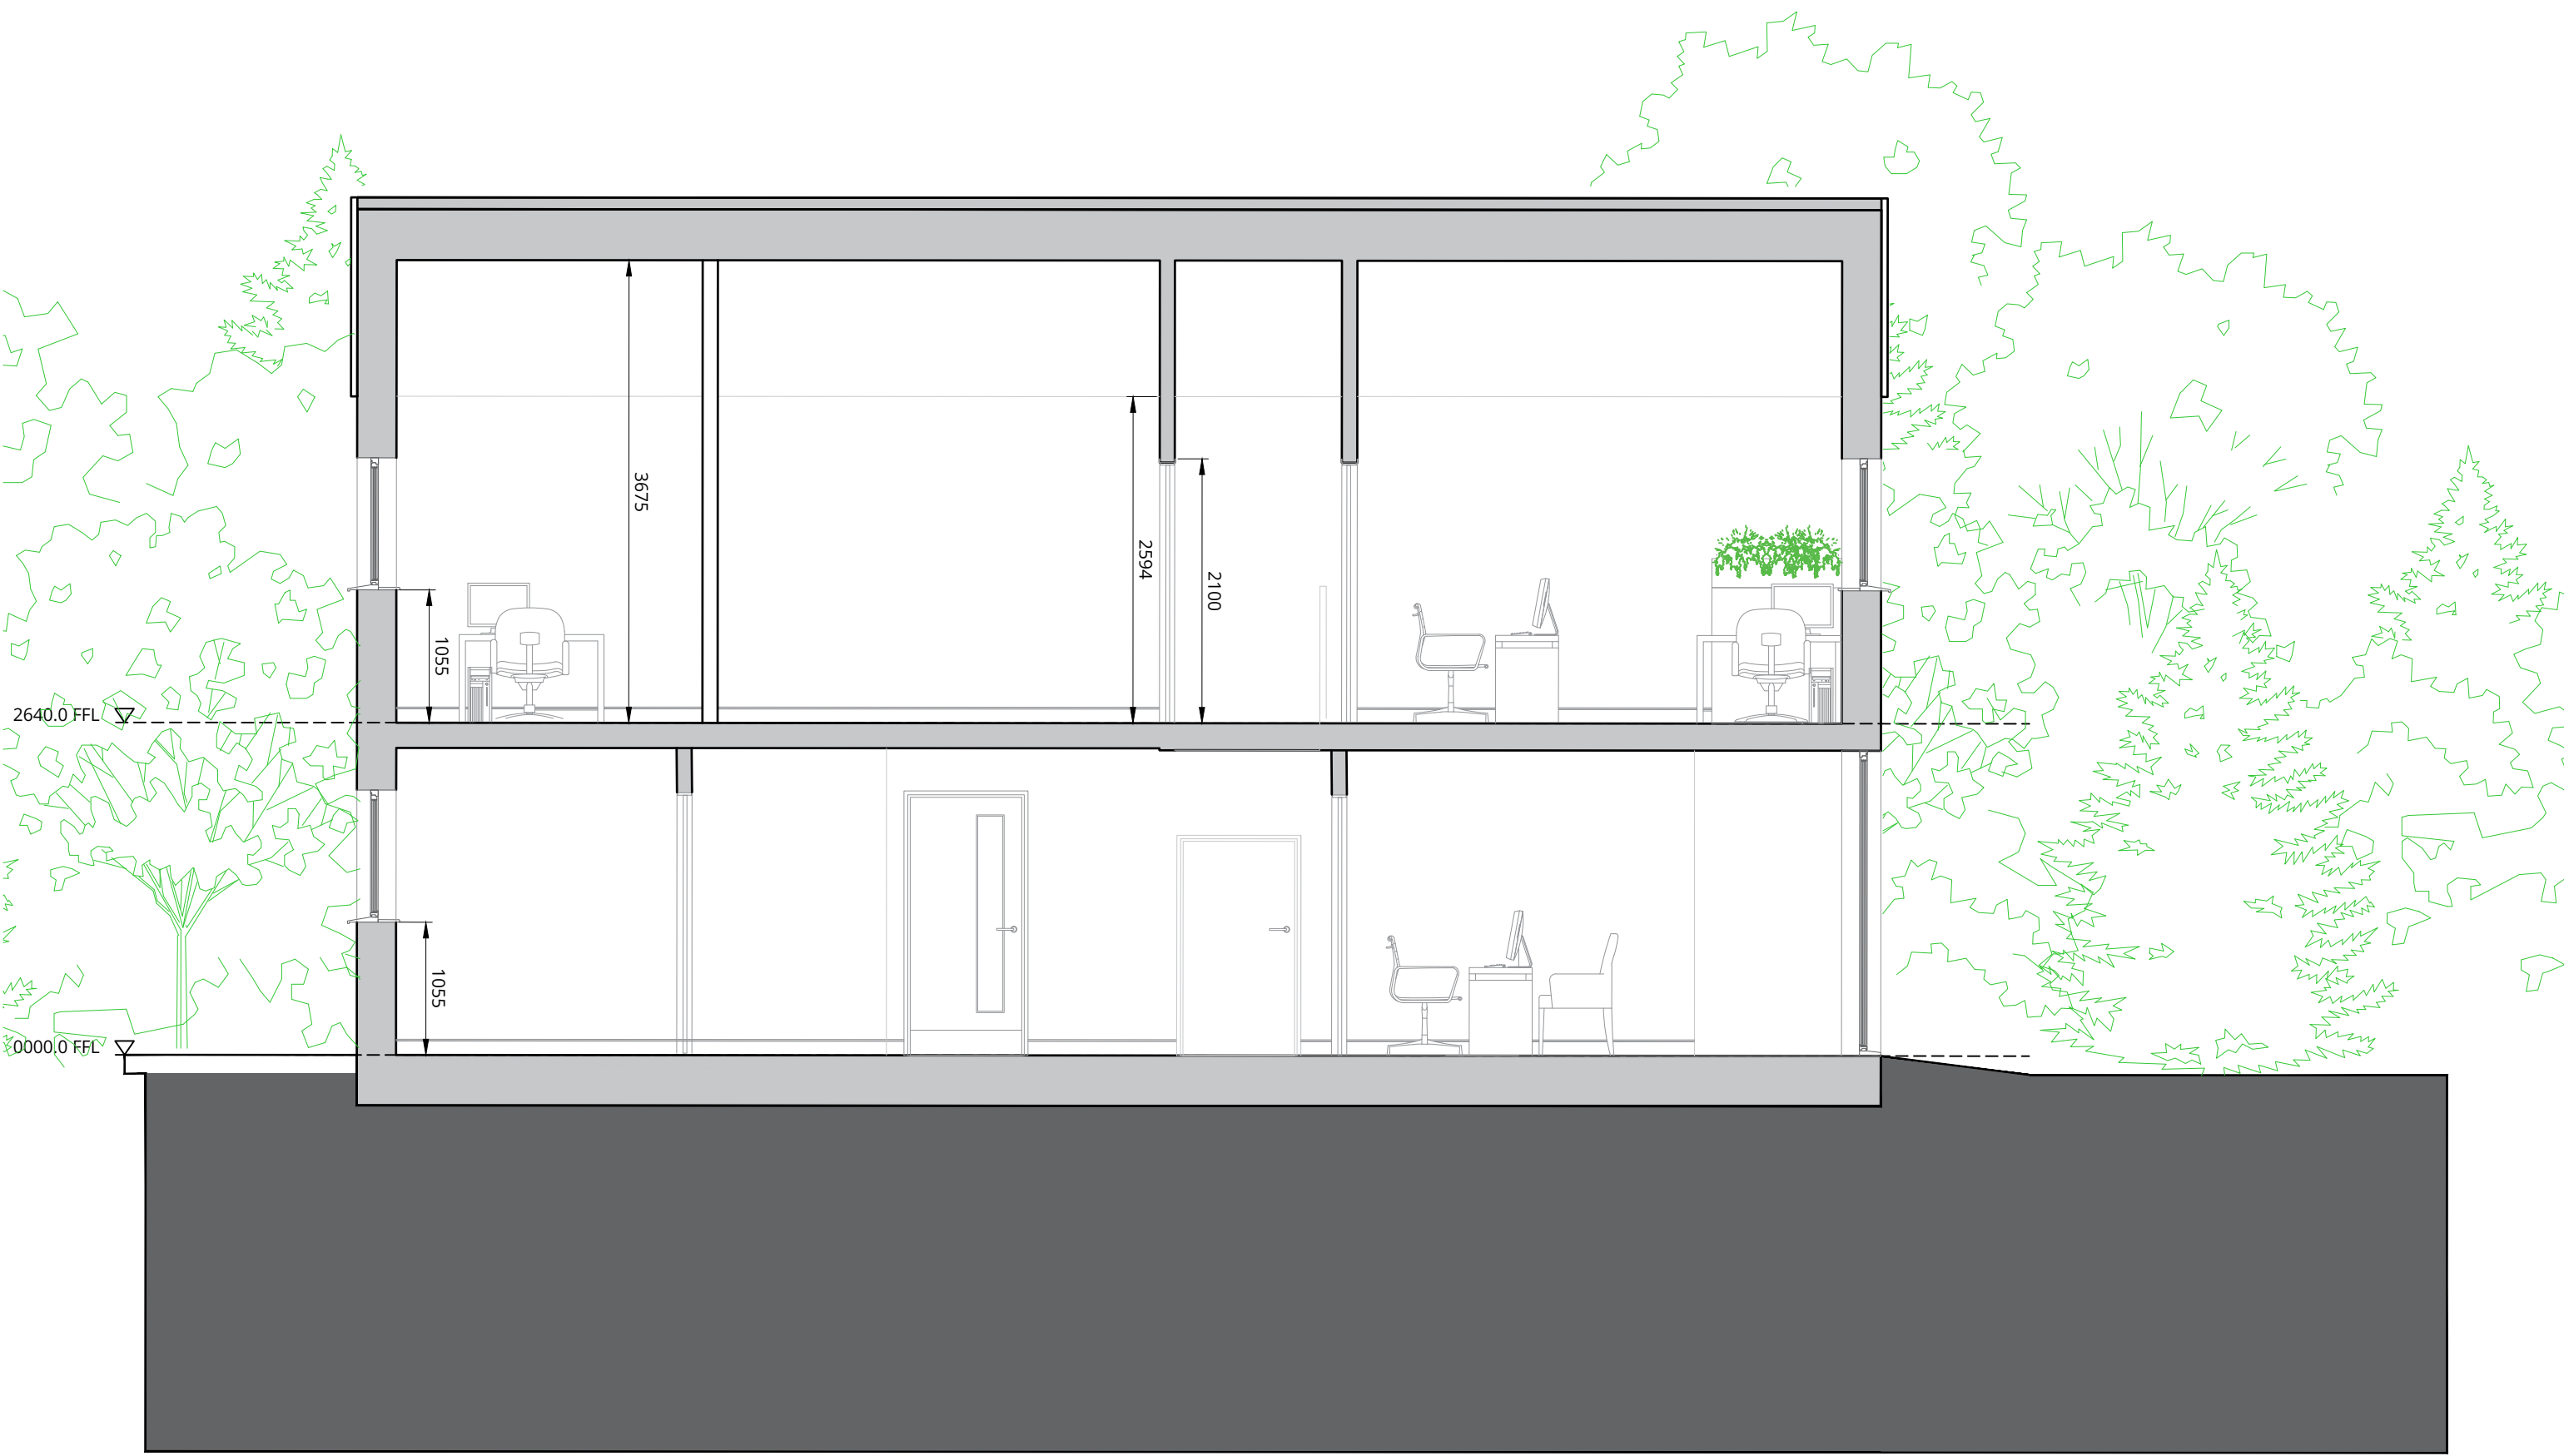

PROPOSED SECTION BB
SCALE 1:50

Scale 1:50
5 (metres)

Drawing Status:			
PLANNING			
PL2	PLANNING SUBMISSION	29/10/24	JM
PL1	ISSUED FOR PLANNING	24/09/24	TW
Rev	Description	Date	By
Barker			
MAJESTY HOUSE, AVENUE WEST SKYLINE 120, BRAINTREE ESSEX, CM77 7AA T: 01279 647111 W: www.barker-associates.co.uk E: mail@barker-associates.co.uk			
Client			
BOSCO CATHOLIC EDUCATION TRUST			
Project Title			
ST PAUL'S CATHOLIC COLLEGE JANE MURRAY WAY, BURGESS HILL, RH15 8GA			
Drawing Title			
PROPOSED SECTION AA & BB			
Drawn	Checked	Scale	Date
TW	JM	1:50 @ A1	JULY.24
ARCHITECTURAL			
Drawing Number			Project No.P24-0519
SPC002-BA-A1-ZZ-DR-A-2160			Status Revision
			S4 PL2