




Important Information:
All information contained in this drawing (including digital data) should be checked and verified prior to any fabrication or construction.

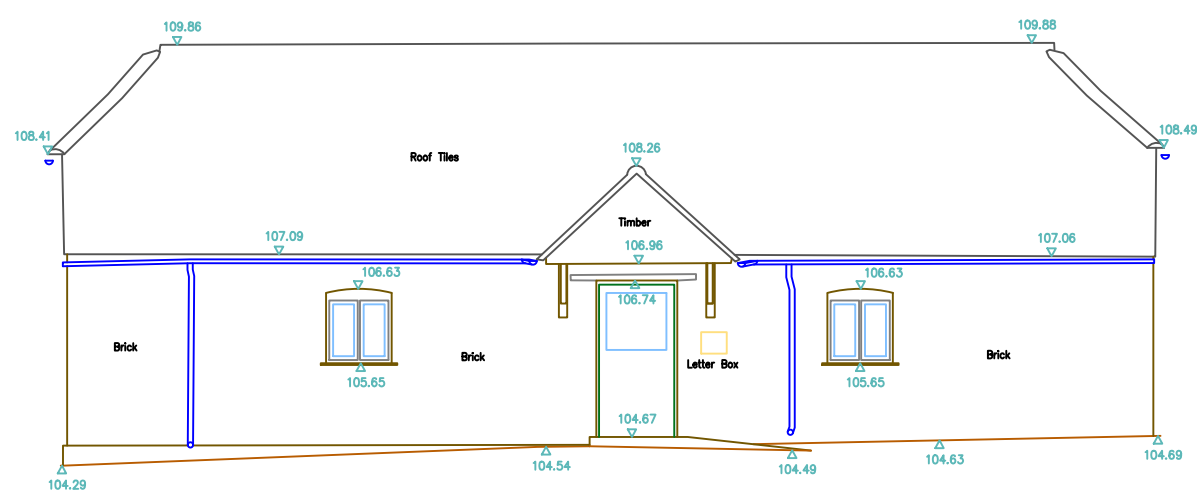


Elevation 1
Datum 102.00m

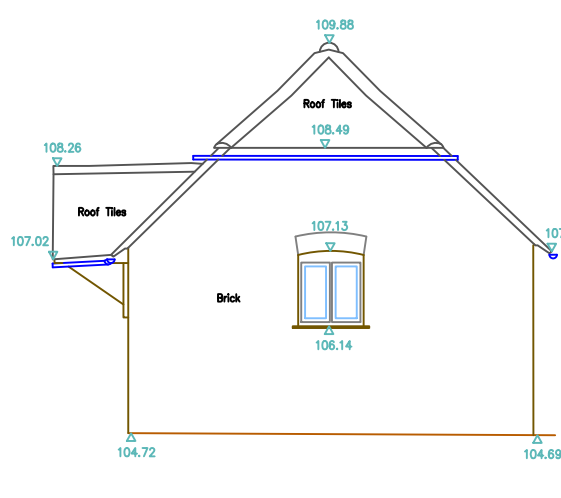


Elevation 2
Datum 102.00m

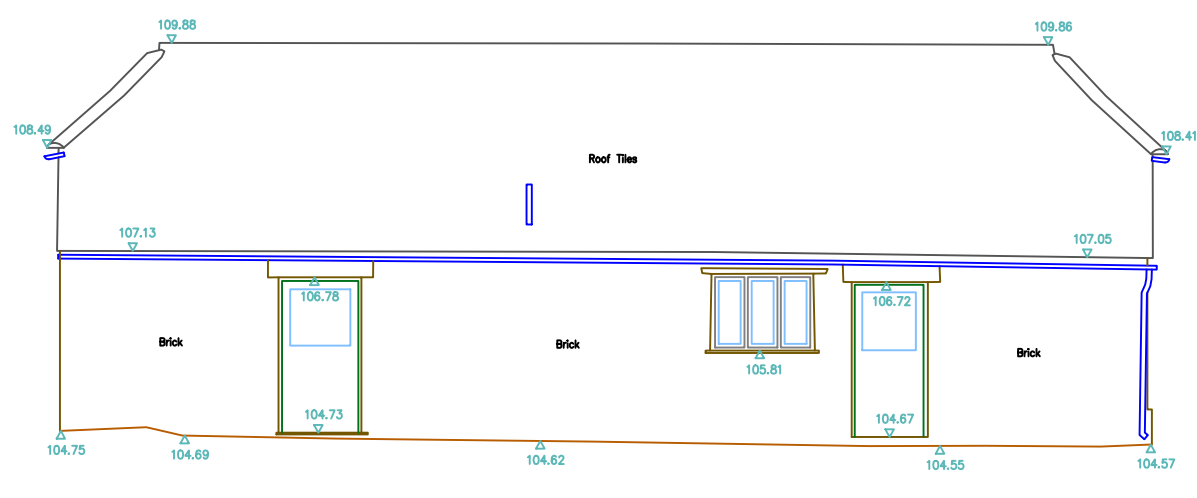


Elevation 3
Datum 102.00m

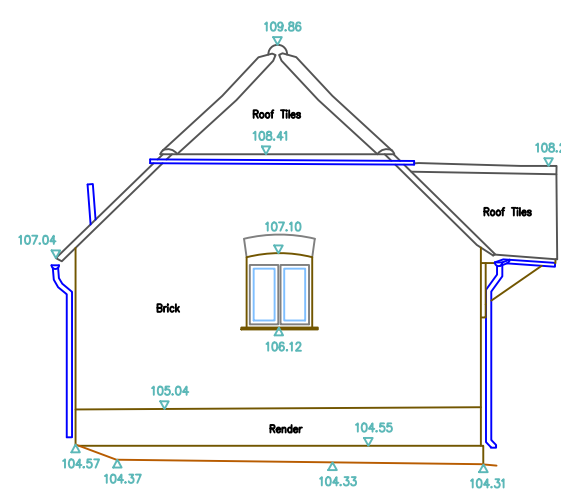


Elevation 4
Datum 102.00m

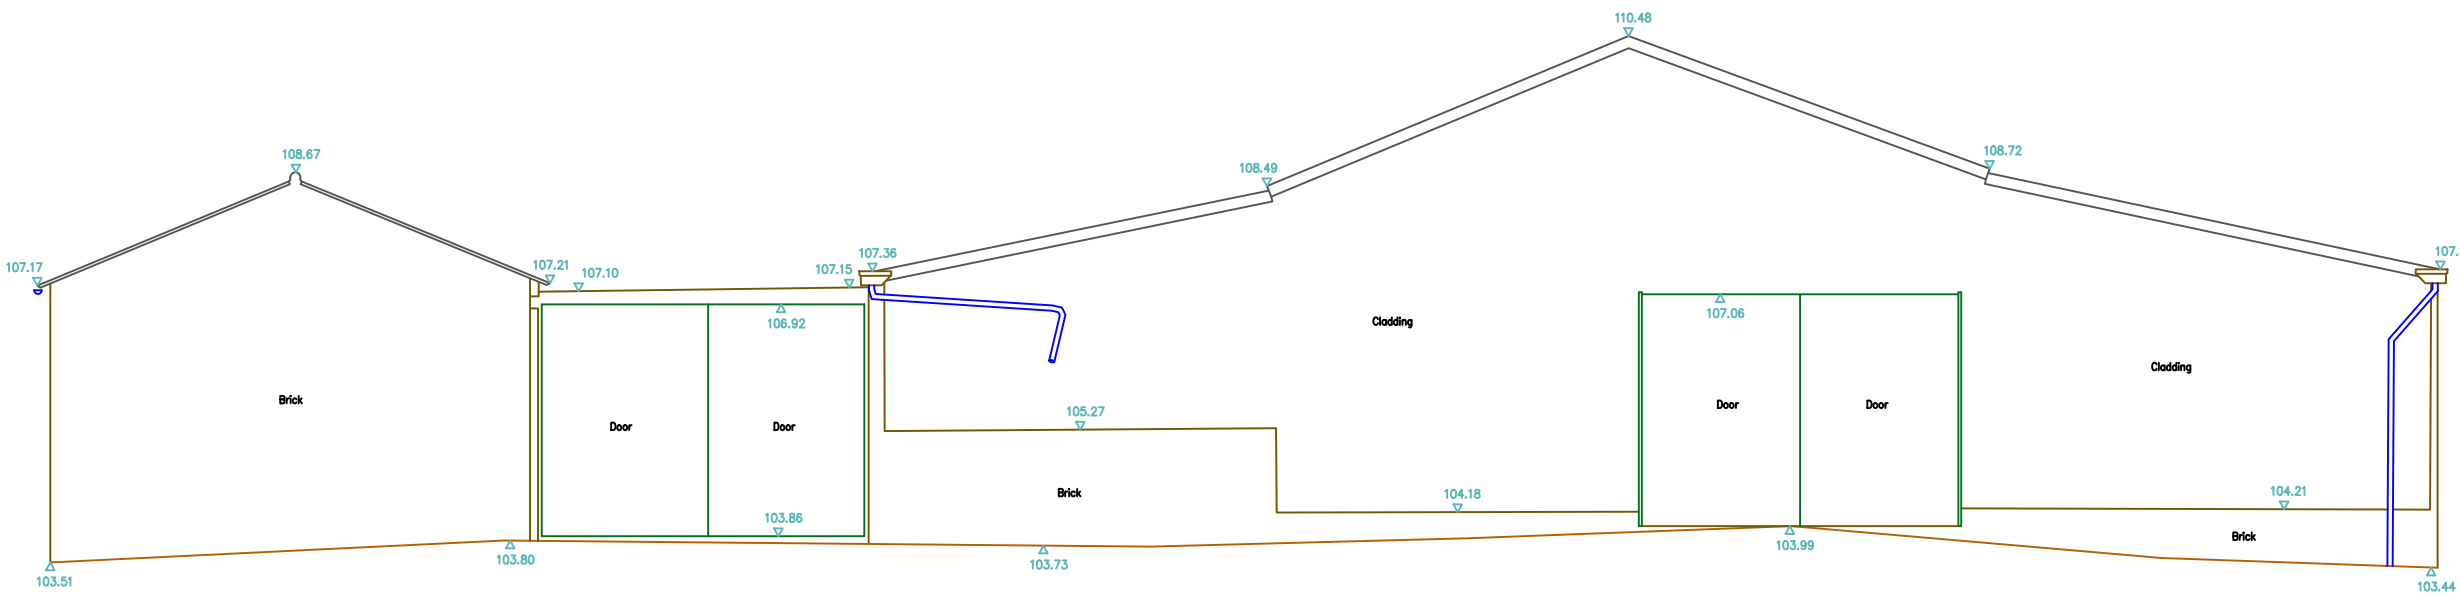


Elevation 5
Datum 102.00m

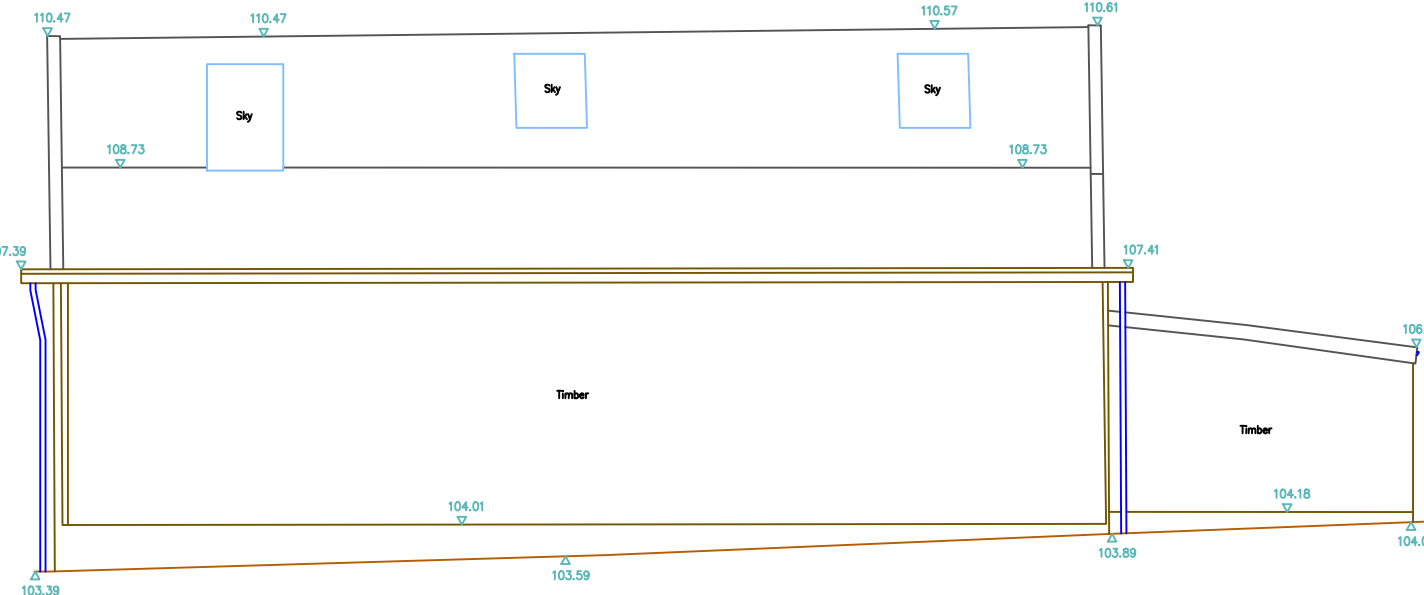


Elevation 6
Datum 102.00m

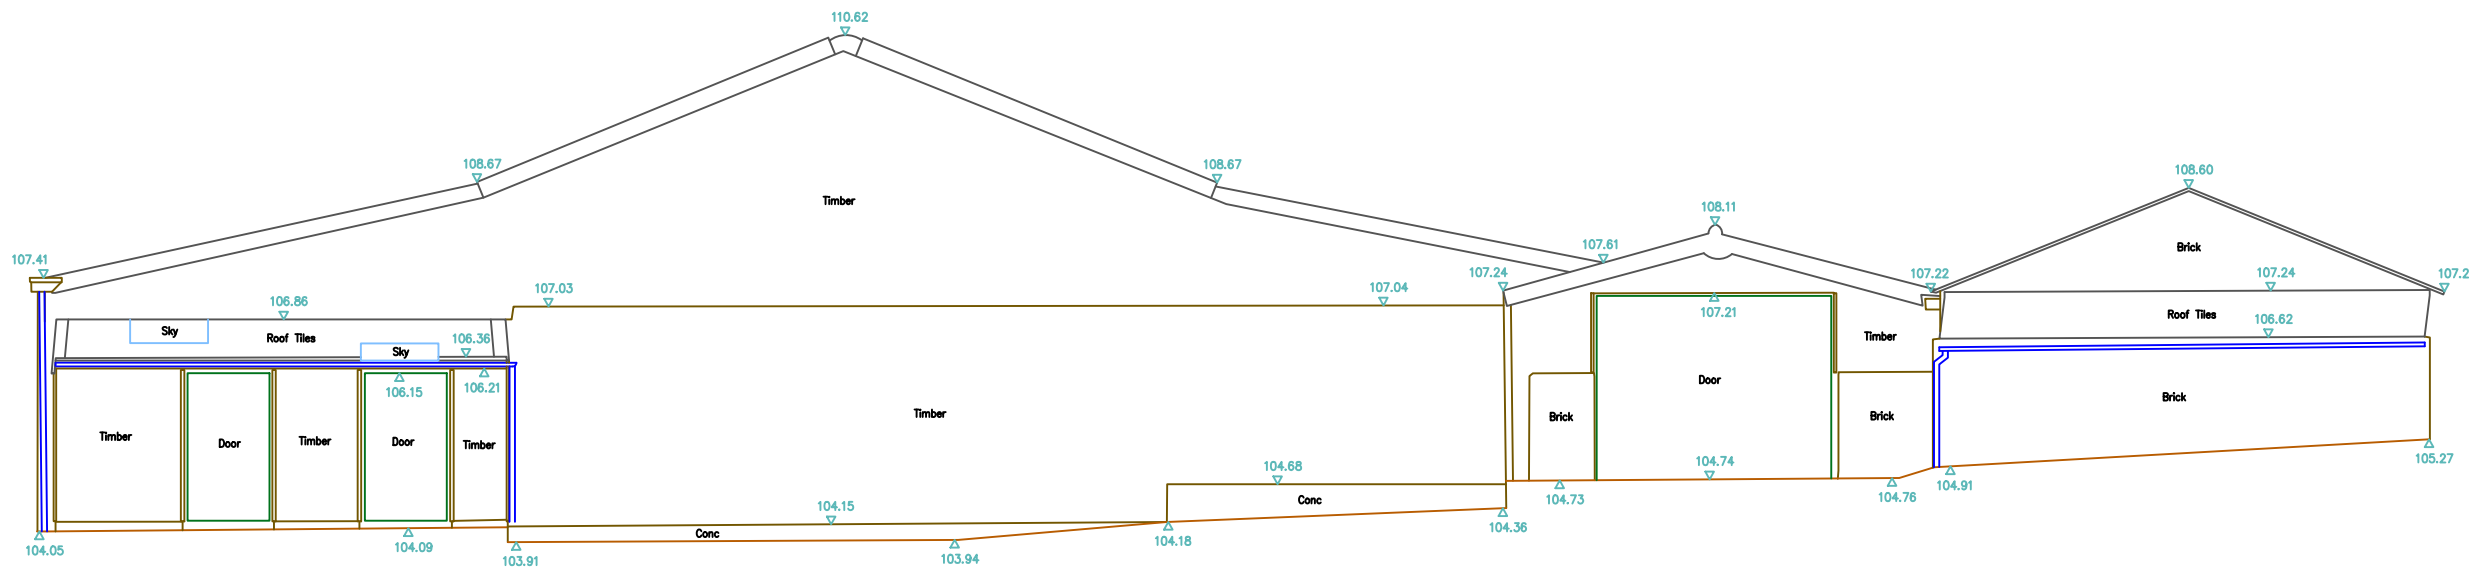


Elevation 7
Datum 102.00m

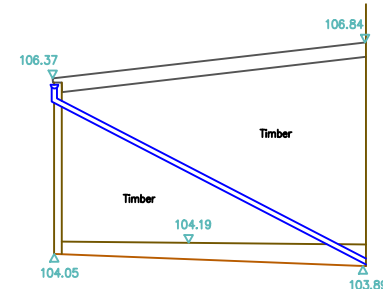


Elevation 8
Datum 102.00m

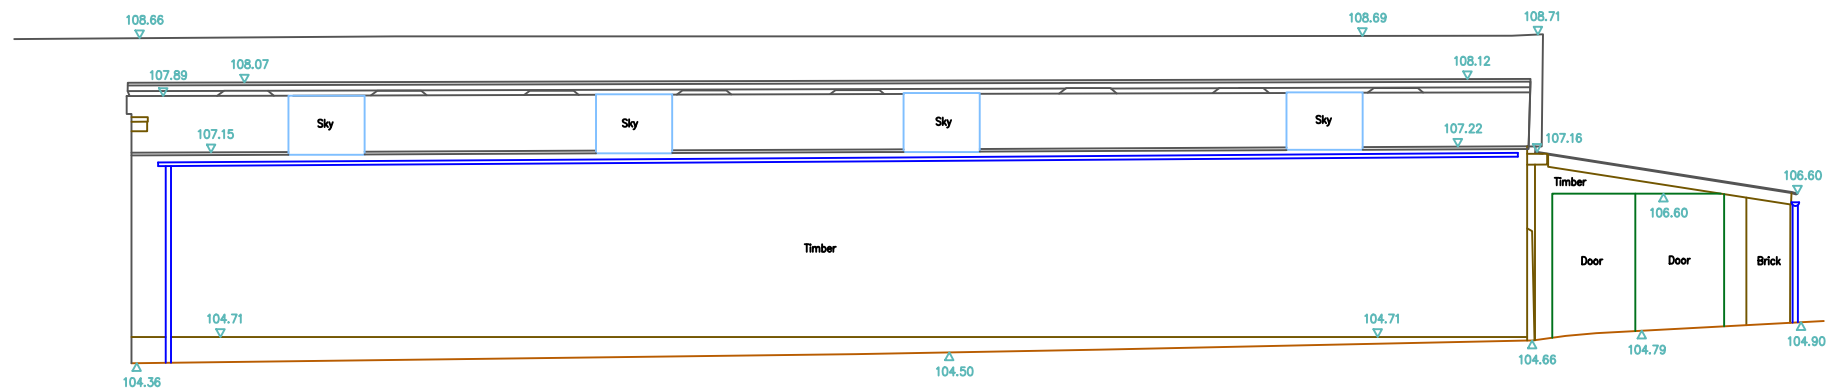


Elevation 9
Datum 102.00m

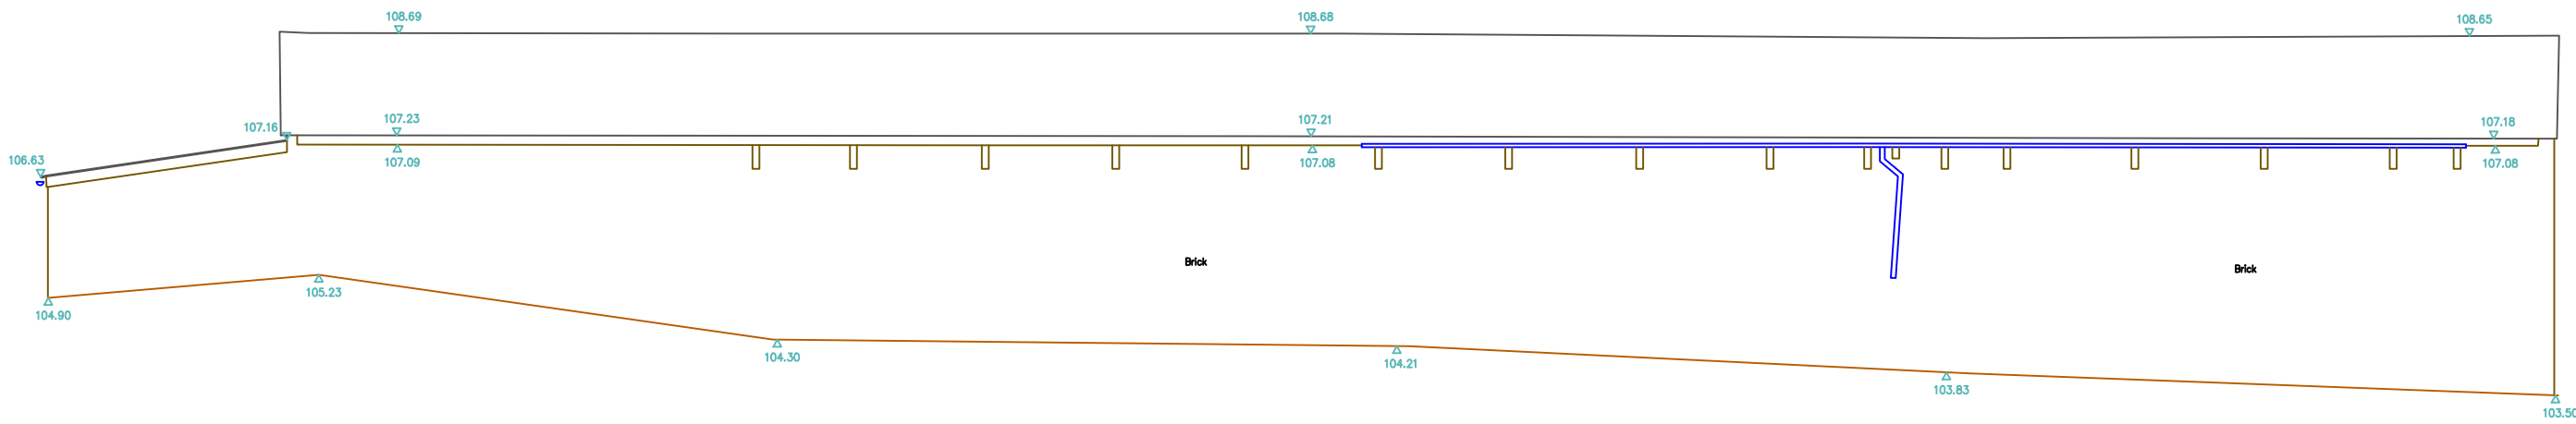


Elevation 10
Datum 102.00m

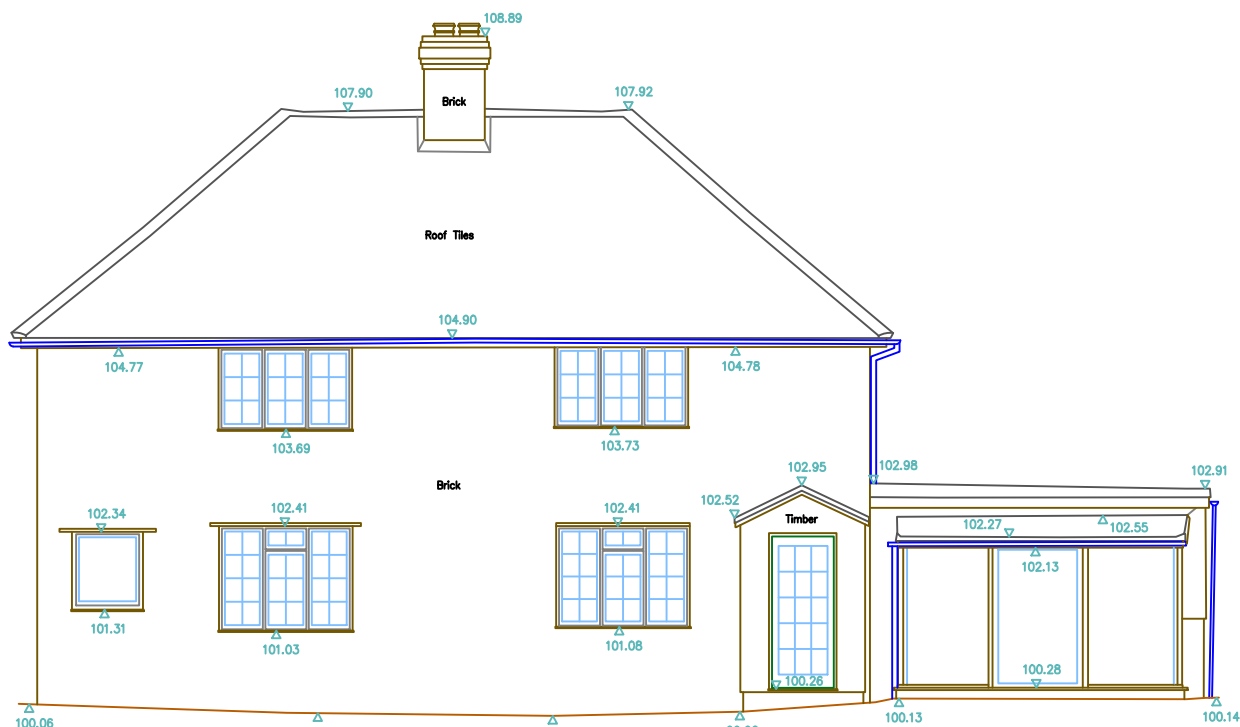


Elevation 11
Datum 98.00m

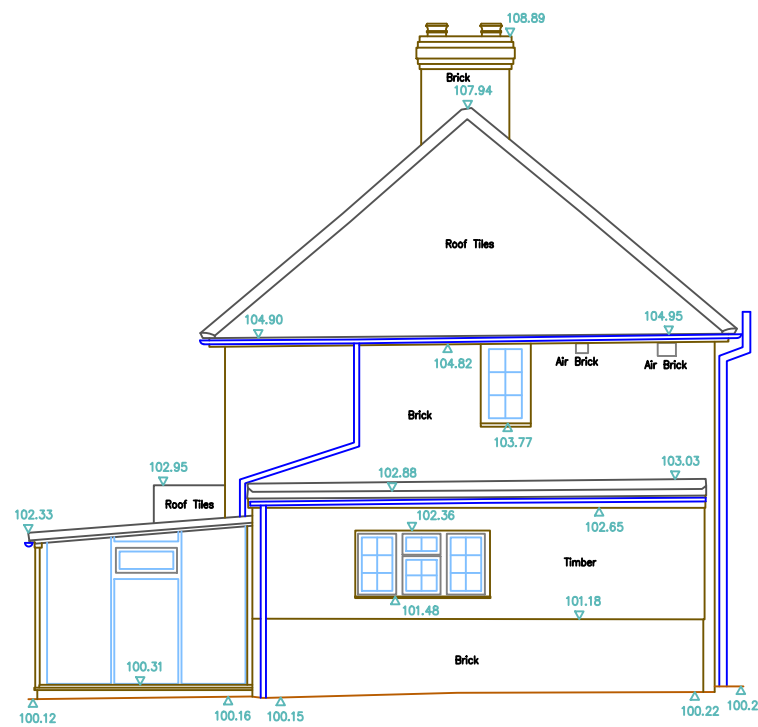

Elevation 12
Datum 98.00m



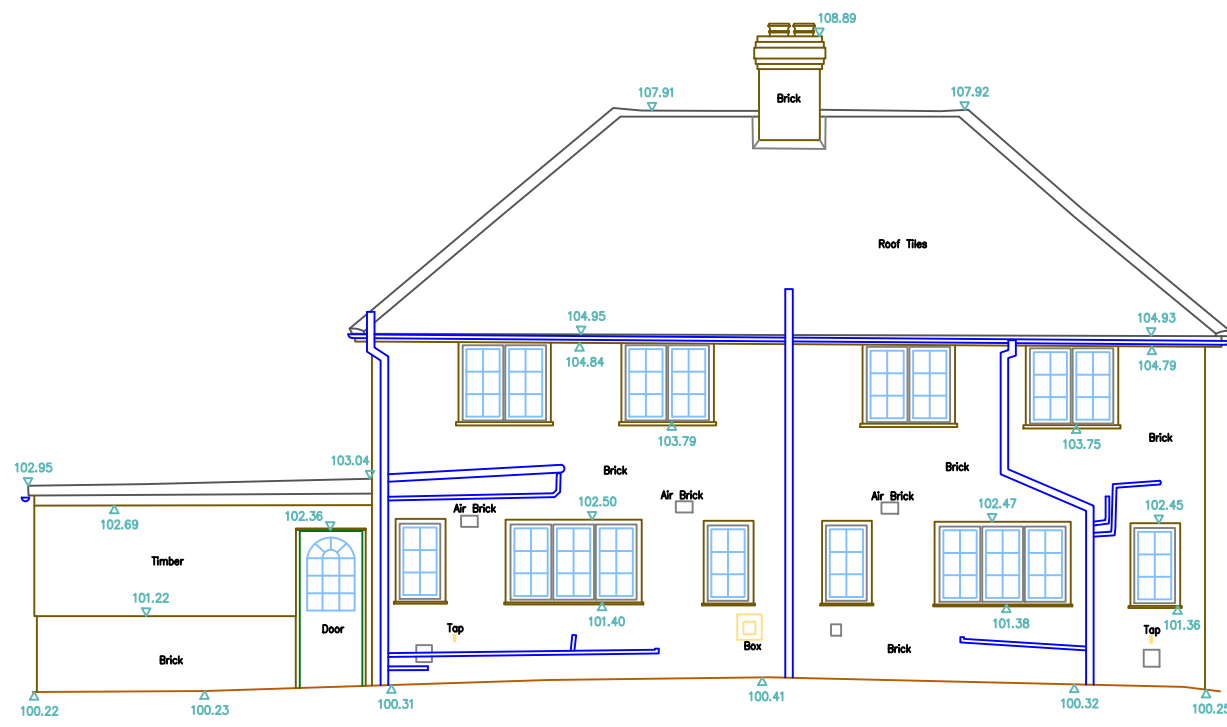


Elevation 13
Datum 98.00m

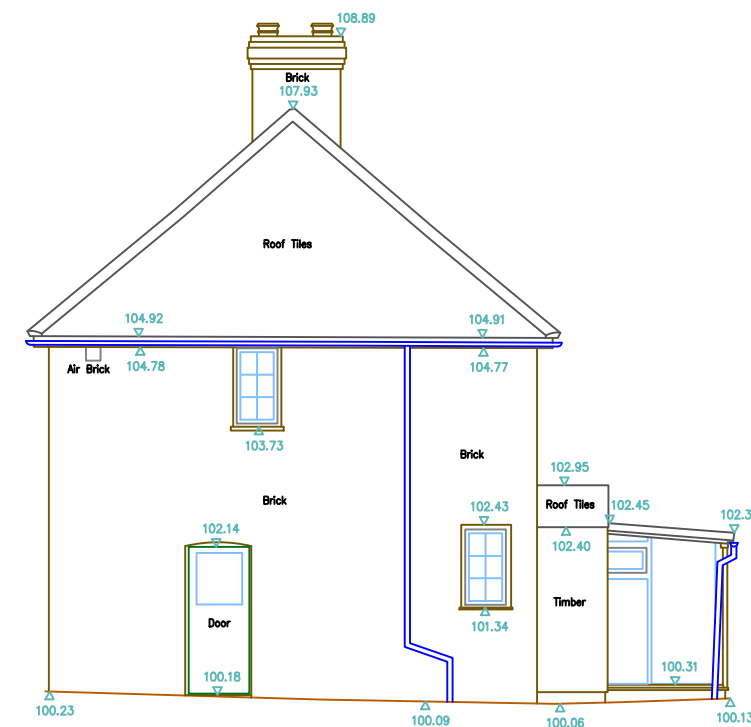

Elevation 14
Datum 98.00m

Elevation Location Plan
(Not to scale)

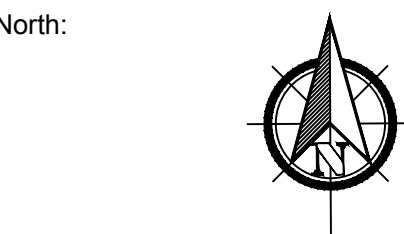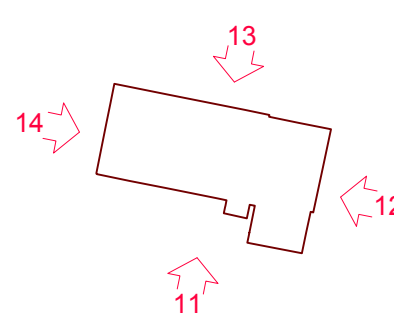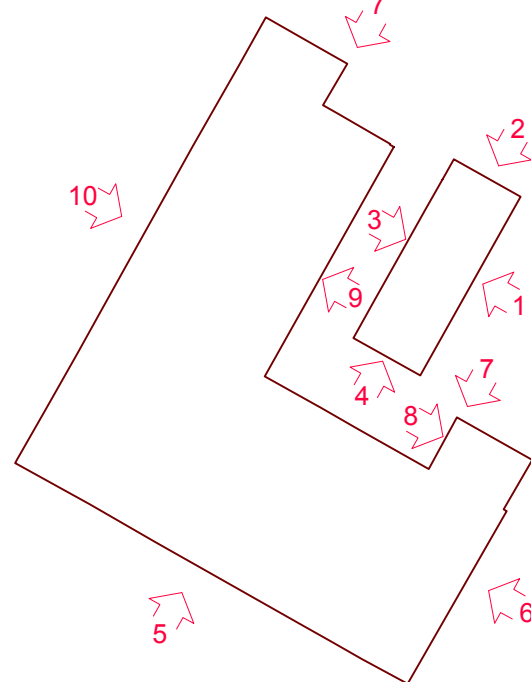

Grid:	OS GPS
Levelling:	GPS
Drawing Title:	Elevations
Site Address:	Townhouse Farm Church Lane Ardingly RH17 6UR
Client:	Balcombe Estate

Surveyor	MB	Drawn By	WB	Verified By	AR	Date	30.12.20
CM No:	CM2005/ELE	Rev:					
Scale:	1:100m @ A0	Date:	December 2020				
		Cadmap Ltd Unit 131 Dunsford Park Cranleigh Surrey GU8 8TB T: 01483 430305 E: info@cadmap.co.uk W: www.cadmap.co.uk					