


NOTES

© 2023 NFA ARCHITECTURAL CONSULTANT.
ALL DIMENSIONS TO BE CHECKED ON SITE
BY THE CONTRACTOR AND SUCH
DIMENSIONS TO BE THEIR RESPONSIBILITY.

ALL CONSTRUCTION WORKS MUST COMPLY
WITH THE RELEVANT BRITISH STANDARDS
AND BUILDING
REGULATIONS REQUIREMENTS.

ANY DRAWING ERRORS AND OMISSIONS TO
BE REPORTED TO NFA ARCHITECTURAL
CONSULTANT.

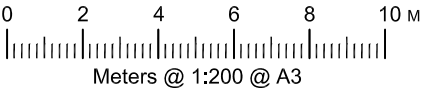

NFA Architectural Consultant
128 City Road, London, EC1V 2NX
Tel: 07443234283
Email: nfa.architects90@gmail.com

PROJECT:
3 PARK VIEW GARDENS, LINGFIELD ROAD,
EAST GRINSTEAD, RH19 2EH

DWG TITLE:
EXISTING BLOCK PLAN



DWG NO: 3PVG/005

DRAWN BY: PL

DATE : 08-04-2026

ISSUE:

A

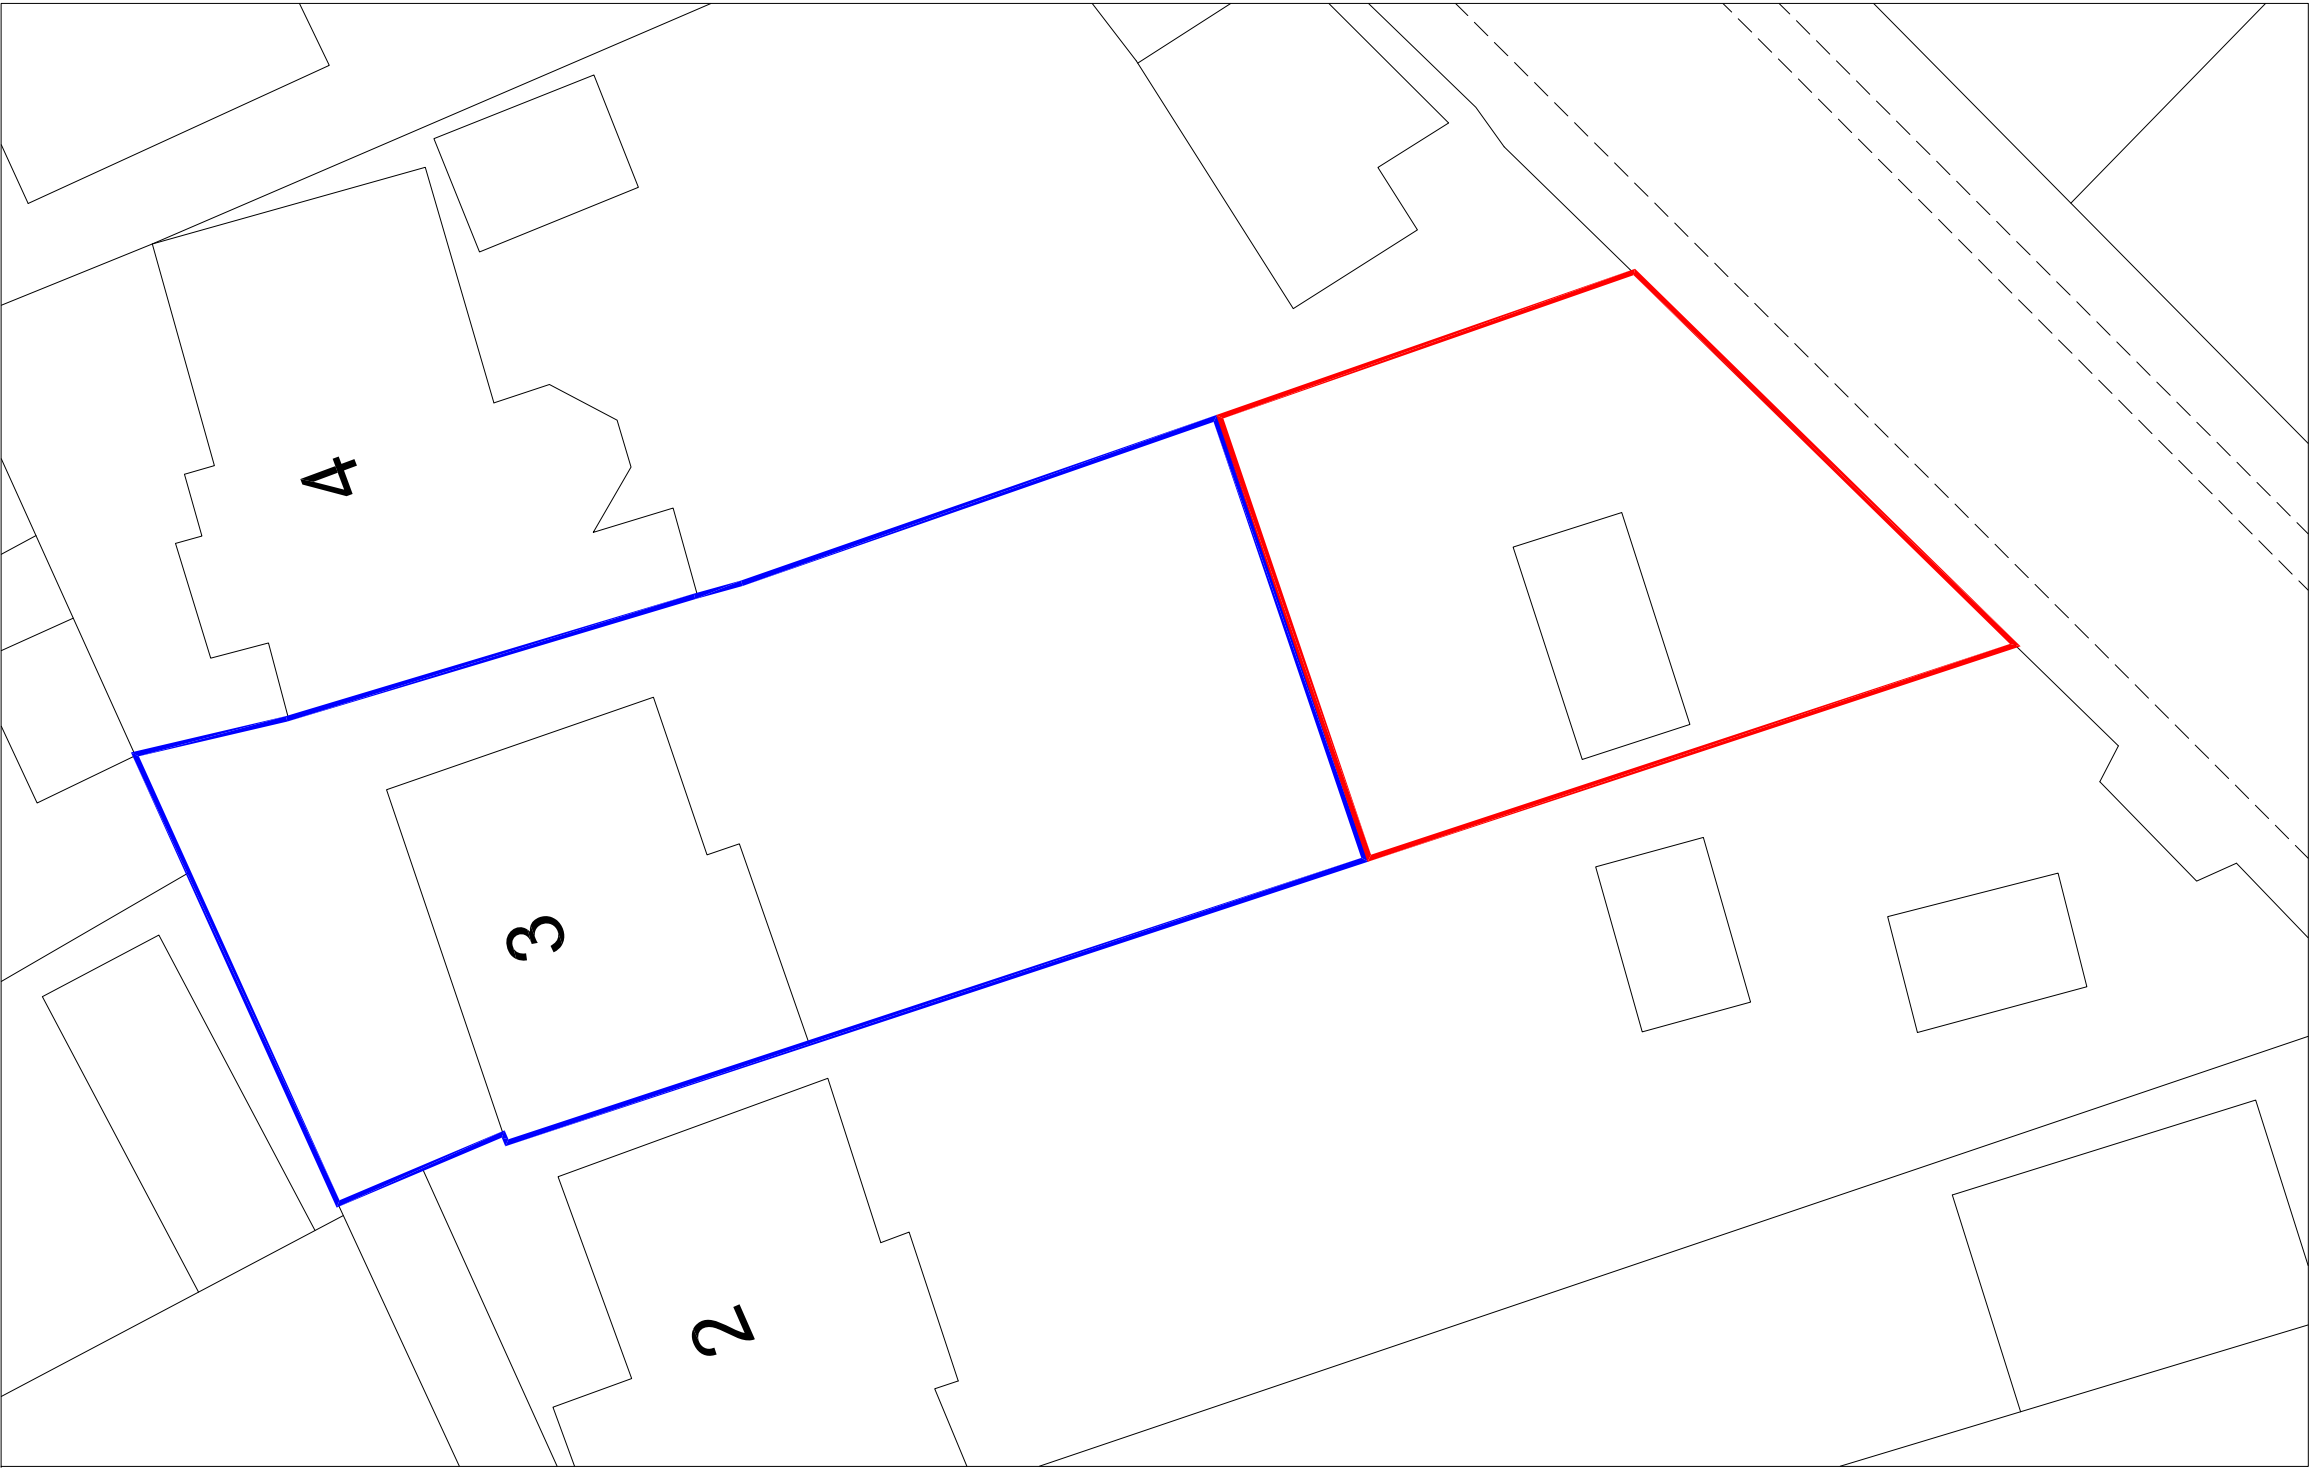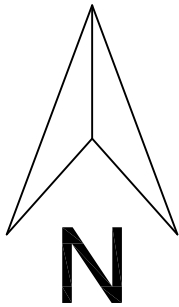

Existing Block Plan