


Block Plan 1:500



Location Plan 1:1250

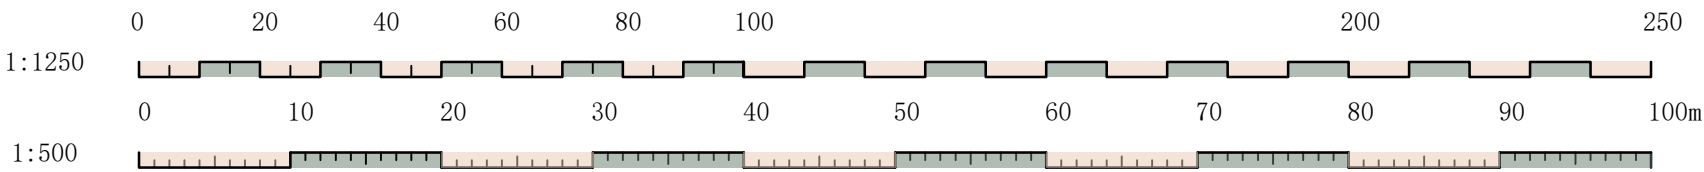

Stage			
Location Plans			
Client			
Mr & Mrs Claxton			
Site address			
23 Trinity Road Hurstpierpoint West Sussex BN6 9UY			
Drawing title			
Location & Block Plans			
Scale:	Paper size:	Drawn:	Checked:
In drawing	A2	B Garrish	Director
Project No:	Drawing No:	Revision:	Date:
122	LB. 01		02/06/2026