


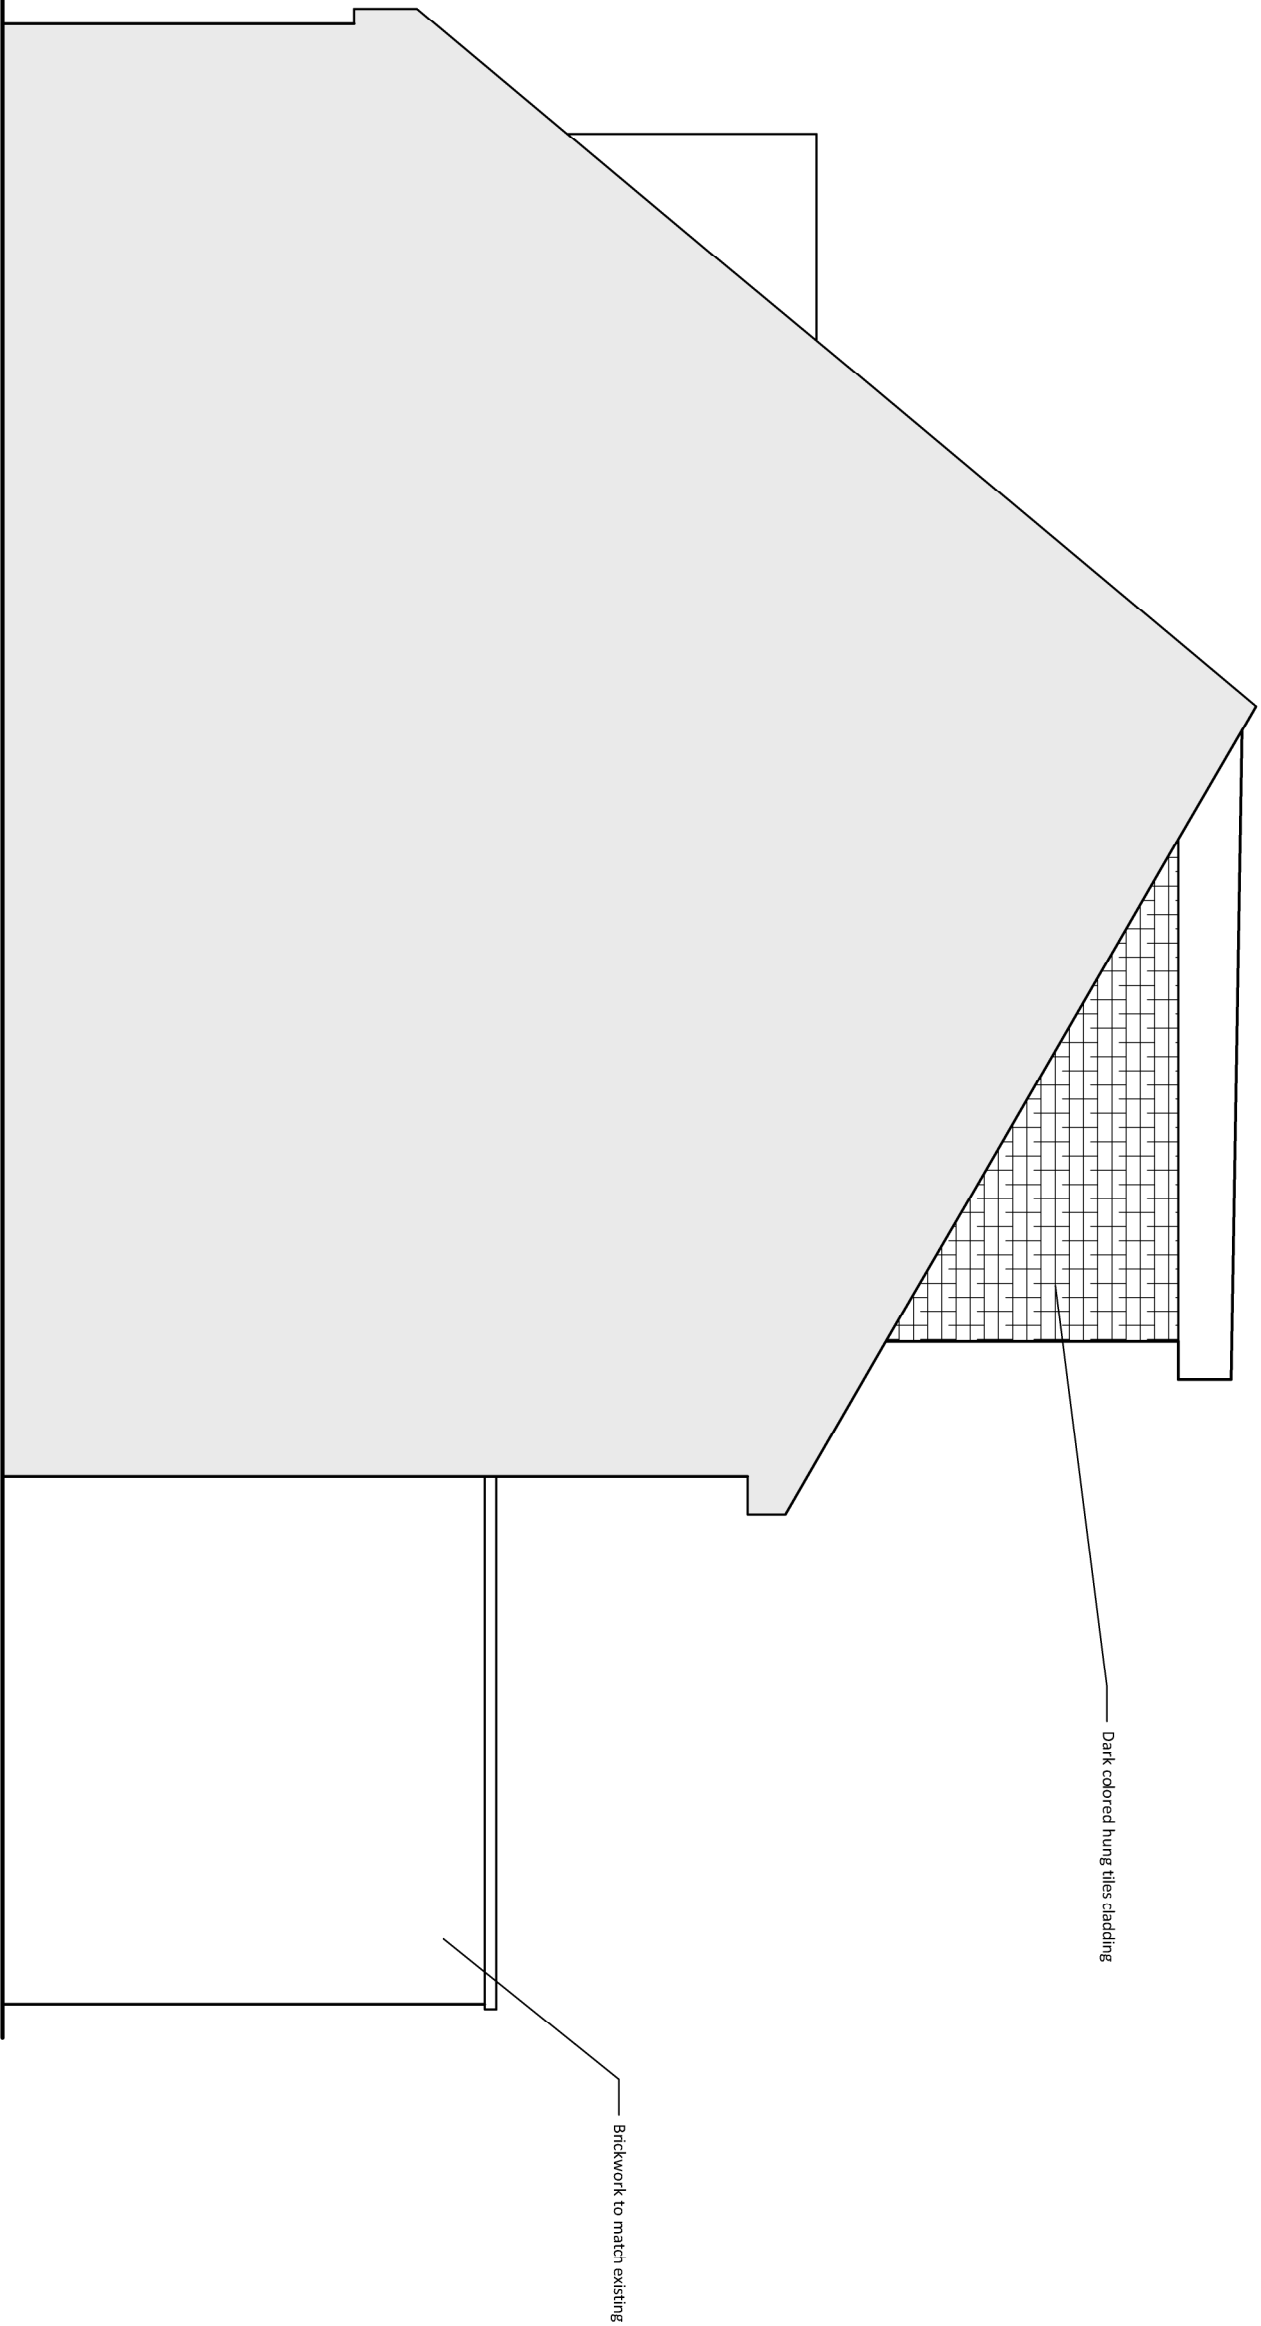

Client
Mr A Williams
Project
143 Priory Way,
Haywards Heath,
RH16 3NS
Drawing
Proposed Side Elevation

PLANNING

Drawing Number	Date
0069-001-313 Rev -	June 2025
Scale	Paper Size
A1:50	A3
Drawn JT	Checked JT

E-mail info@jtalimited.co.uk
Telephone 07956 870 019
Web www.jtalimited.co.uk



Rev	Date/By	Revision Note
		in England and Wales with registered number 1370371 whose registered office is at 46 Condon Avenue, Haywards Heath, RH12 5LF