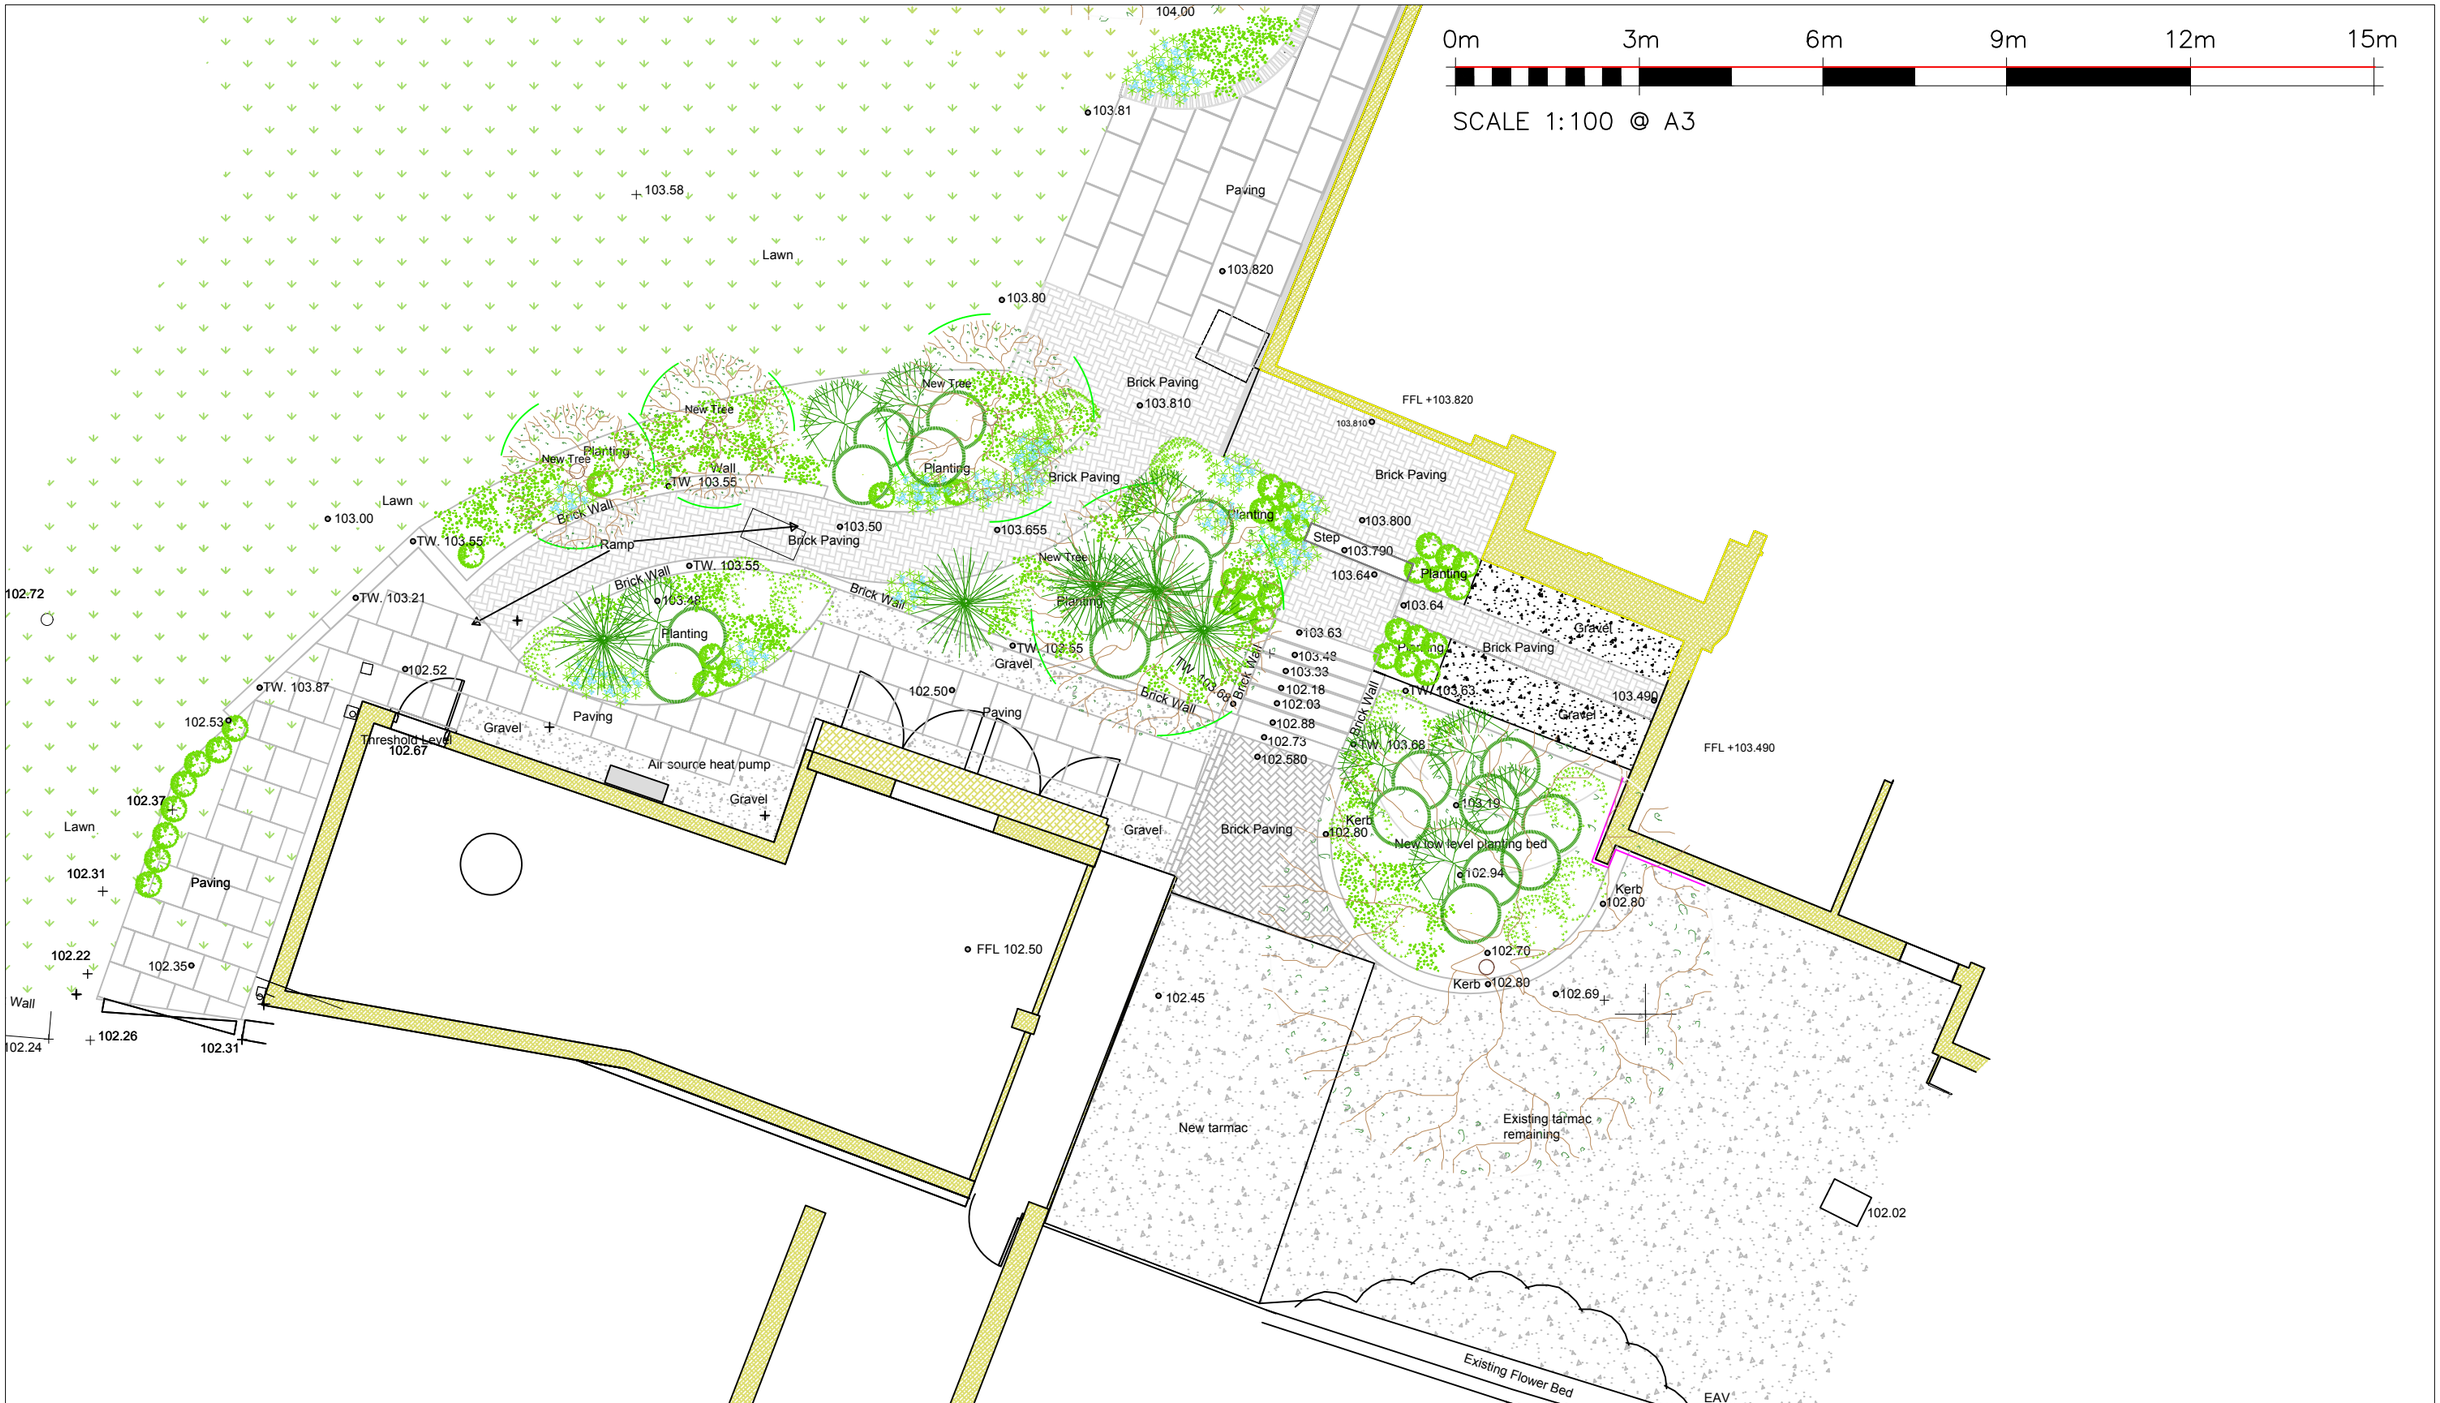


FRESH AIR LANDSCAPES & DESIGN 49 STATION ROAD, POLGATE WWW.FRESHAIRLANDSCAPES.COM 01444316386 FRESHAIRENQUIRIES@GMAIL.COM	DRAWING TITLE LANDSCAPE PRELIMINARY DRAWINGS Rear of house and garage area	ALL DIMENSIONS TO BE SIGNED OFF SEPARATELY BEFORE THE CONSTRUCTION STARTS. DESIGN AND COPYRIGHT REMAINS THE PROPERTY OF FRESH AIR LANDSCAPES	CLIENT NAME MARSHALLS MANOR	Ref.No. mm/013A Scale: 1:100 @A3 Designer: BG Date: 13th May 2026	Plan drawing around garage building and side of main house