



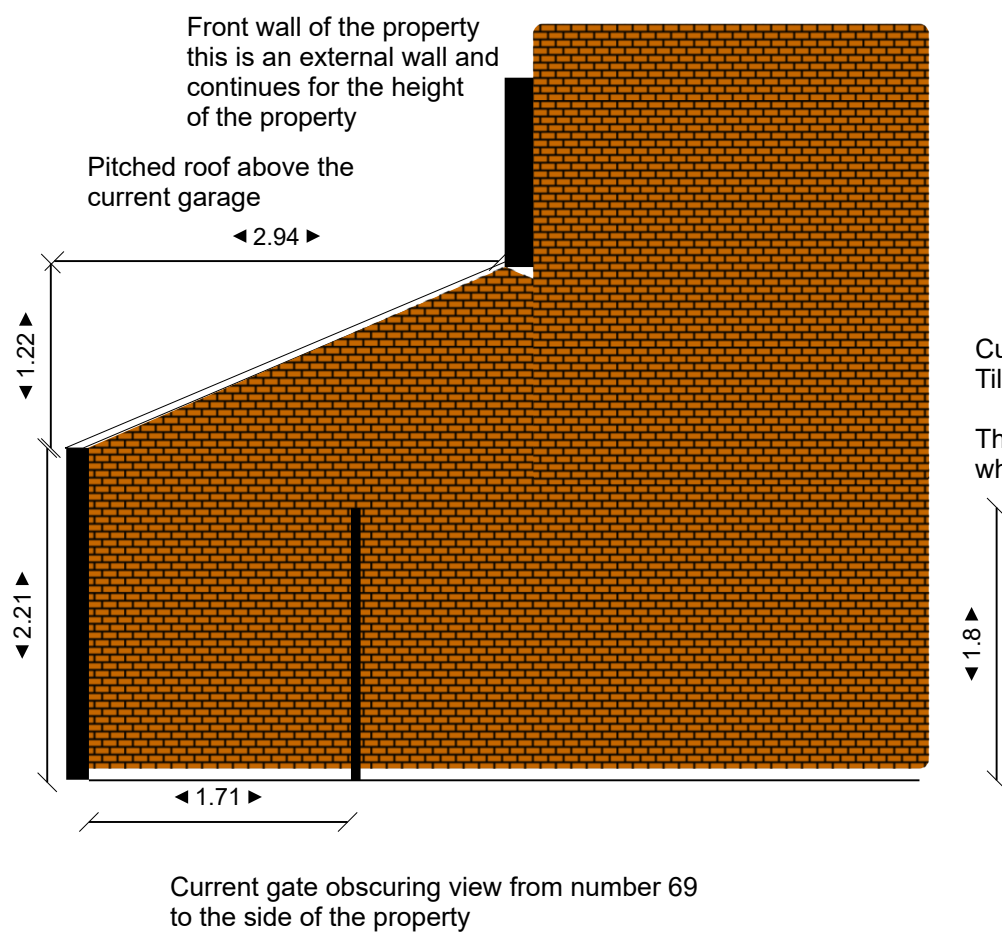

Current side elevation from the view of number 69
Tiltwood Drive and from roughly West.

There is currently a gate alongside the garage wall
which has been highlighted with a line

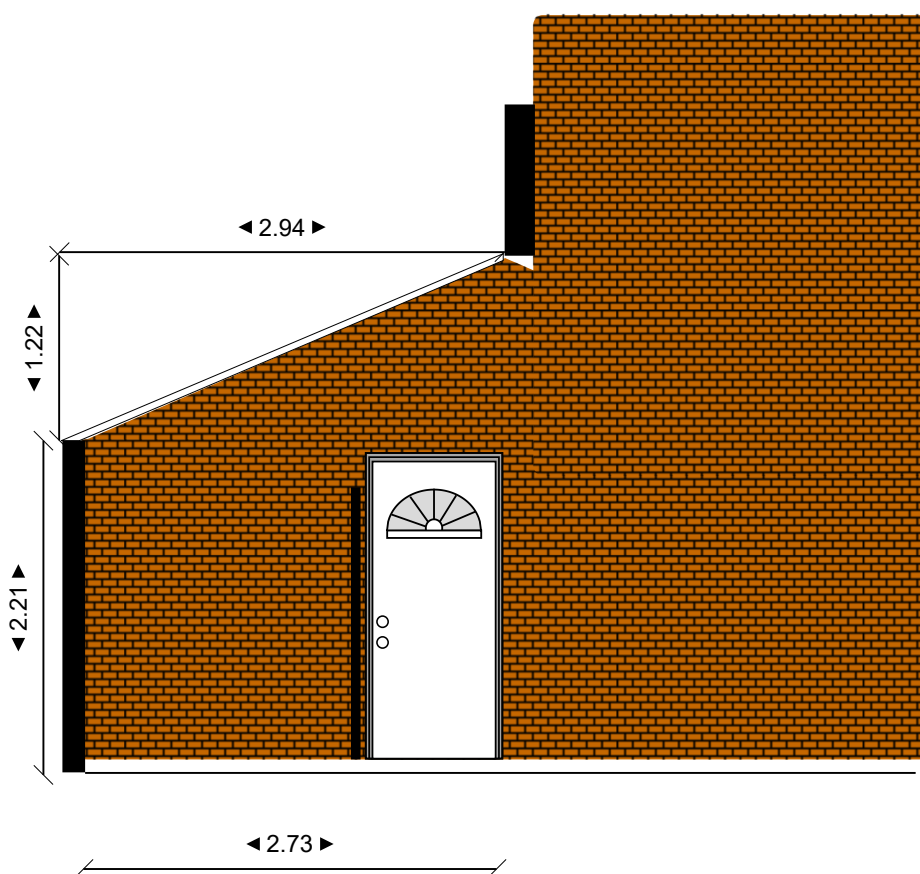

Proposed side elevation.

Proposal would be to add a side door entrance into
the property. The proposal would allow for minimal
impact on the structure of the current building.

The new entrance would be a side door, that was restricted
from view from the neighbors property as it will be
set behind the current gate

The door being used will also have frosted glassing to
ensure privacy for both sides

Site: 67 Tiltwood Drive	Drawing: Side Elevation	Project: Garage conversion	Drawn: Goodwin	Notes:	67 Tiltwood Drive, Crawley Down RH10 4BA
Title :	Scale: 1:50	Date: 30/10/25	Rev:		