


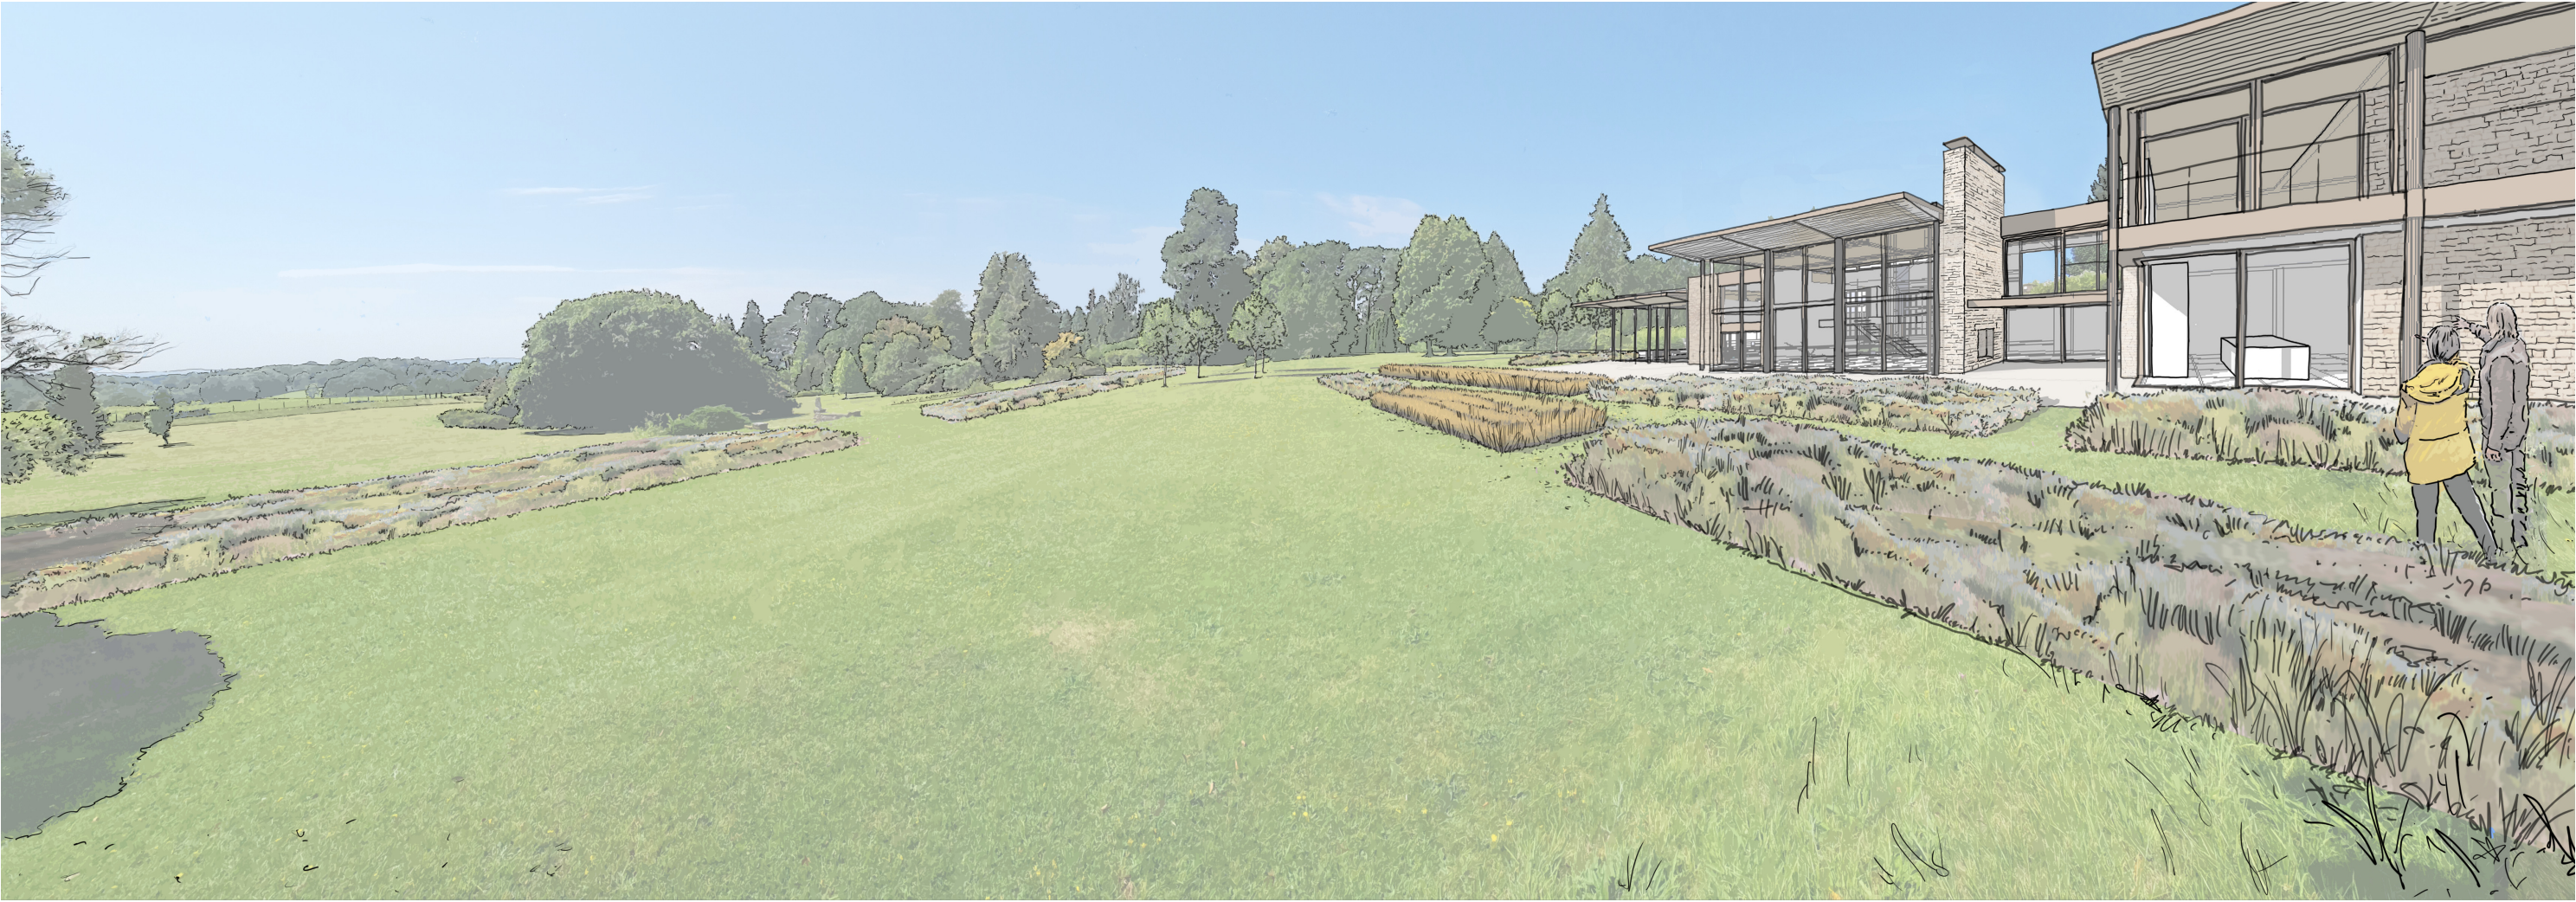

MA+D

Meloy Architecture and Design Ltd  
t +44 (0)1273 311165  
f +44 (0)1273 371165  
w www.meloy.co.uk  
e info@meloy.co.uk

project  
**Lydhurst Estate Dwelling**  
drawing title  
**Sketch View - View looking west**  
drawing number  
**215PA302**  
date  
**30.05.25**  
scale  
**-**  
purpose  
**ISSUED FOR PLANNING PURPOSES**  
revision  
**-**