




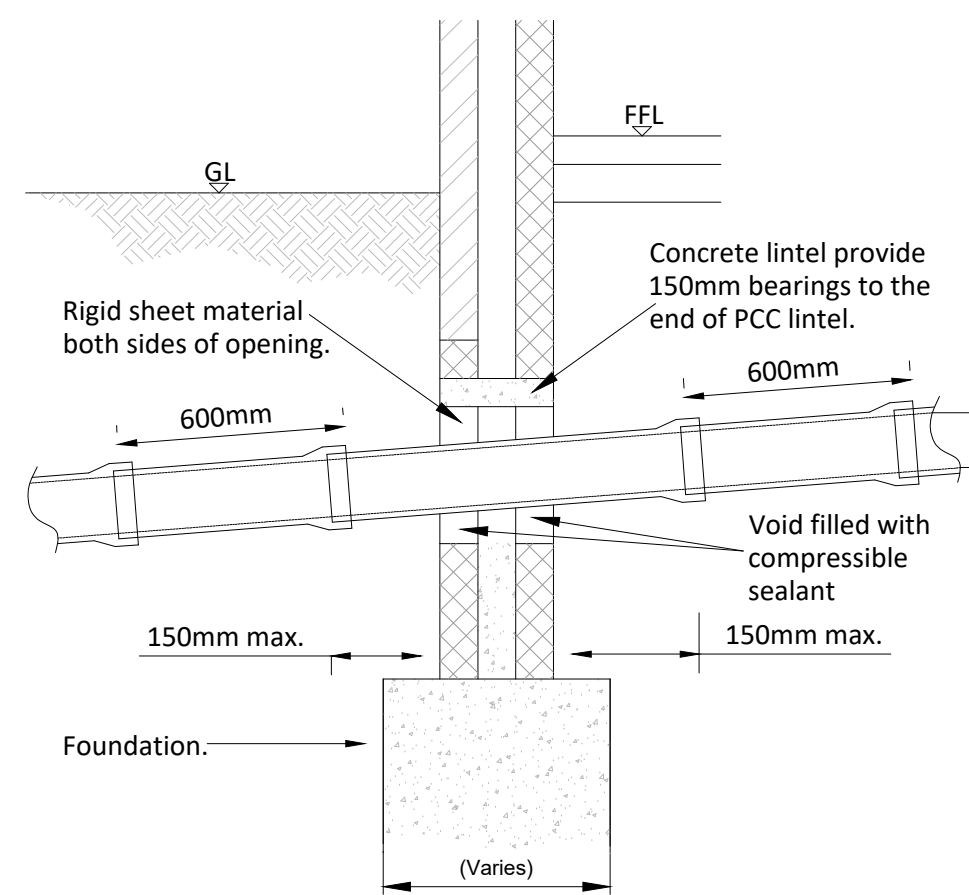

Typical Section of Pipe Passing Through Lintelled Opening

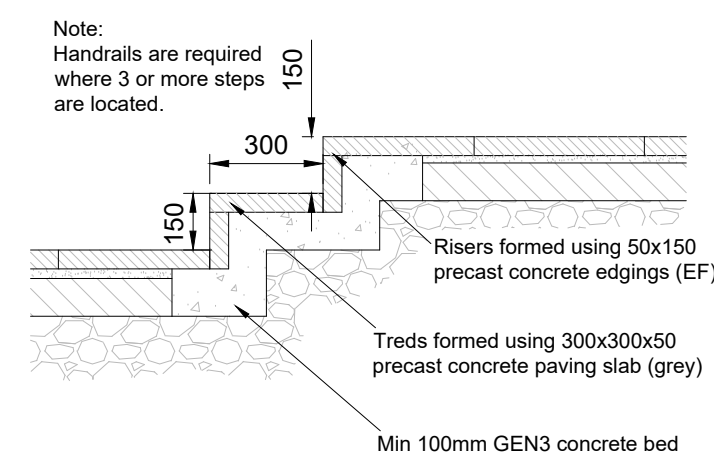


Typical Concrete Step Detail
Quantity of steps to be adjusted as required
Scale 1-20

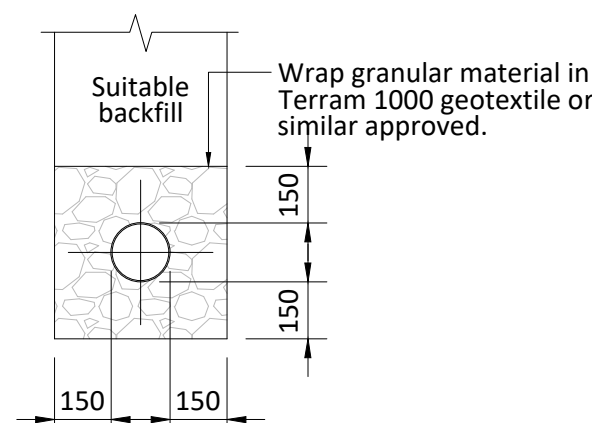


Type S Bedding

Granular Bed and Surround
(Depth to soffit >1.2m)
Scale 1-20

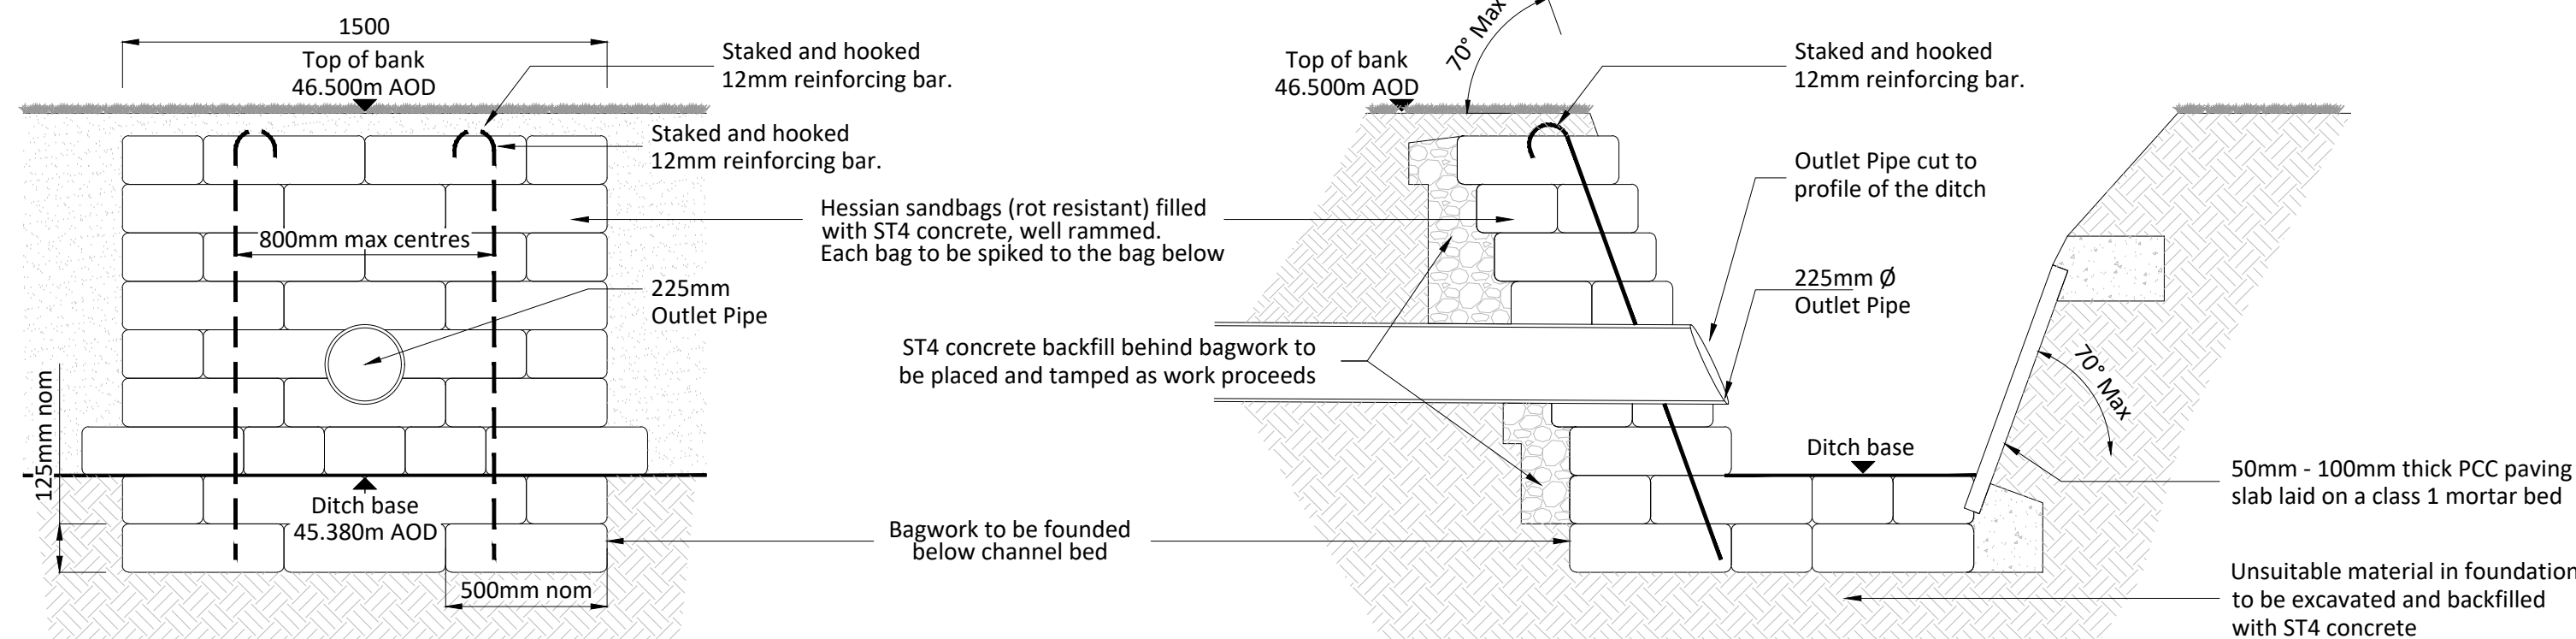


Elevation of Headwall Outfall to Ditch

Scale 1-20

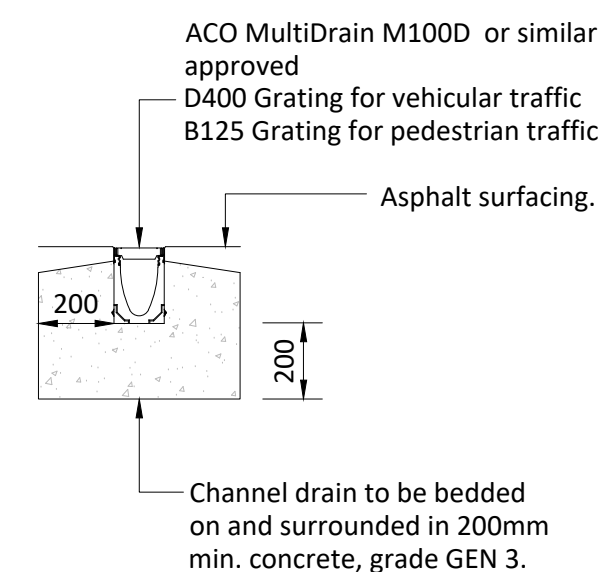


Typical Channel Drain
ACO MultiDrain M100D 10.0
or Similar Approved

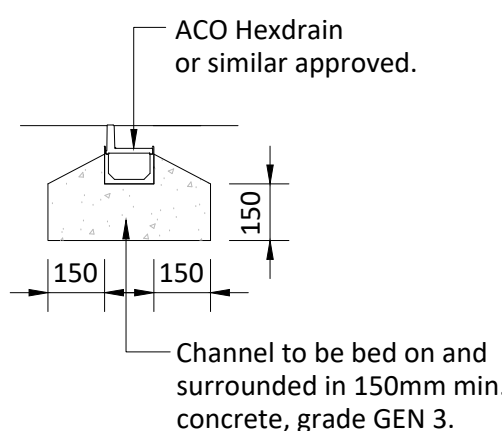

Typical Threshold Drain

Aco Hexdrain or Similar Approved

Scale 1-20

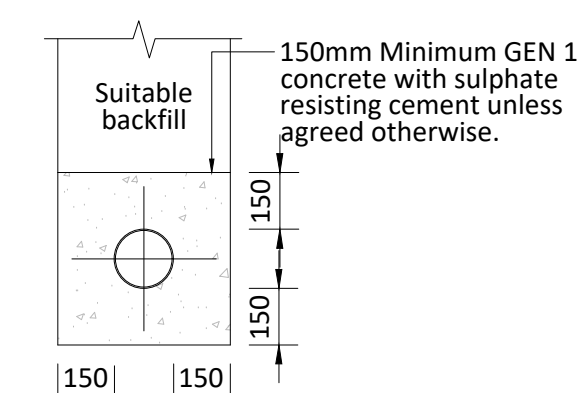

Type Z Bedding

Concrete Bed and Surround
(Depth to soffit < 1.2m)

Scale 1-20



In accordance with WSCC standard details
Scale 1-20

- NOTES:**
1. This drawing is to be read in conjunction with all other SWP drawings, and with all relevant architect's and engineer's drawings and specification and any discrepancies found are to be reported immediately to the engineer.
 2. No dimensions are to be scaled from this drawing unless noted otherwise all dimensions are in millimetres and all levels are in metres from the site datum.
 3. All dimensions to be checked on site. All details and dimensions relating to sub-contractors work must be checked and agreed between the sub-contractor or supplier and the general contractor.
 4. The electronic information from this drawing cannot be guaranteed as dimensionally drawn exact. figured dimensions must be used for setting out and detailing. swp logos and company information must be removed from copies if information is re-used.
 5. The main contractor is responsible for the design of all temporary works, and is also responsible for the safe maintenance and stability of existing buildings at all times.
 6. The main contractor is responsible for all occurrences of ground water during the construction period.
 7. Any information given regarding existing underground services is given in good faith after consultation with the relevant authority, however accuracy is not certain. The main contractor is responsible for checking all information on site prior to work commencing and taking due care and attention whilst undertaking the works.
 8. The contractor must comply with all current legislation relating to health & safety.
 9. All products specified shall be installed in strict accordance with the manufacturers recommendations and instructions. If there are discrepancies between that information and the details on any swp drawings, the manufacturers instructions must be used.

P2	12.01.2025	DETAILS AMENDED
P1	16.05.2025	PRELIMINARY ISSUE
REV.	DATE	DESCRIPTION

PRELIMINARY



STEPHEN WILSON
PARTNERSHIP LTD

Chalvington Barn, Dittons Business Park, Dittons Road
POLEGATE, BN26 6HY Telephone: 01323 412021
E-mail: info@swpeast.co.uk • Website: www.swpeast.co.uk

CLIENT
BEDFORD PARK DEVELOPMENTS

ARCHITECT THE ORANGERY

JOB TITLE
GATEHOUSE LANE DEVELOPMENT,
GODDARDS GREEN, BN6 9LE

DRAWING TITLE

TYPICAL DETAILS
SHEET 3 of 3

SCALE AT A1		DATE	MAY '25	DRAWN	JWM
As indicated		ENG.	JWM	CHECKED	DMG
RIBA STATUS STAGE3 - SPATIAL COORDINATION					
DRAWING STATUS S3		DRAWING SUSTAINABILITY		REVIEW AND COMMENT	
JOB No.		DRAWING No.			REV.
		PROJECT - ORIGINATOR - VOLUME - LEVEL - FORM - DISCIPLINE - NUMBER			
E9427	9427-SWP-ZX-ZX-DD-C-5102				P02