


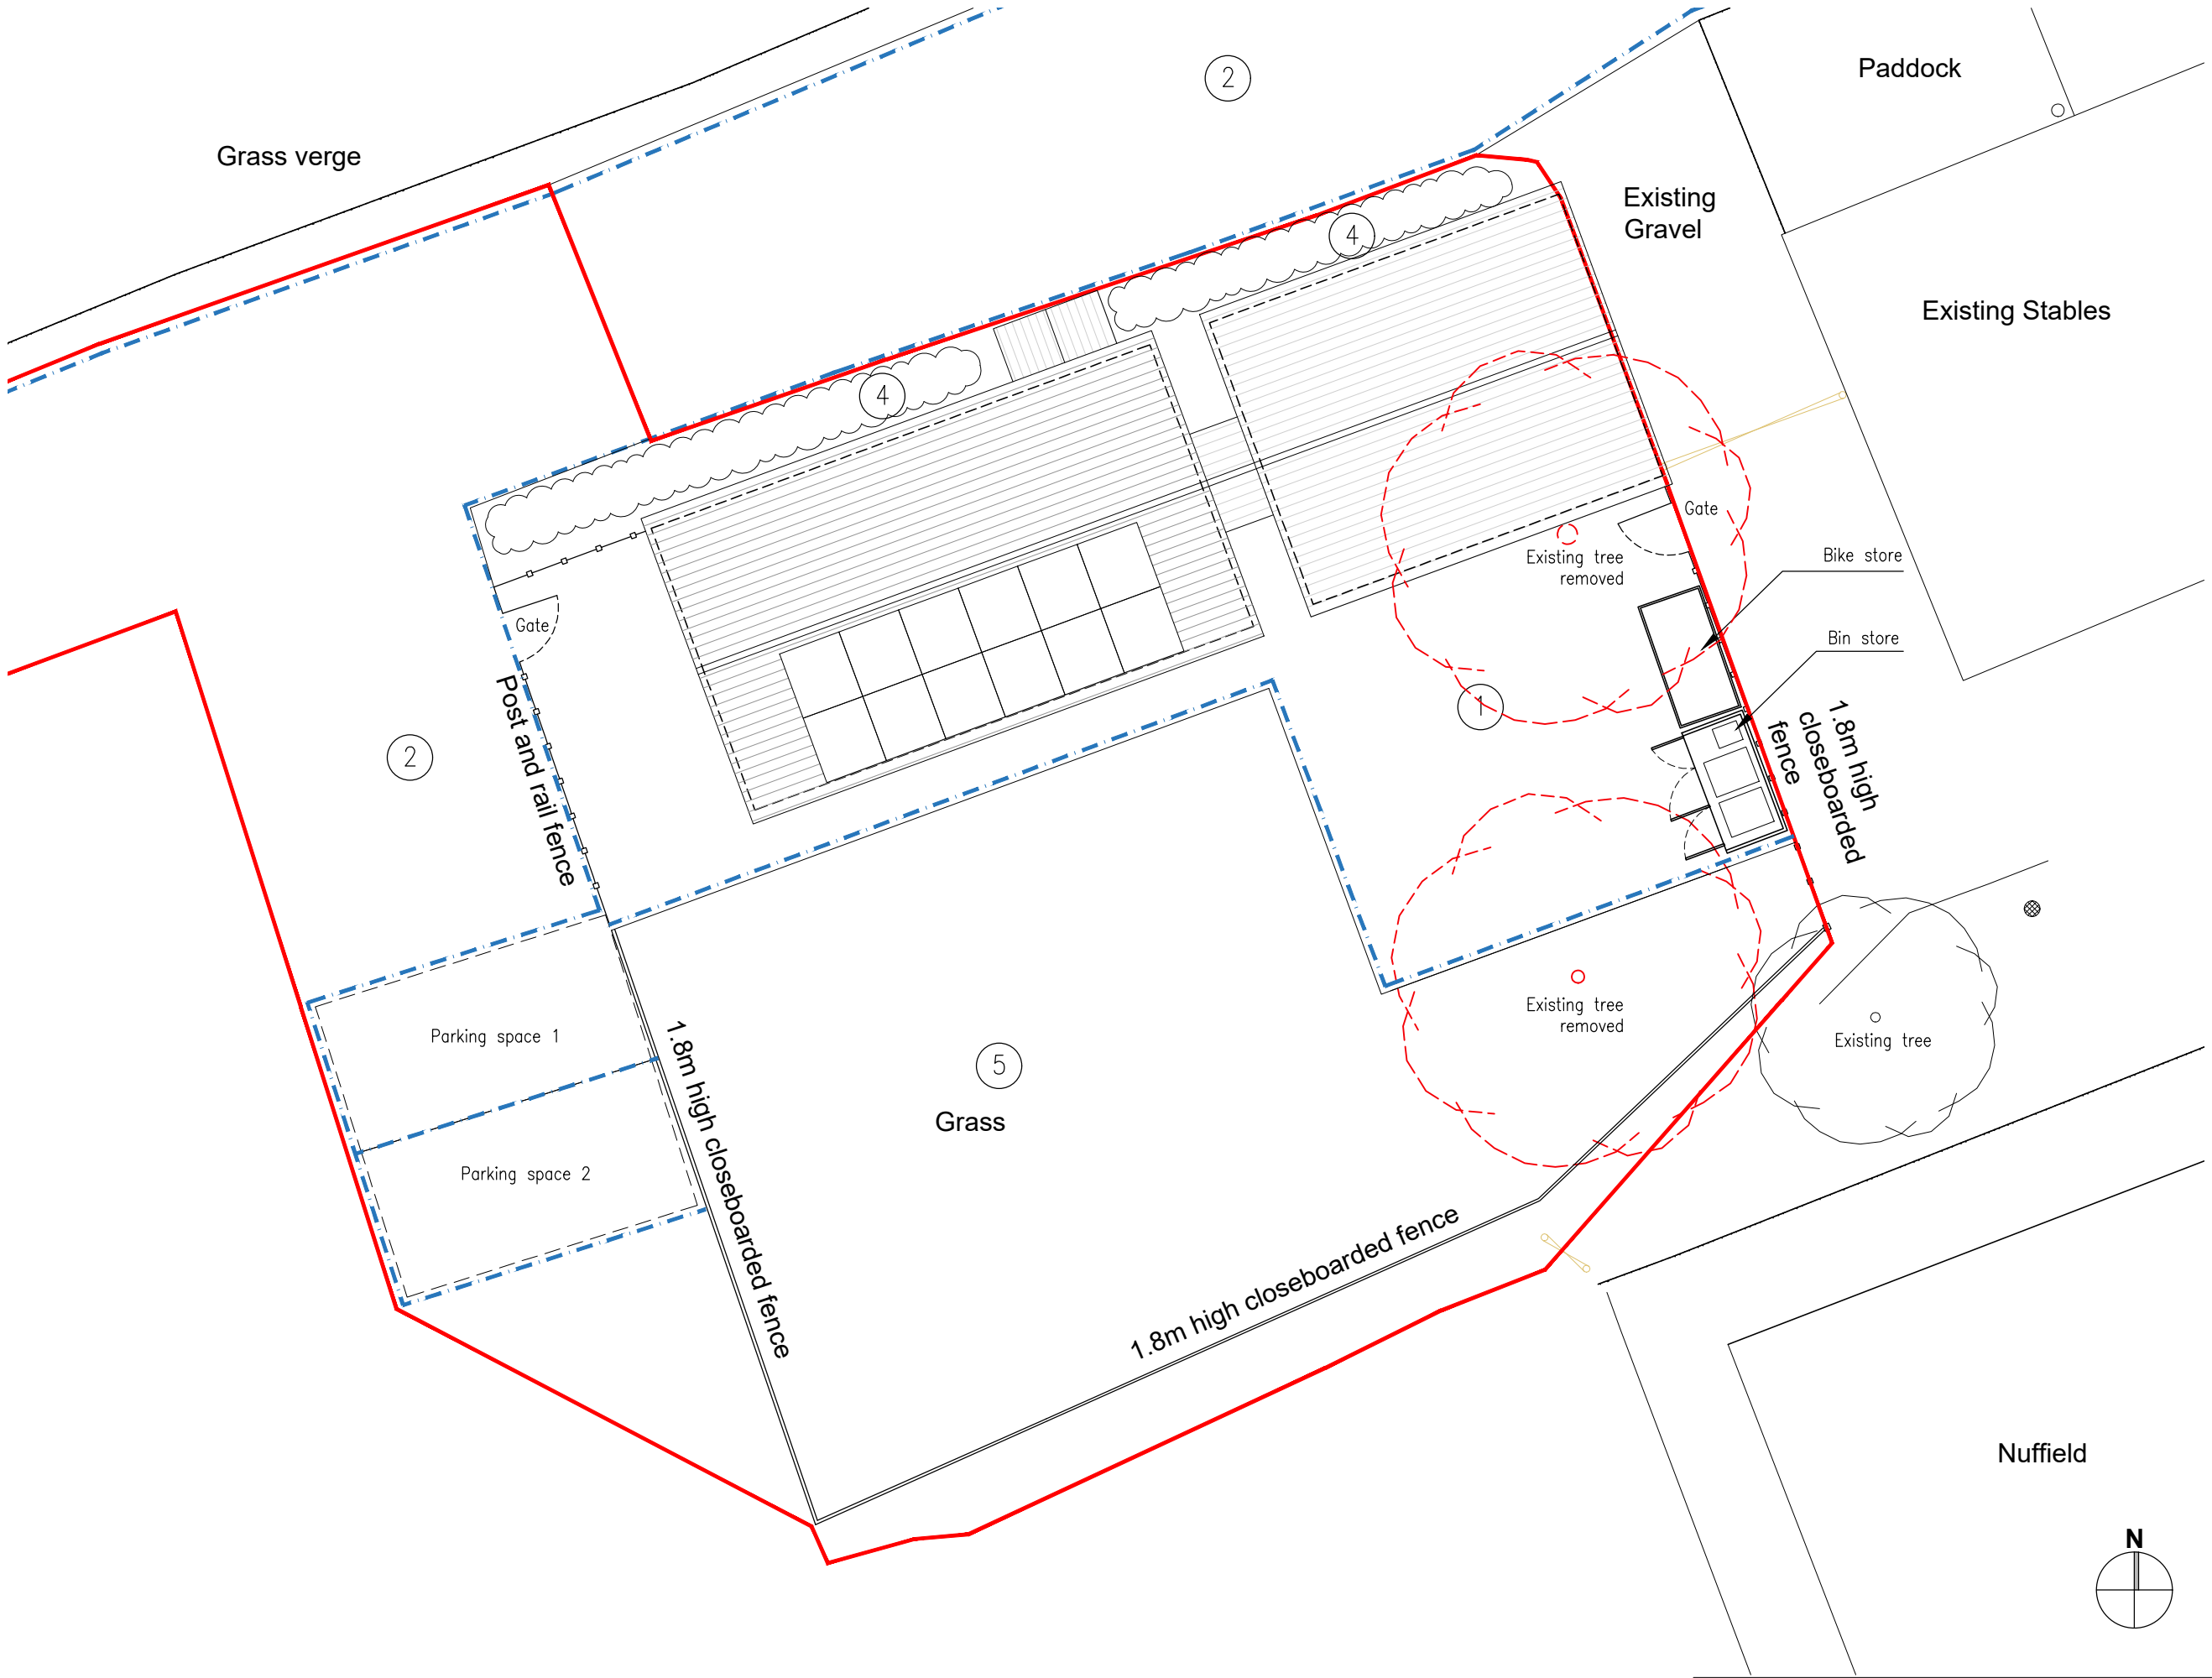

Landscaping Specification	
1.	Breedon Gravel Footpath
2.	Proposed hoggin road surface
3.	Marshalls Stone sett border edging 
4.	Proposed hedgerow native species mix: Ilex aquifolium 'Holly' Fagus Sylvatica 'Beech' Craegus 'Hawthorn' Cornus Sanguinea 'common dogwood'
5.	Proposed grass

Rev	Date
-----	------



Gavin Jones Architecture

Project Details

Site Office Building
Crabbet Park
RH10 4SW

Drawing Details

Title:
Proposed Landscape Plan

Job no. 038	Drawing no. 005
----------------	--------------------

Scale: 1:100 @ A3	Date: March '26
----------------------	--------------------

Status: Planning	Rev: PL03
---------------------	--------------

