






Front Elevation

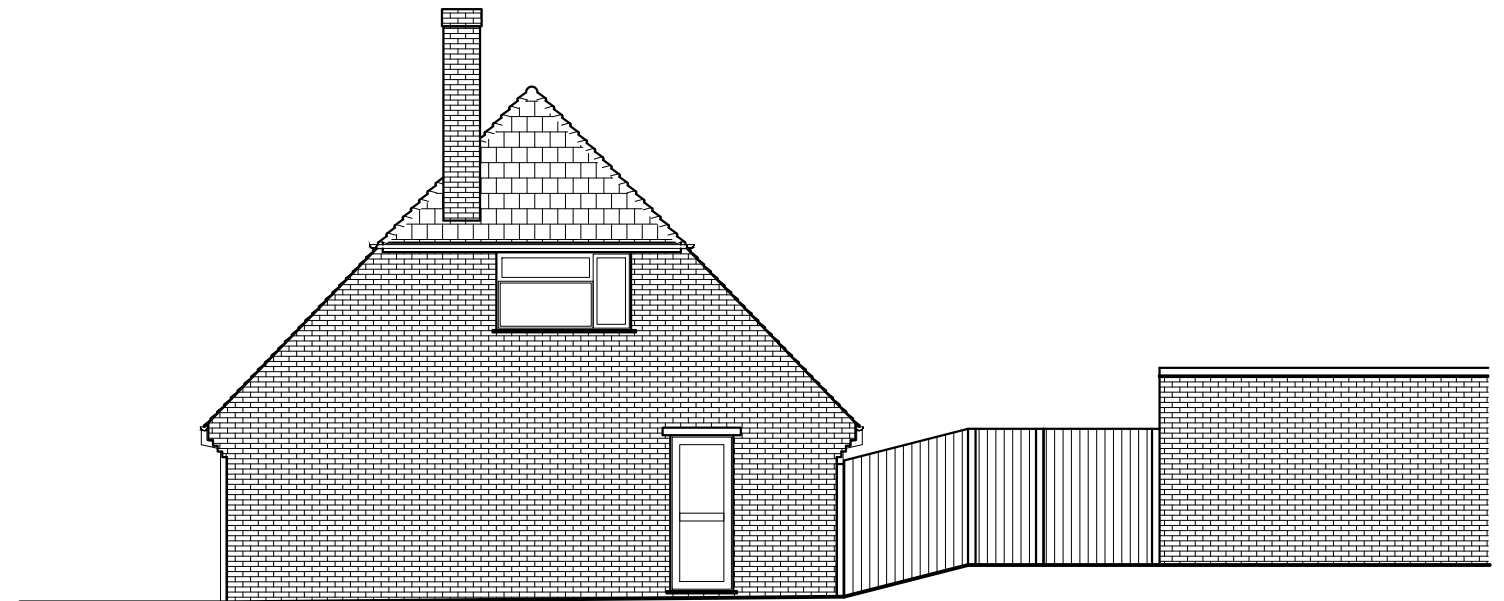


Side Elevation

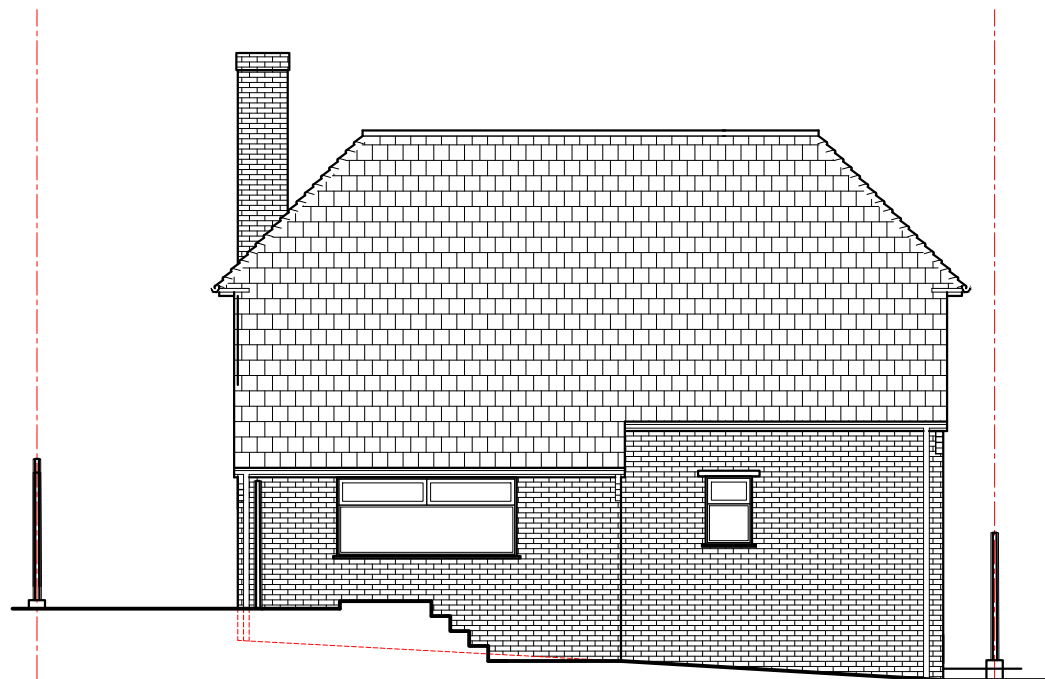

Rear Elevation

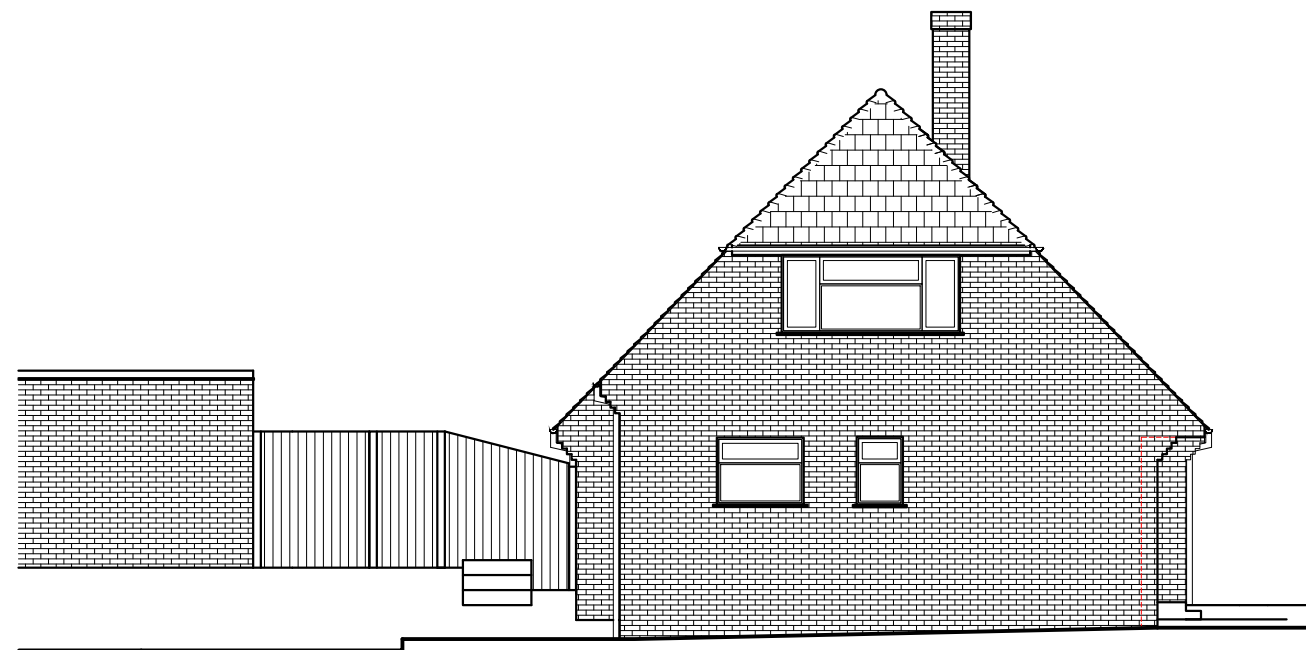

Side Elevation

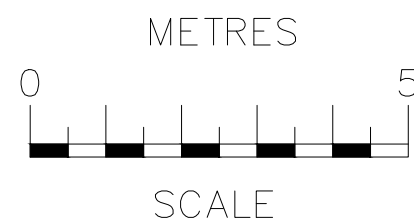

rev	date	description	
RB Design Corner Cottage, The Limes, Felbridge, East Grinstead, RH19 2QY Tel: 01342 523 766 Mob 07988 998 928 e.mail: info@rossbowditchdesign.co.uk			
project	28 Appledore Gardens, Lindfield HAYWARDS HEATH RH16 2ET	drawing WORKS	date 28.11.25
client : James Morrow		ELEVATIONS EXISTING	scale @ 1:100
			job no PLN 03