



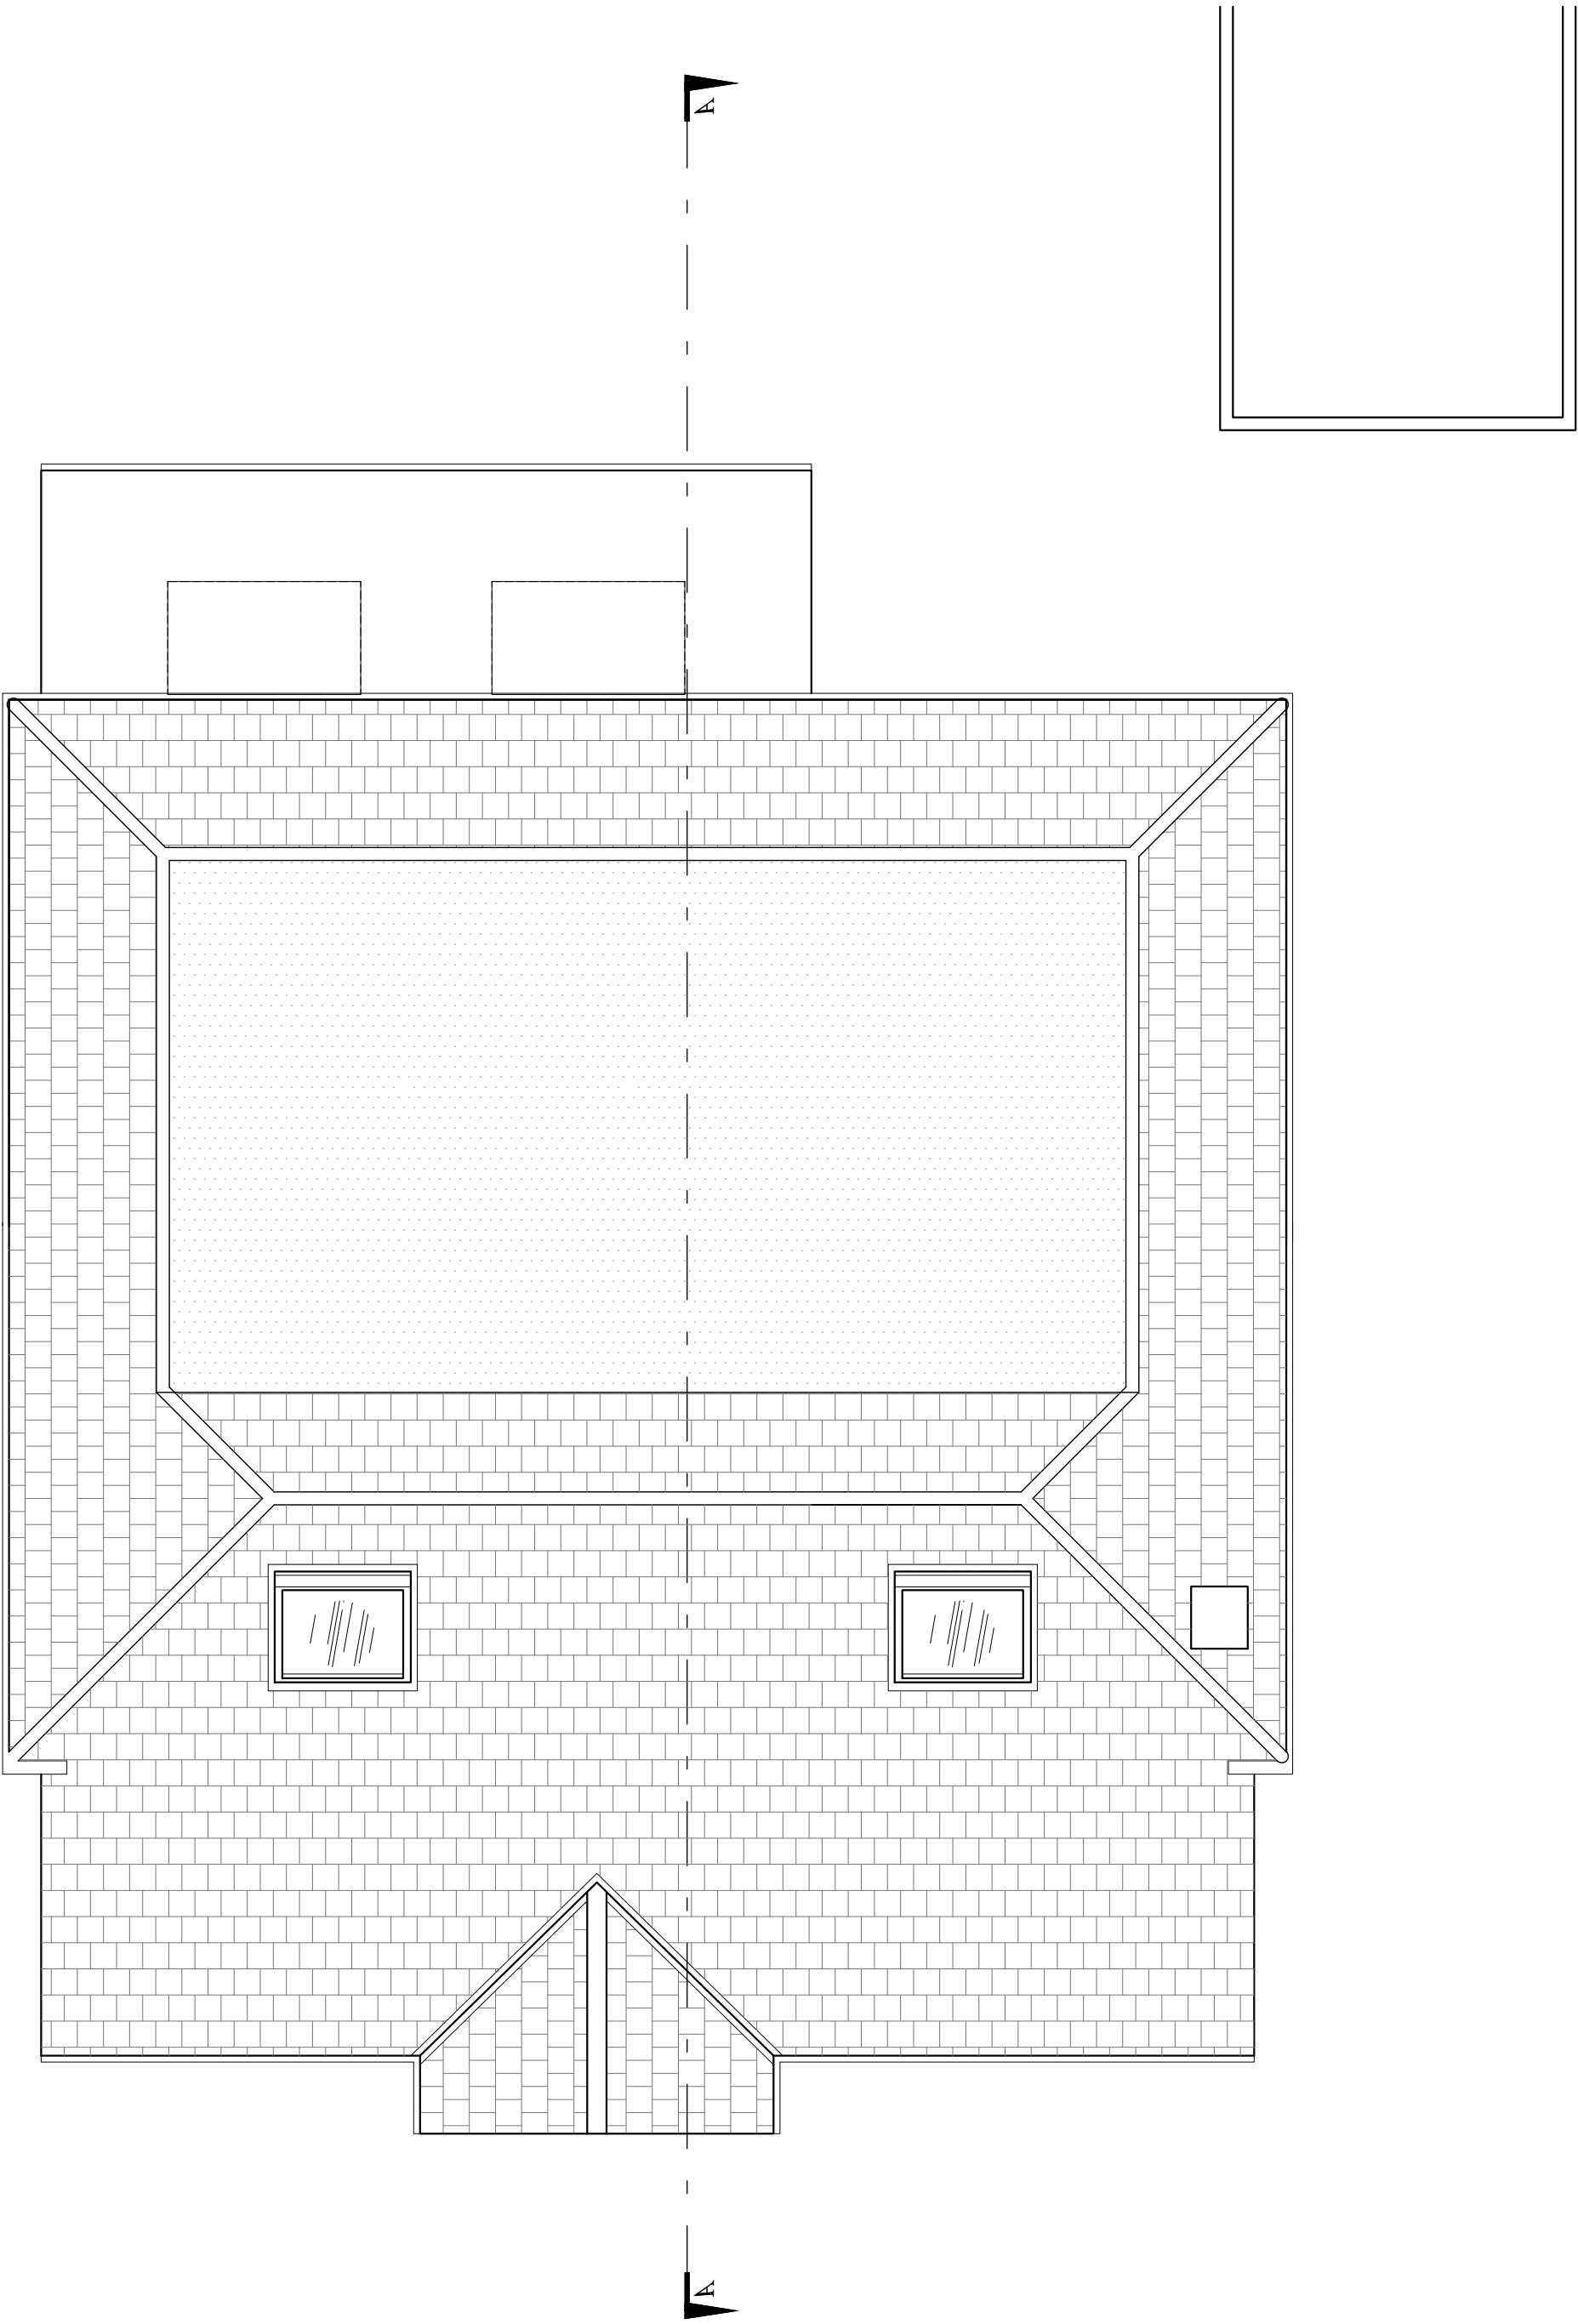

Roof Plan

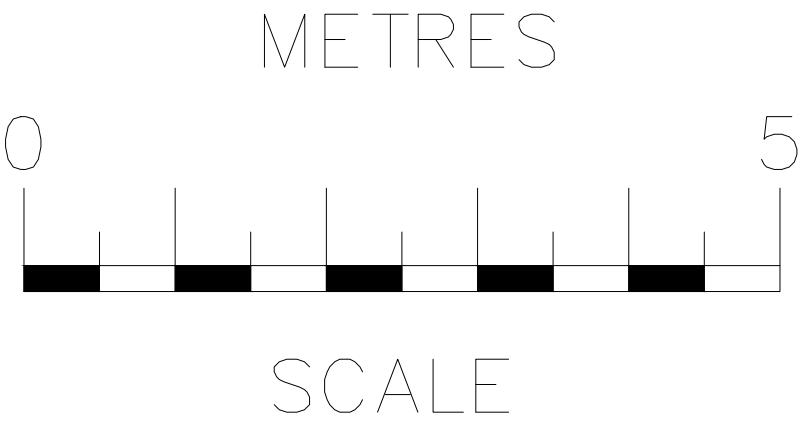

rev	date	description		
RB Design Corner Cottage, The Limes, Felbridge, East Grinstead, RH19 2QY Tel: 01342 523 766 Mob 07988 998 928 e-mail: info@rossbouditchdesign.co.uk				
project 28 Appledore Gardens, Lindfield HAYWARDS HEATH RH16 2ET	drawing WORKS PLANS PROPOSED	date 28.11.25 scale of 1:50	job no PLN 07	
client: James Morrow				