






Front Elevation

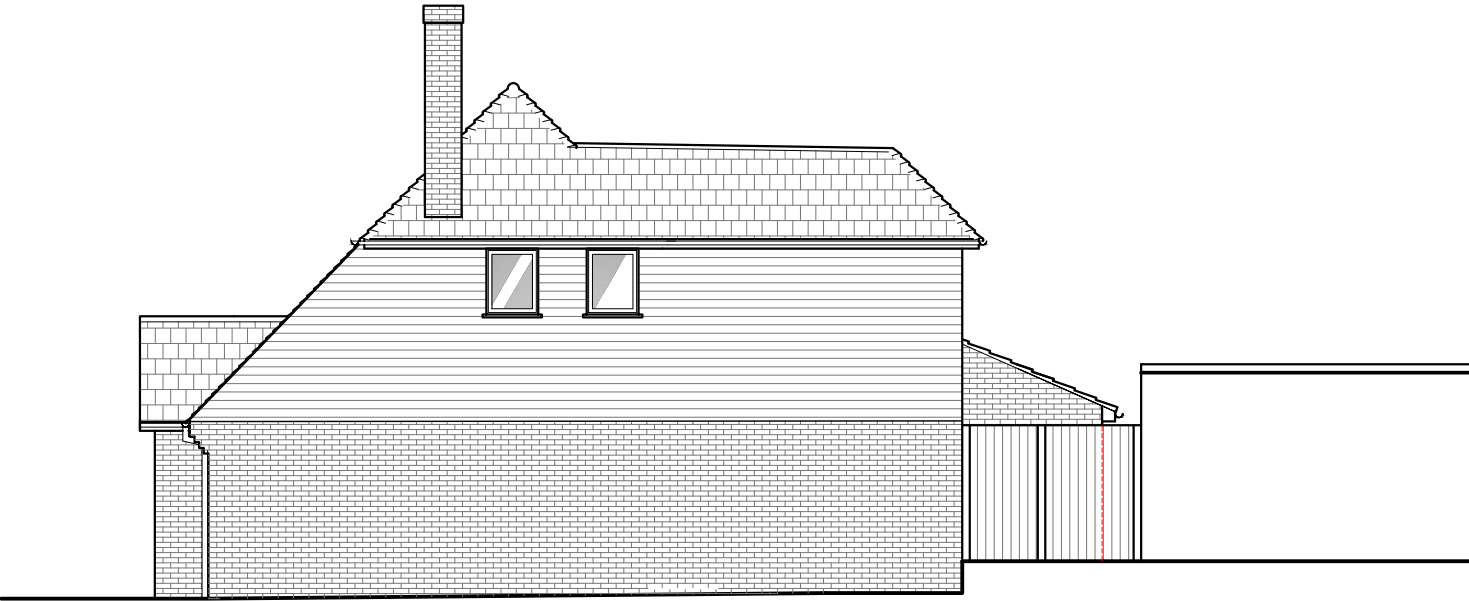


Side Elevation

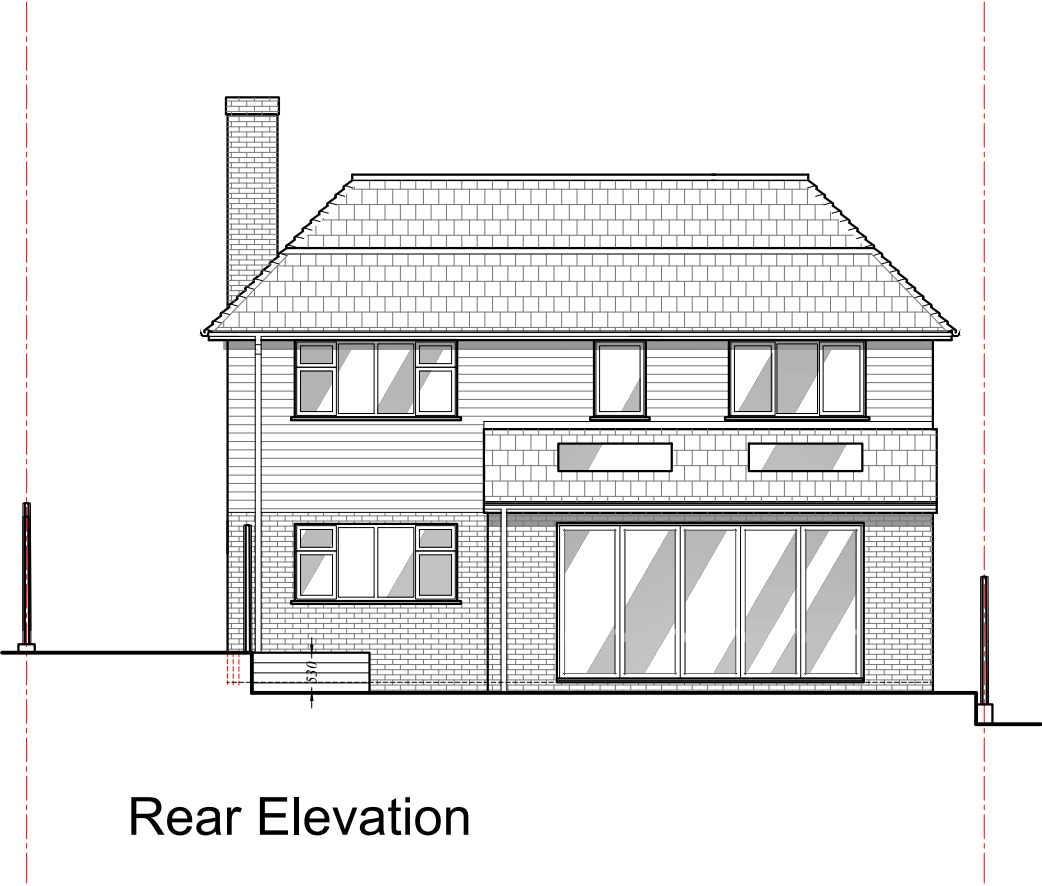

Rear Elevation

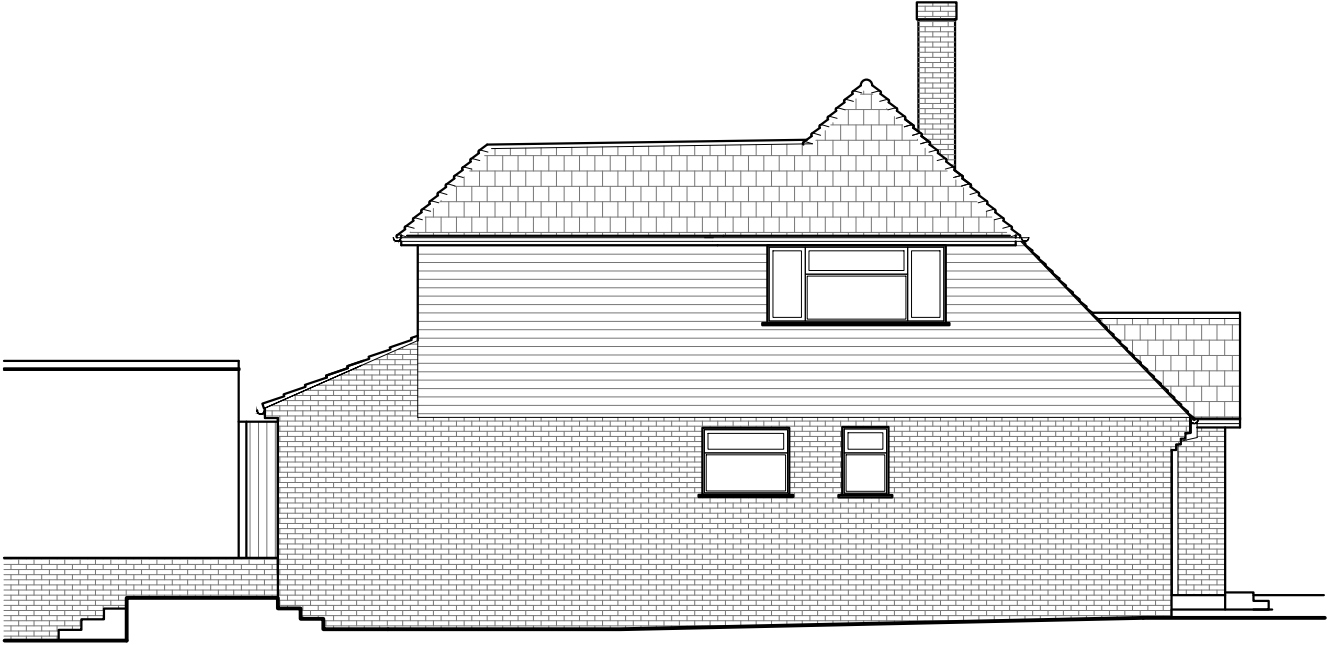

Side Elevation

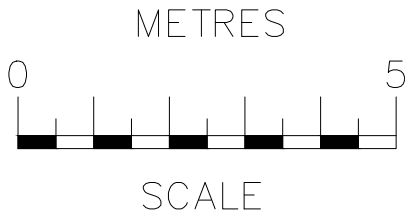

rev		date		description	
RB Design Corner Cottage, The Limes, Felbridge, East Grinstead, RH19 2QY Tel: 01342 523 766 Mob 07988 998 928 e-mail: info@rossbonditchdesign.co.uk					
project	28 Appledore Gardens, Lindfield HAYWARDS HEATH RH16 2ET	drawing	WORKS	date	28.11.25
drawn	James Morrow	scale @	1:100	job no	PLN 08
		ELEVATIONS PROPOSED			