



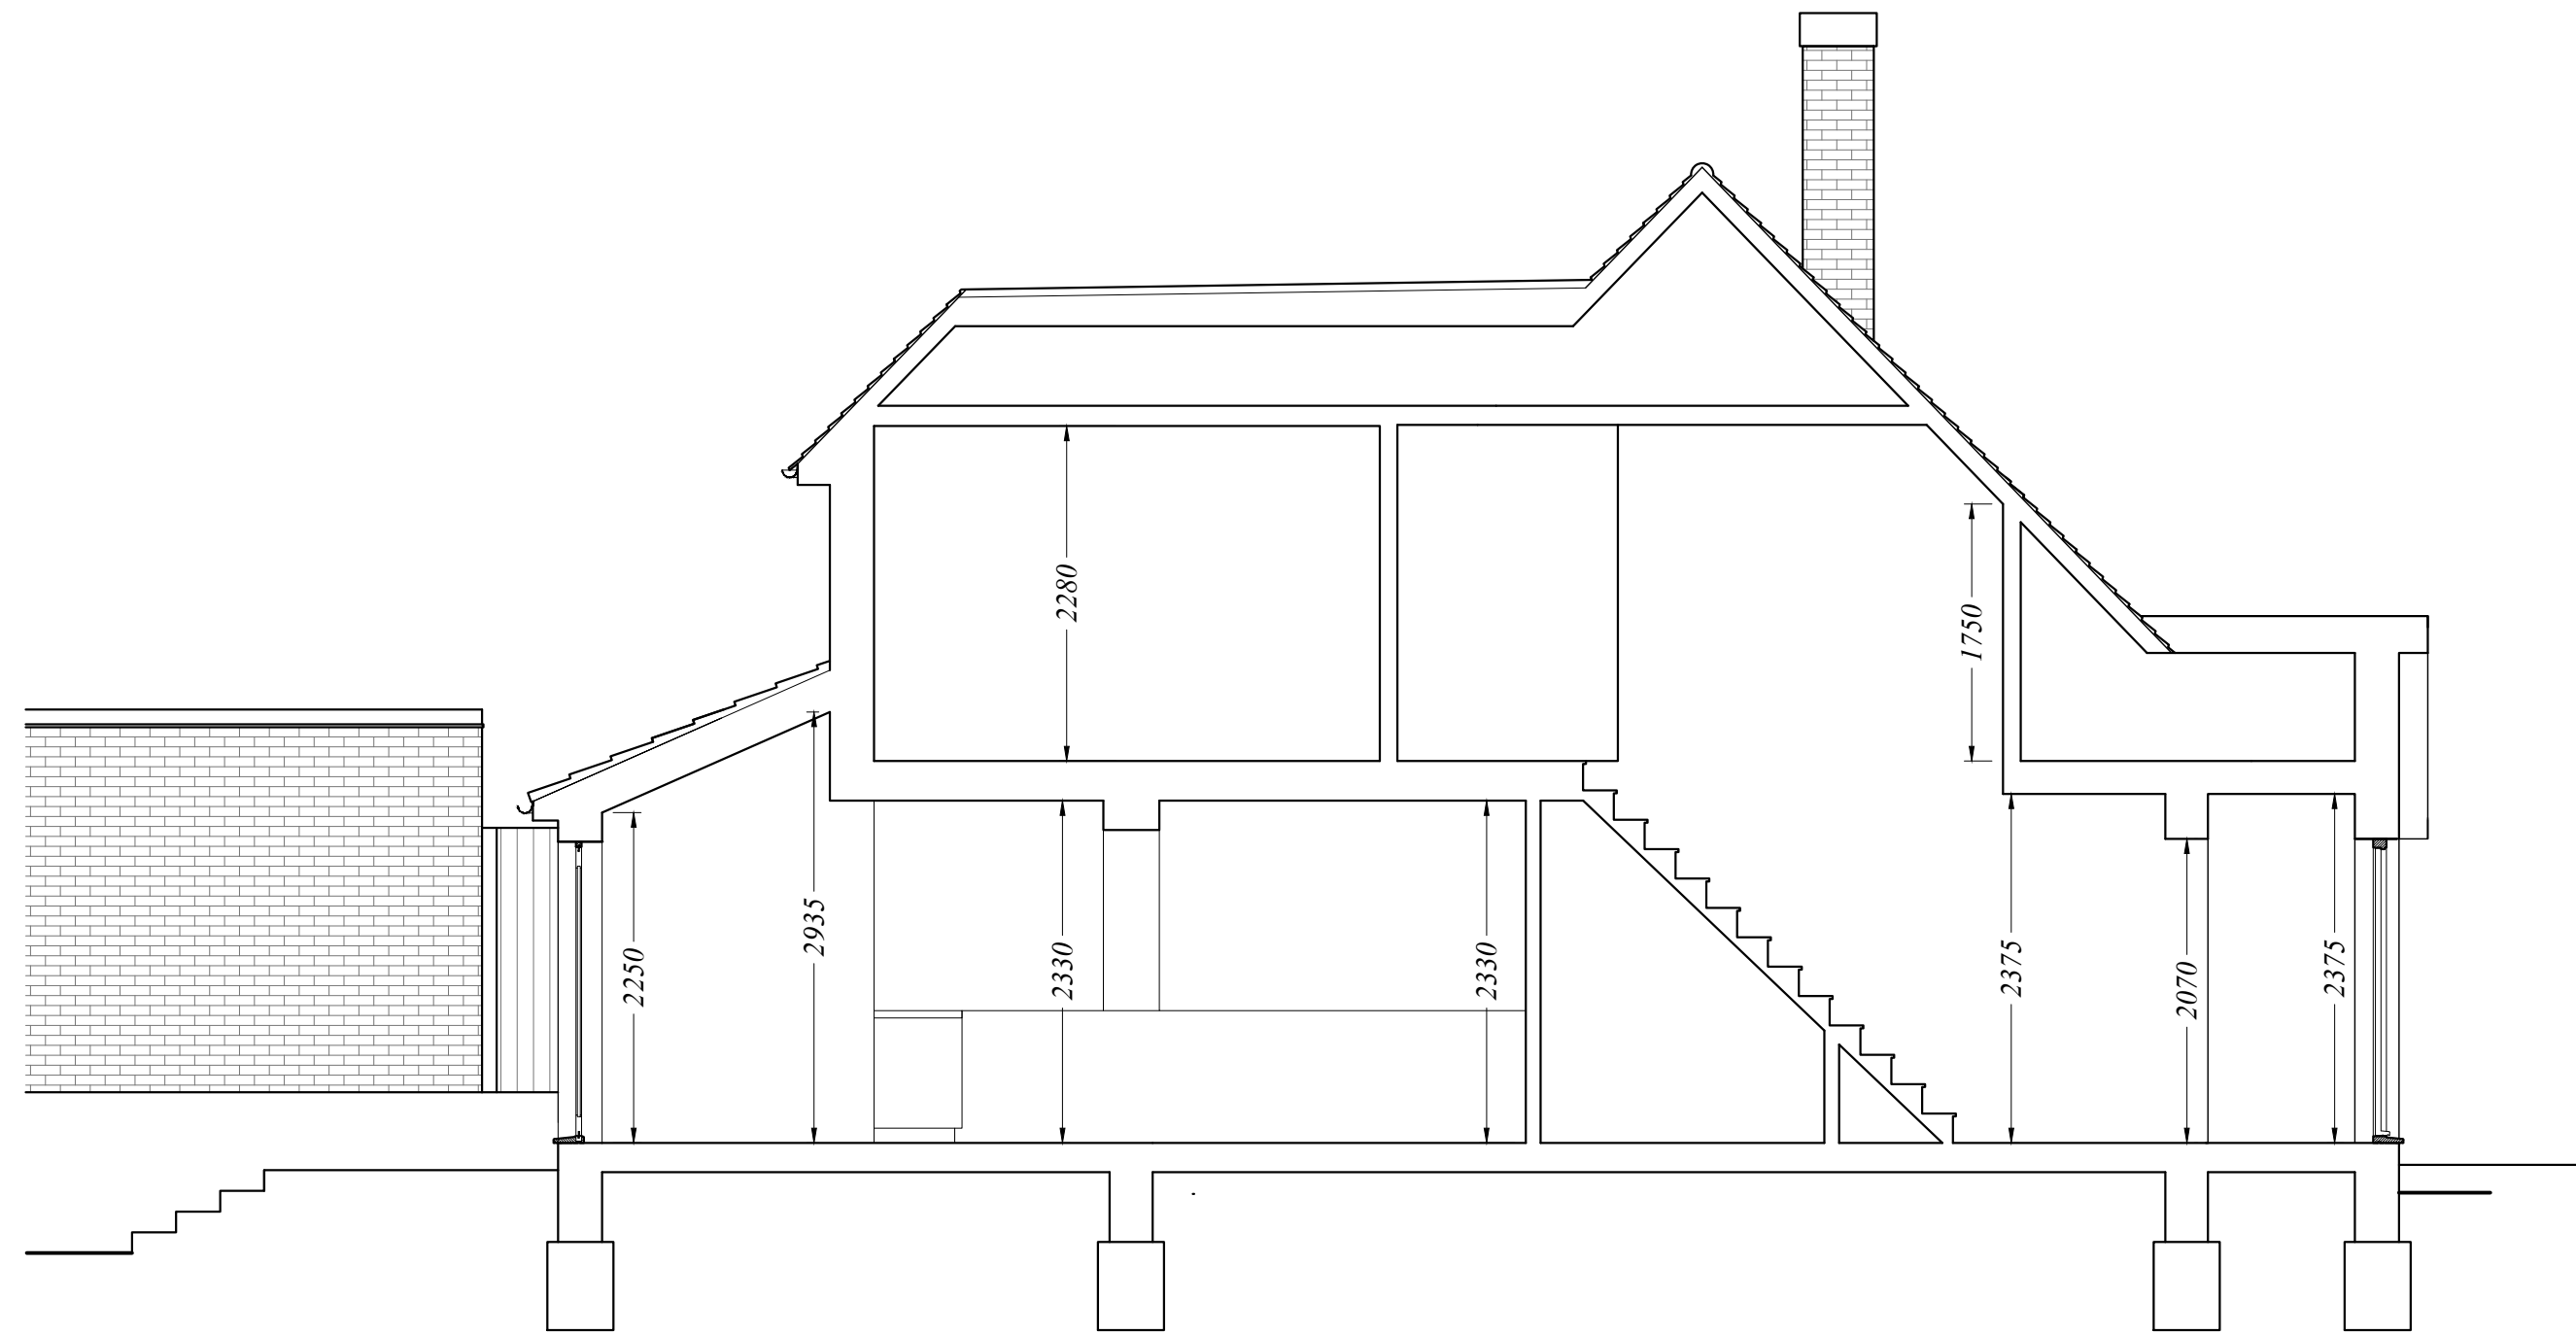

Section A-A

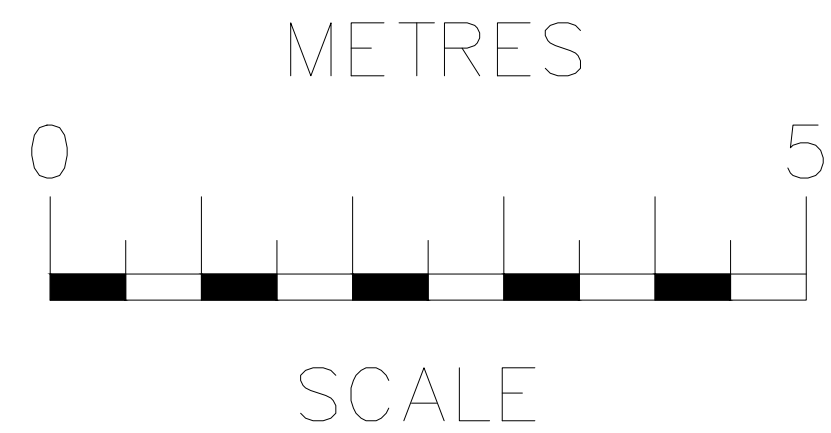

rev		date		description	
RB Design Corner Cottage, The Limes, Felbridge, East Grinstead, RH19 2QY Tel: 01342 523 766 Mob 07988 998 928 e-mail: info@rossbonditchdesign.co.uk					
project		drawing		date	job no
28 Appledore Gardens, Lindfield		WORKS		28.11.25	
HAYWARDS HEATH RH16 2ET				scale 1/50	PLN 09
drawn: James Morrow		SECTION A-A PROPOSED			