




Proposed Section A-A




Proposed Section B-B

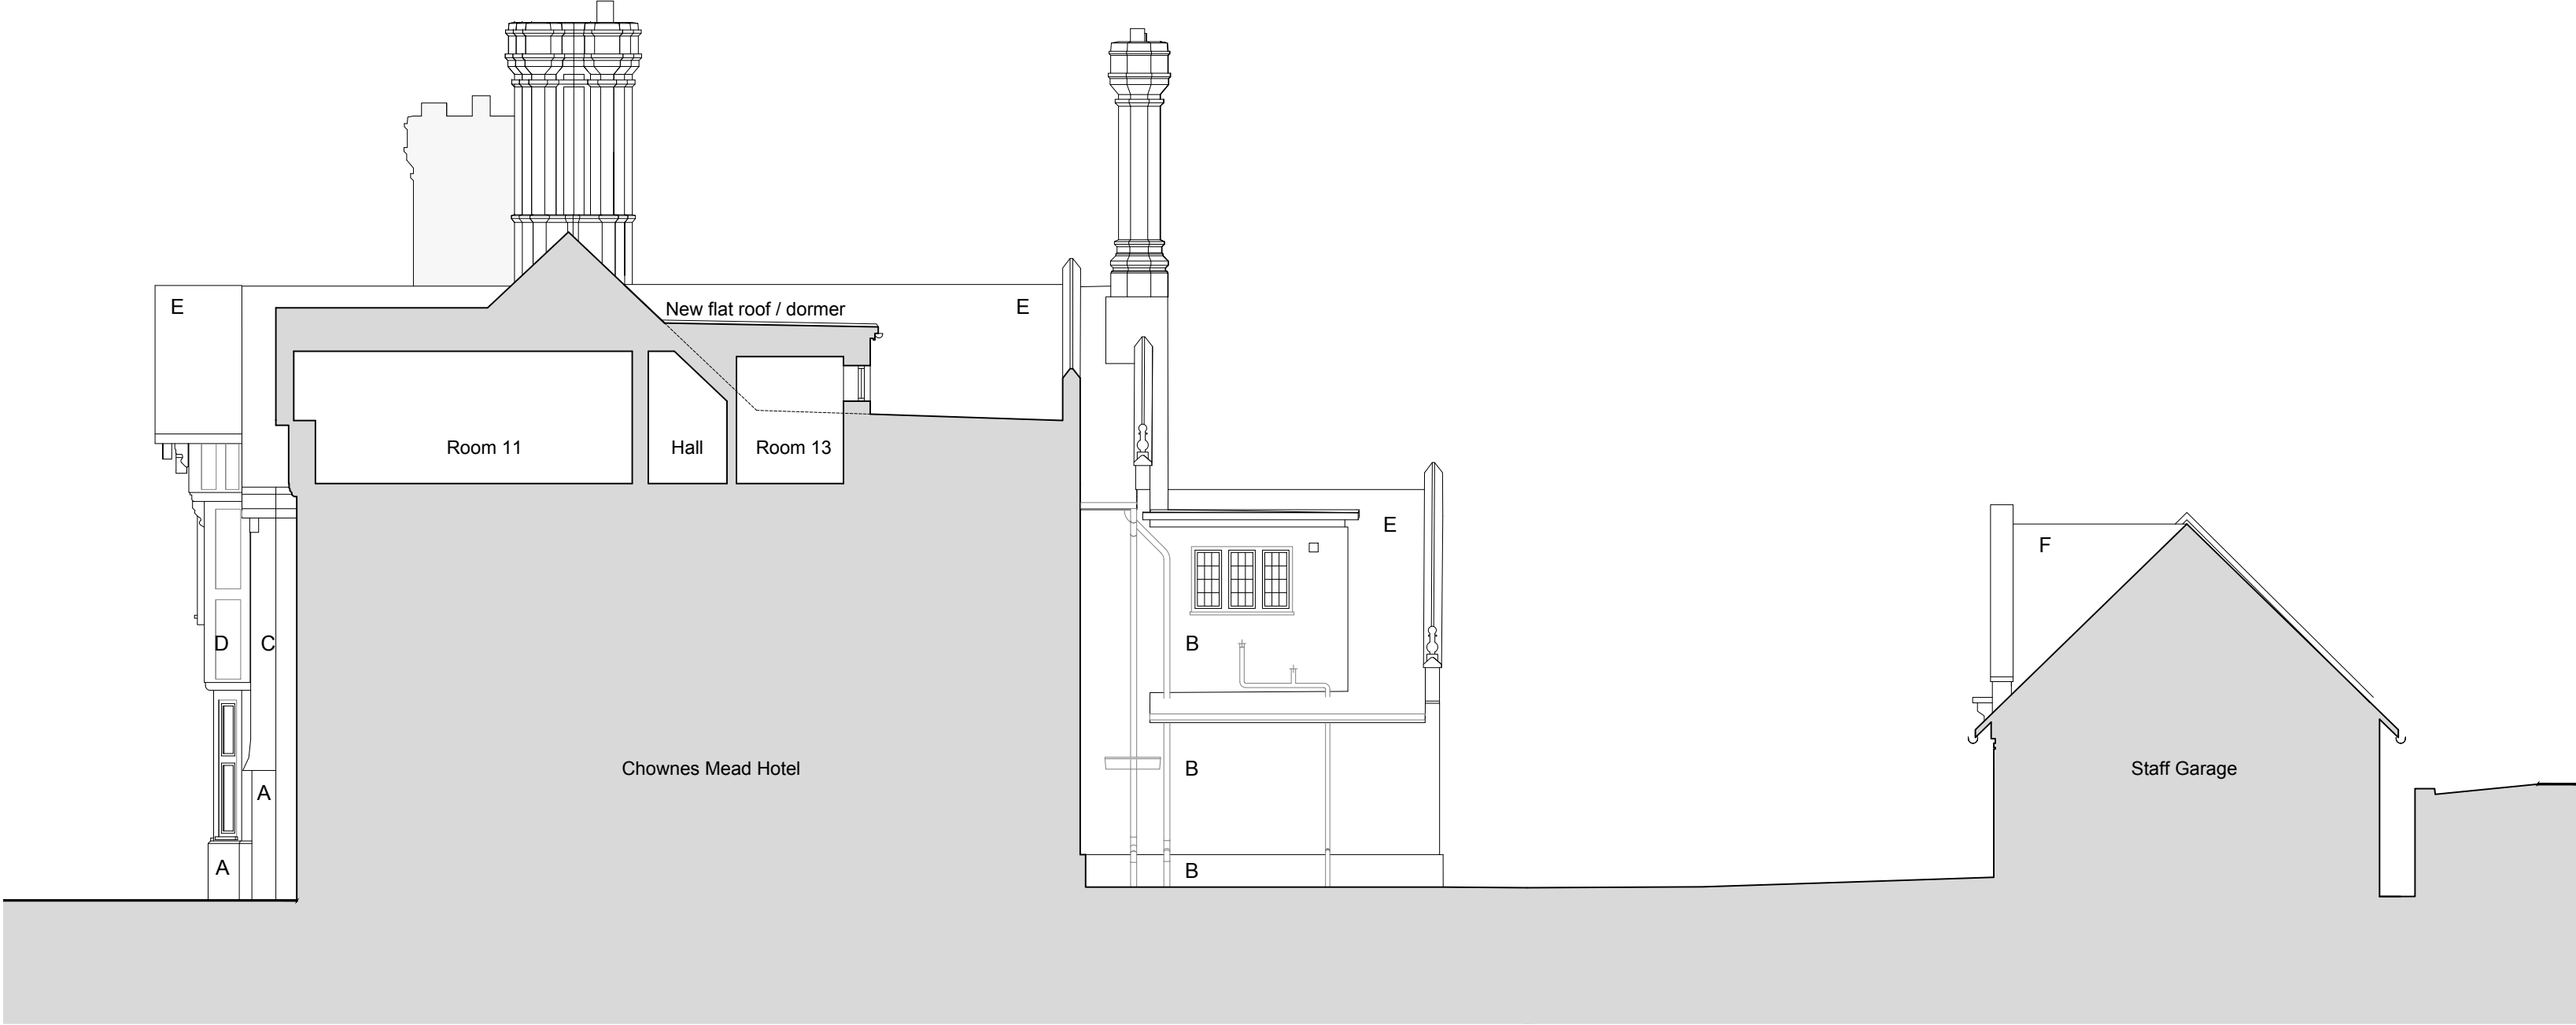

Proposed Sectional Elevation C-C



Proposed Sectional Elevation D-D

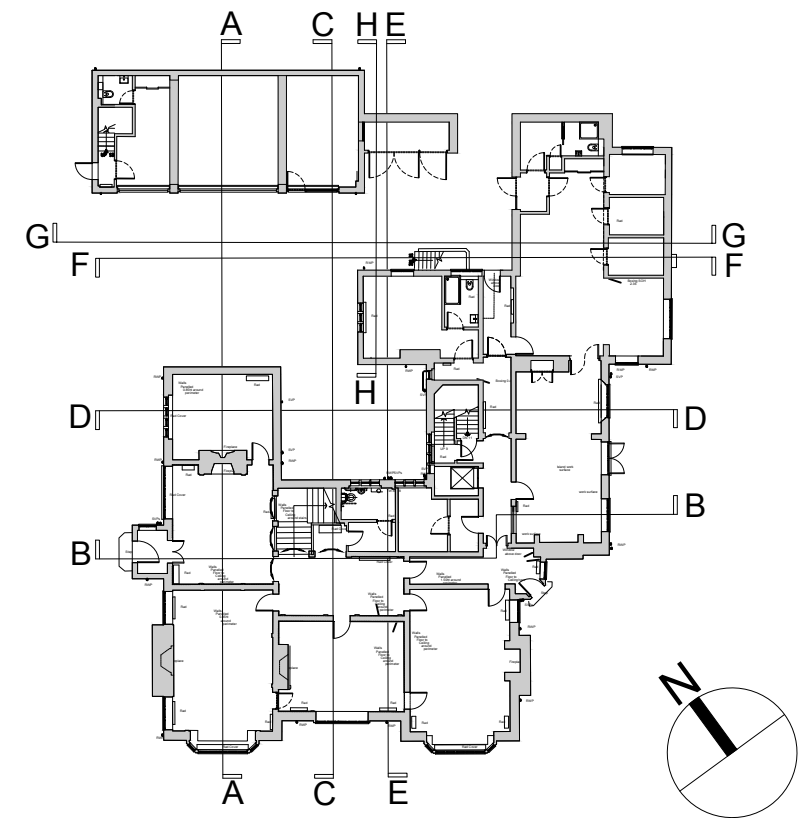

Key Plan @ Ground Floor Level (NTS)

MATERIAL KEY

- A Wealden Sussex sandstone coarse tooled walling
- B Red face brickwork
- C Clay tile hanging
- D Neo-Elizabethan style half-timber
- E Horsham stone tiled roof
- F Clay tiled roof
- G Timber framed windows
- H Stone mullion windows
- I Lead roof

client	RCM Partnership LLP	drawing number	0603.PL.1507	revision	—
project	Chownes Mead Hotel, Chownes Mead Lane, Haywards Heath, RH16 4BS	drawing title	Proposed Sections (AA/BB) & Sectional Elevations (CC/DD) (Chownes Mead) PLANNING		
drawn by	Others/ES	checked by	MR	riba work stage	3
date	Feb '26	scale/original sheet size	1:100 @ A1		
www.abir.co.uk studio@abirarchitects.co.uk Unit 1, Bala House, St John's Road, Hove, BN3 2FX, United Kingdom Hove +44 (0)1273 724 384 Company No 06877117 VAT No 971 4147 17			© ABIR Architects Ltd. Check all dimensions on site before work is undertaken. All goods, materials and workmanship to conform with current building regulations, BSS and COP's.		

ABIR Architects

RIBA
Chartered Practice