




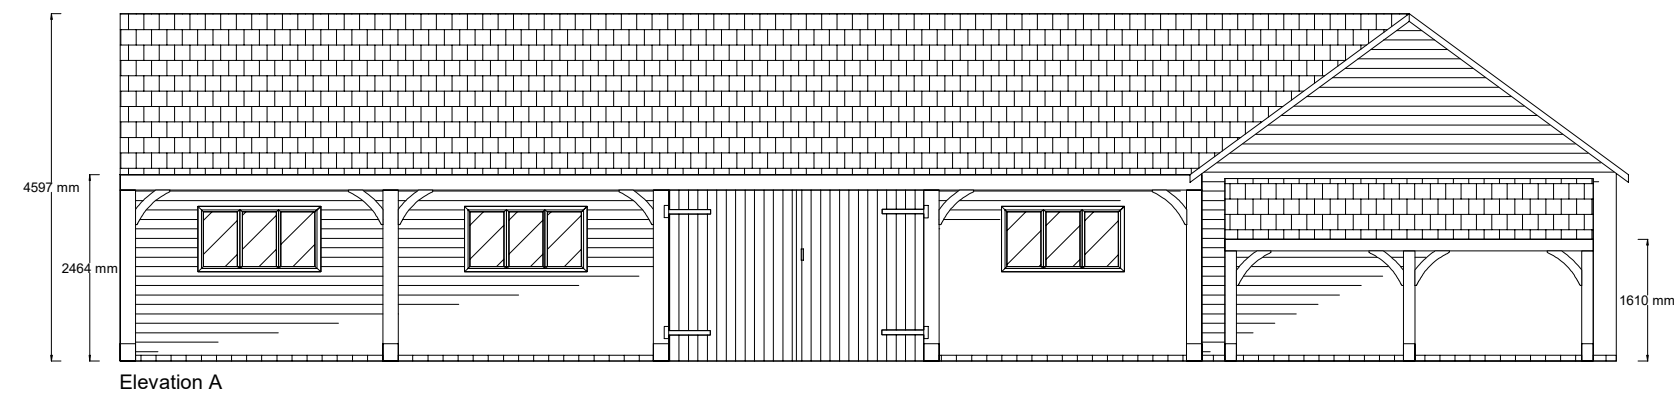


Elevation A

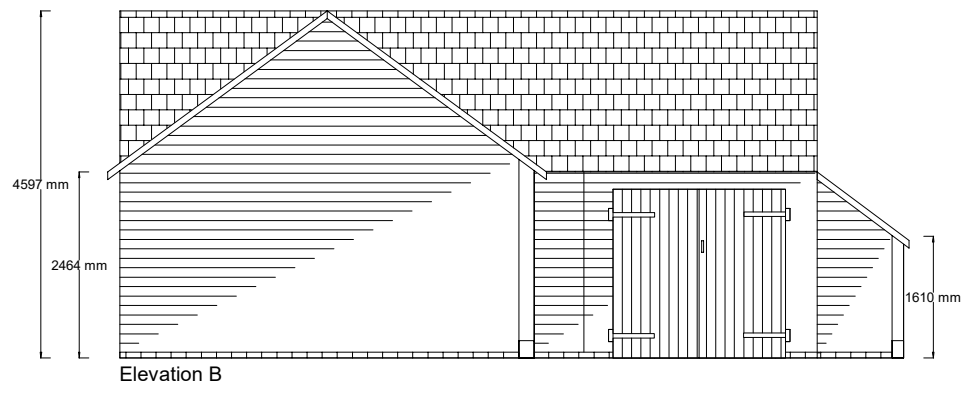

Elevation B

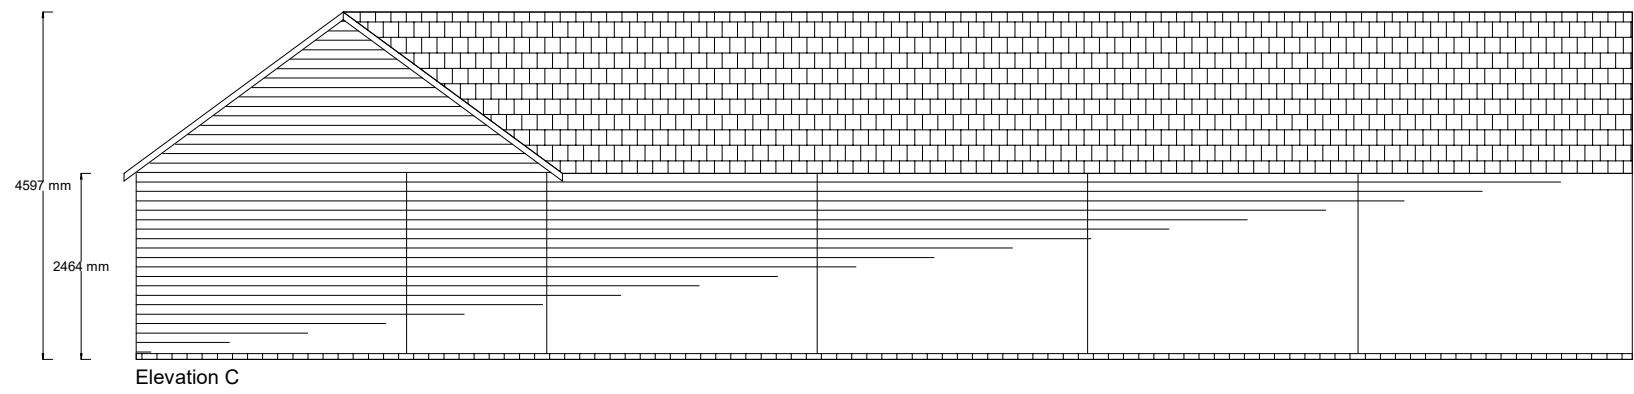


Elevation C

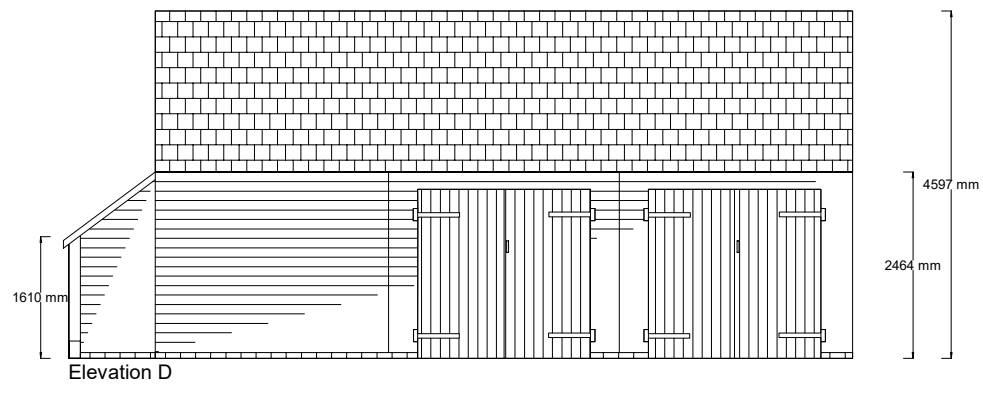

Elevation D

Please Note if building regulations apply please follow your building regulations officers base and build suggestions. If your building regs officer requires a different build spec, please advise and we would be happy to re-quote to the amended spec.

Range / Description:	
Bespoke L-Shaped Timber Building	
Incorporating: 1 x 14.3m x 5.4m Carriage House 2 x 3.0m x 5.4m Garages (Garage 1 and Garage 2) 1 x 3.0m x 5.4m Workshop	
With an additional 4.8m x 1.2m Lean-to Log Store	
Walls: • Constructed using 88mm x 38mm CLS spaced at 600mm centres. • Breather membrane paper fitted between the studwork and exterior cladding. • Clad on the exterior with pressure treated shiplap cladding. • Oak support posts, headers and curved bracing to the front of the Carriage House and Lean-to Log Store.	
Roof: • 35° pitch, straight gable to gable. • Specialist Roof trusses, to BS standards, every 600mm Centres. • Light open storage trusses with egger floorboards through the centre. • Roof Felt, Battened and Tiled.	
Drawn By:	Zoe Stickells
Scale:	1:100 on A3
Drawing Revision Number:	

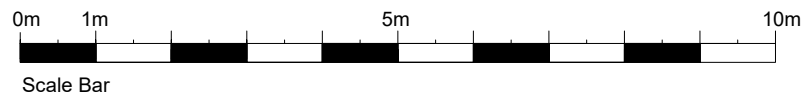

This drawing is NOT intended for Ground Works When laying the base plan please refer to the Base Plan The drawings do not show finishing strips and joining timber so may differ from finished product. If you require any assistance please contact our office. 01227 696111 This drawing is the copyright of Olson Timber Buildings and must not be copied, changed or re-used with out the prior consent of Olson Timber Buildings	Name: Mr I McGregor	
	Ref Number: 17903ZY	
	Date: 17.02.2026	