




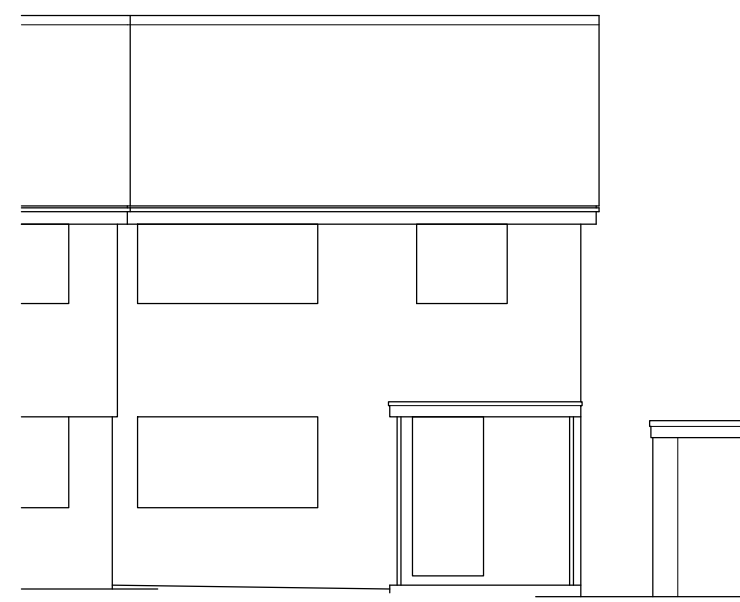


- SOUTH EAST (FRONT) ELEVATION - 1:100 -
- EXISTING -

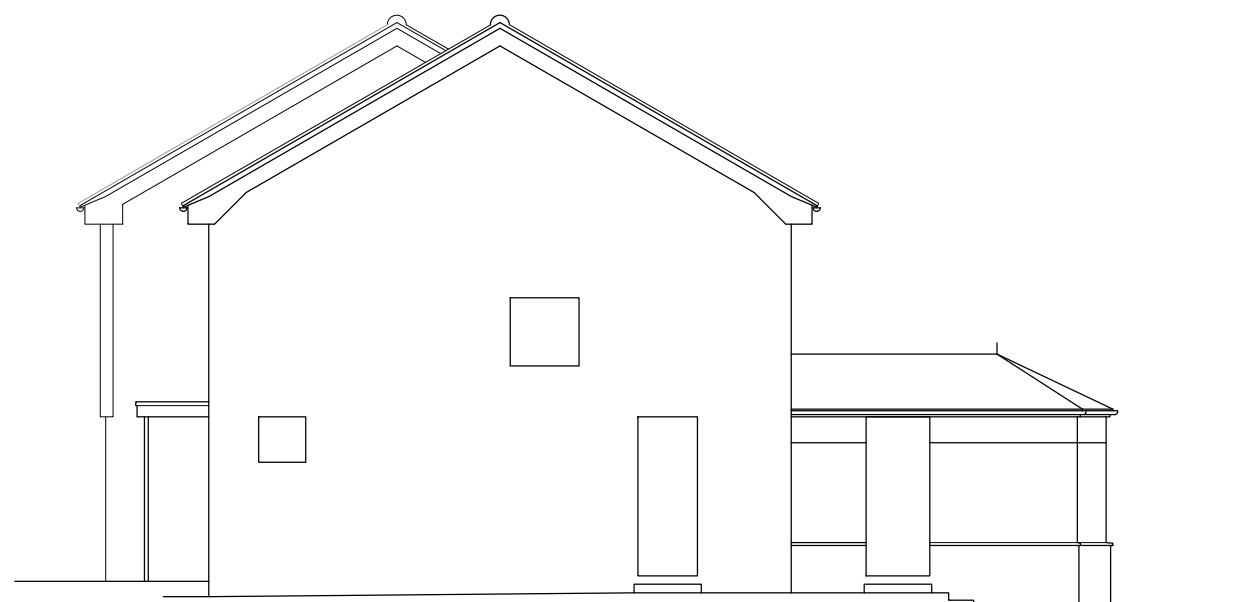


- NORTH EAST ELEVATION -

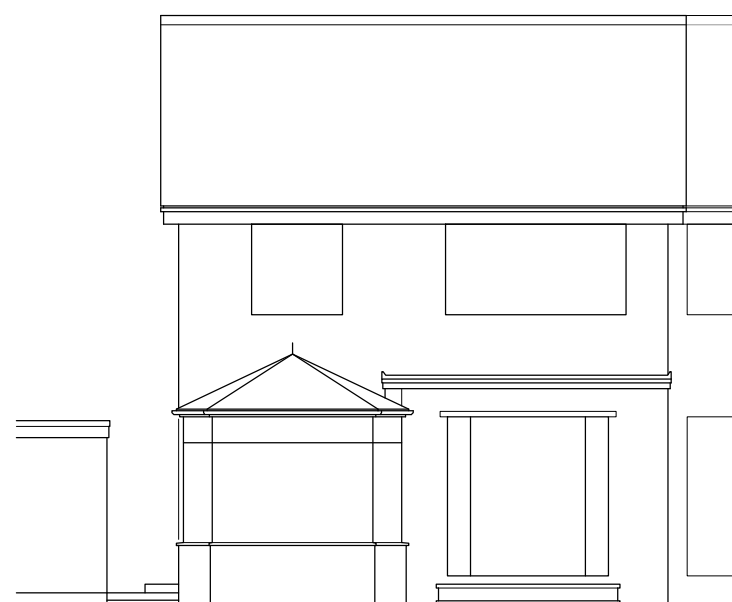

- NORTH WEST ELEVATION -

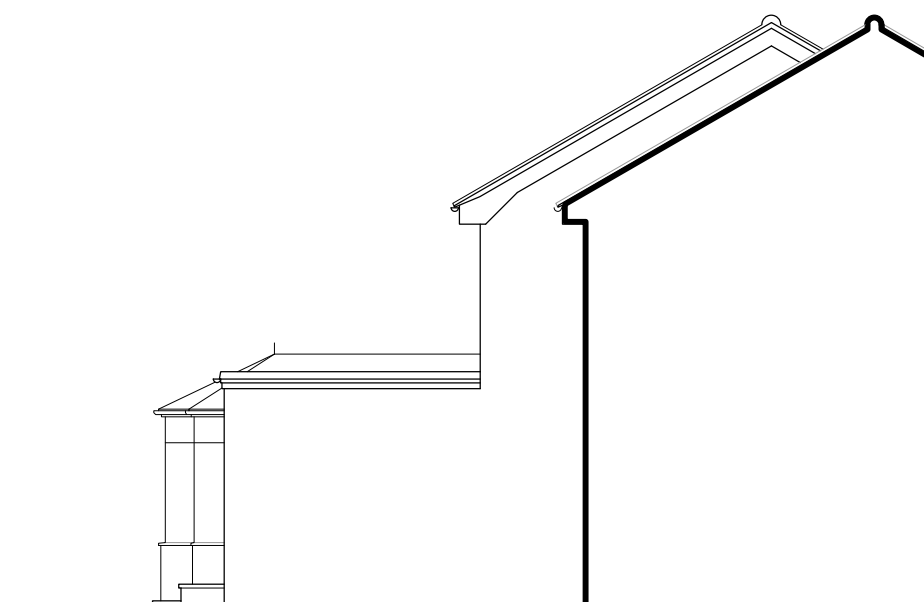


- SOUTH WEST ELEVATION -

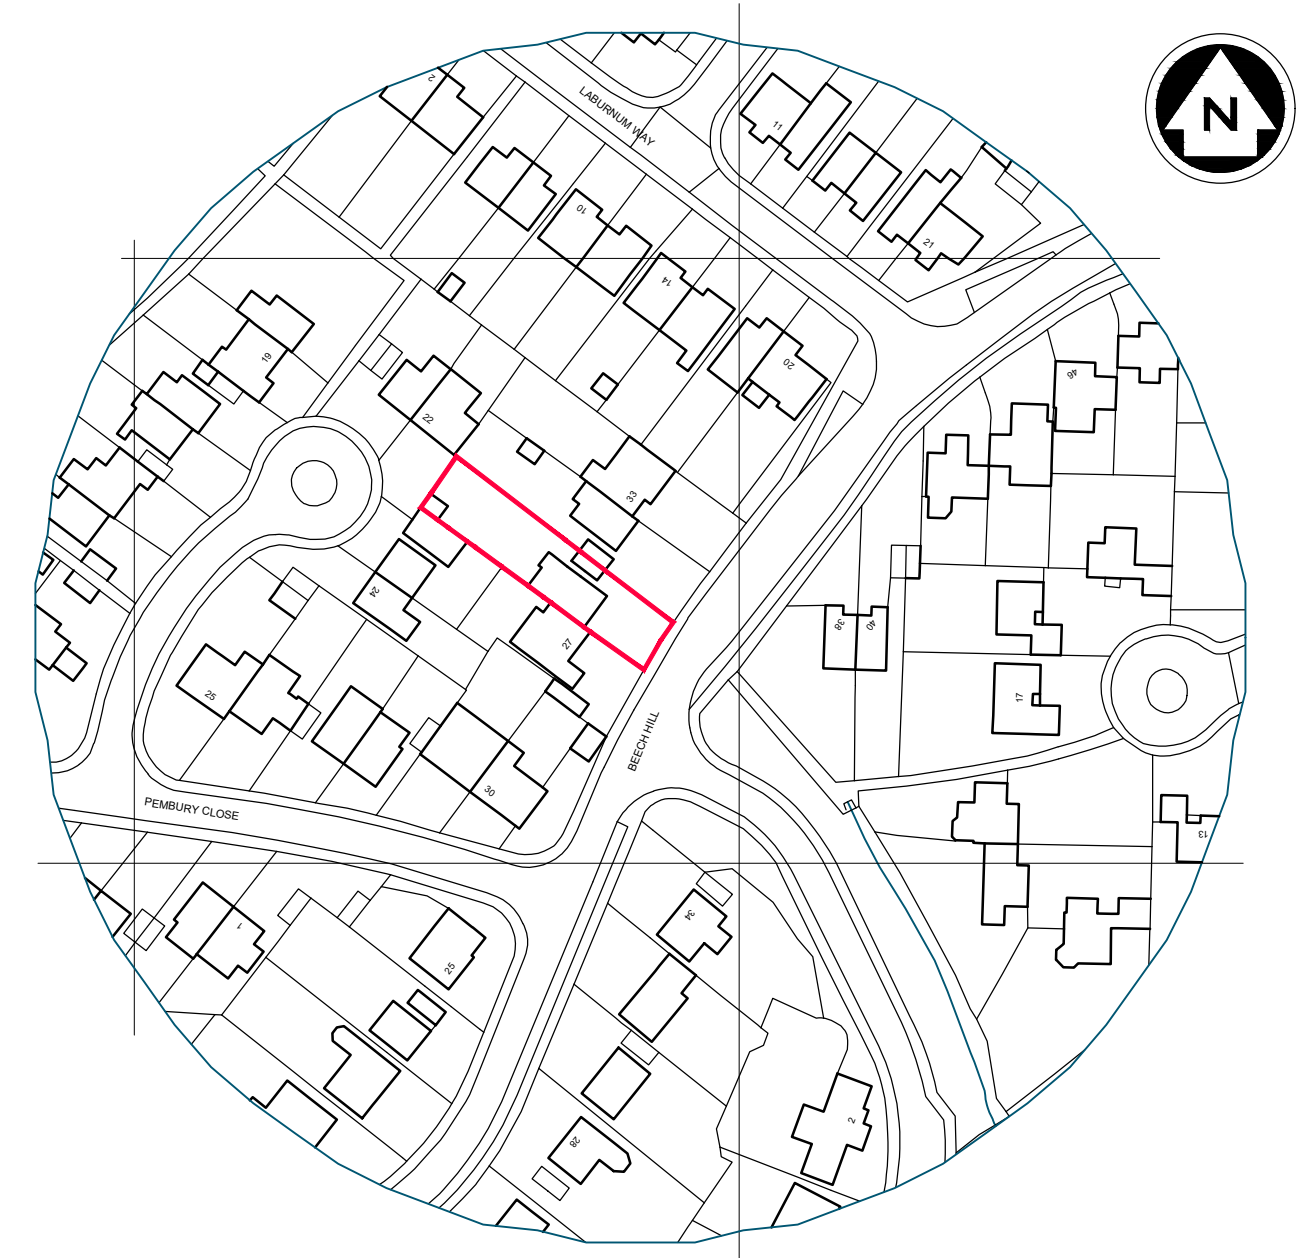


- LOCATION PLAN - 1:1250 -


Reproduced from Ordnance Survey
mapping by permission of Ordnance
Survey on behalf of the Mapping
Agency. Crown copyright
license number 100375

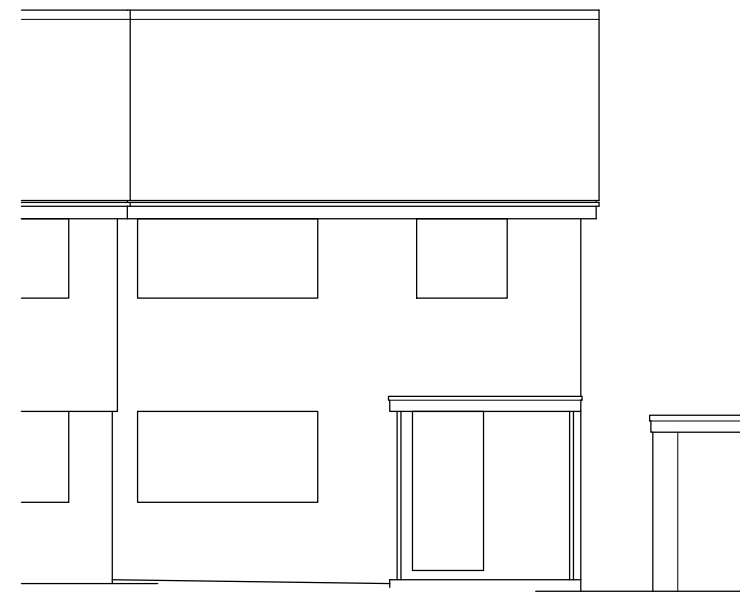


- SOUTH EAST (FRONT) ELEVATION - 1:100 -
- PROPOSED -

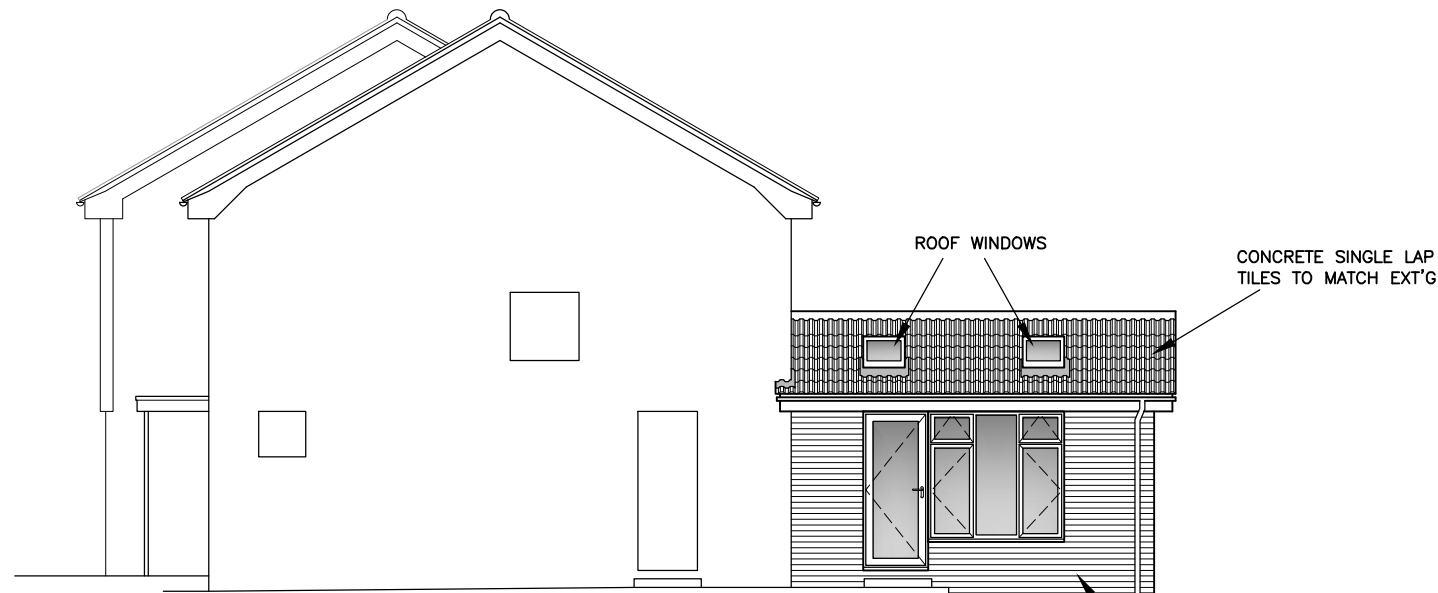


- NORTH EAST ELEVATION -

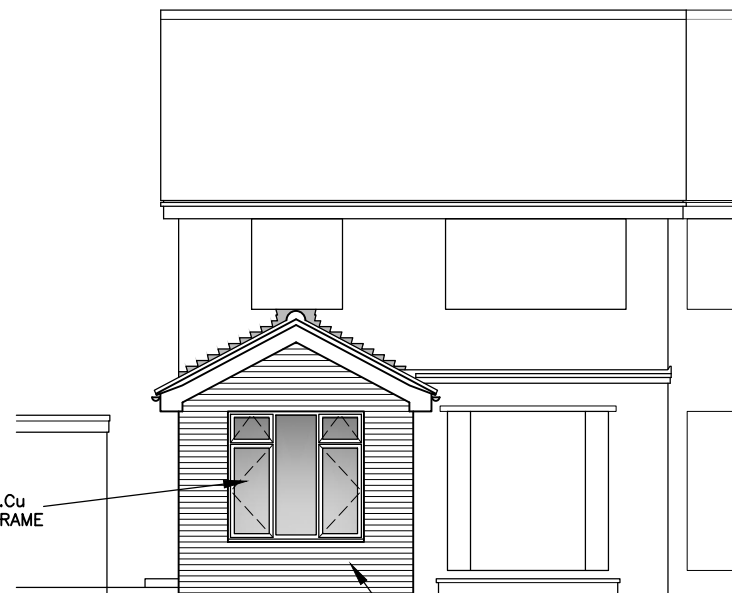

- NORTH WEST ELEVATION -

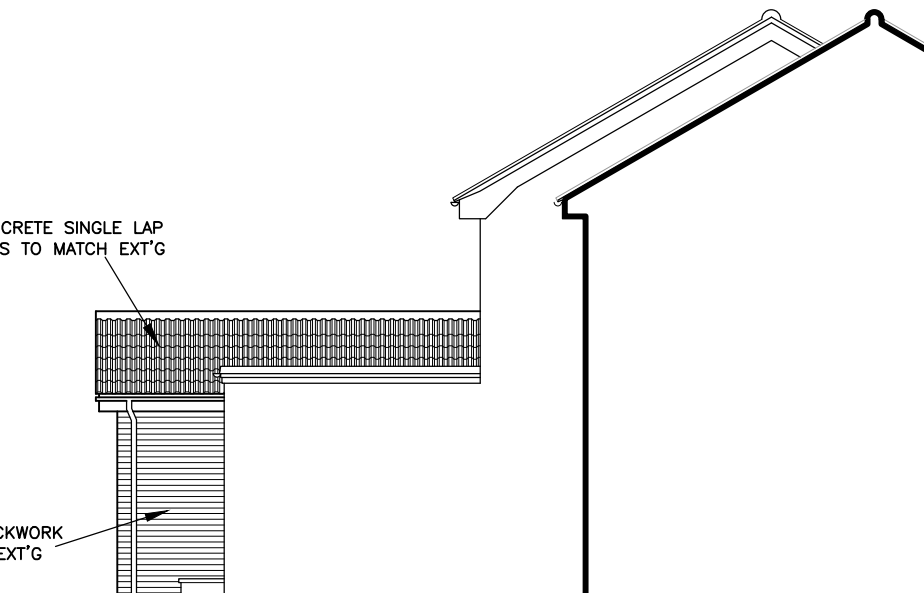


- SOUTH WEST ELEVATION -

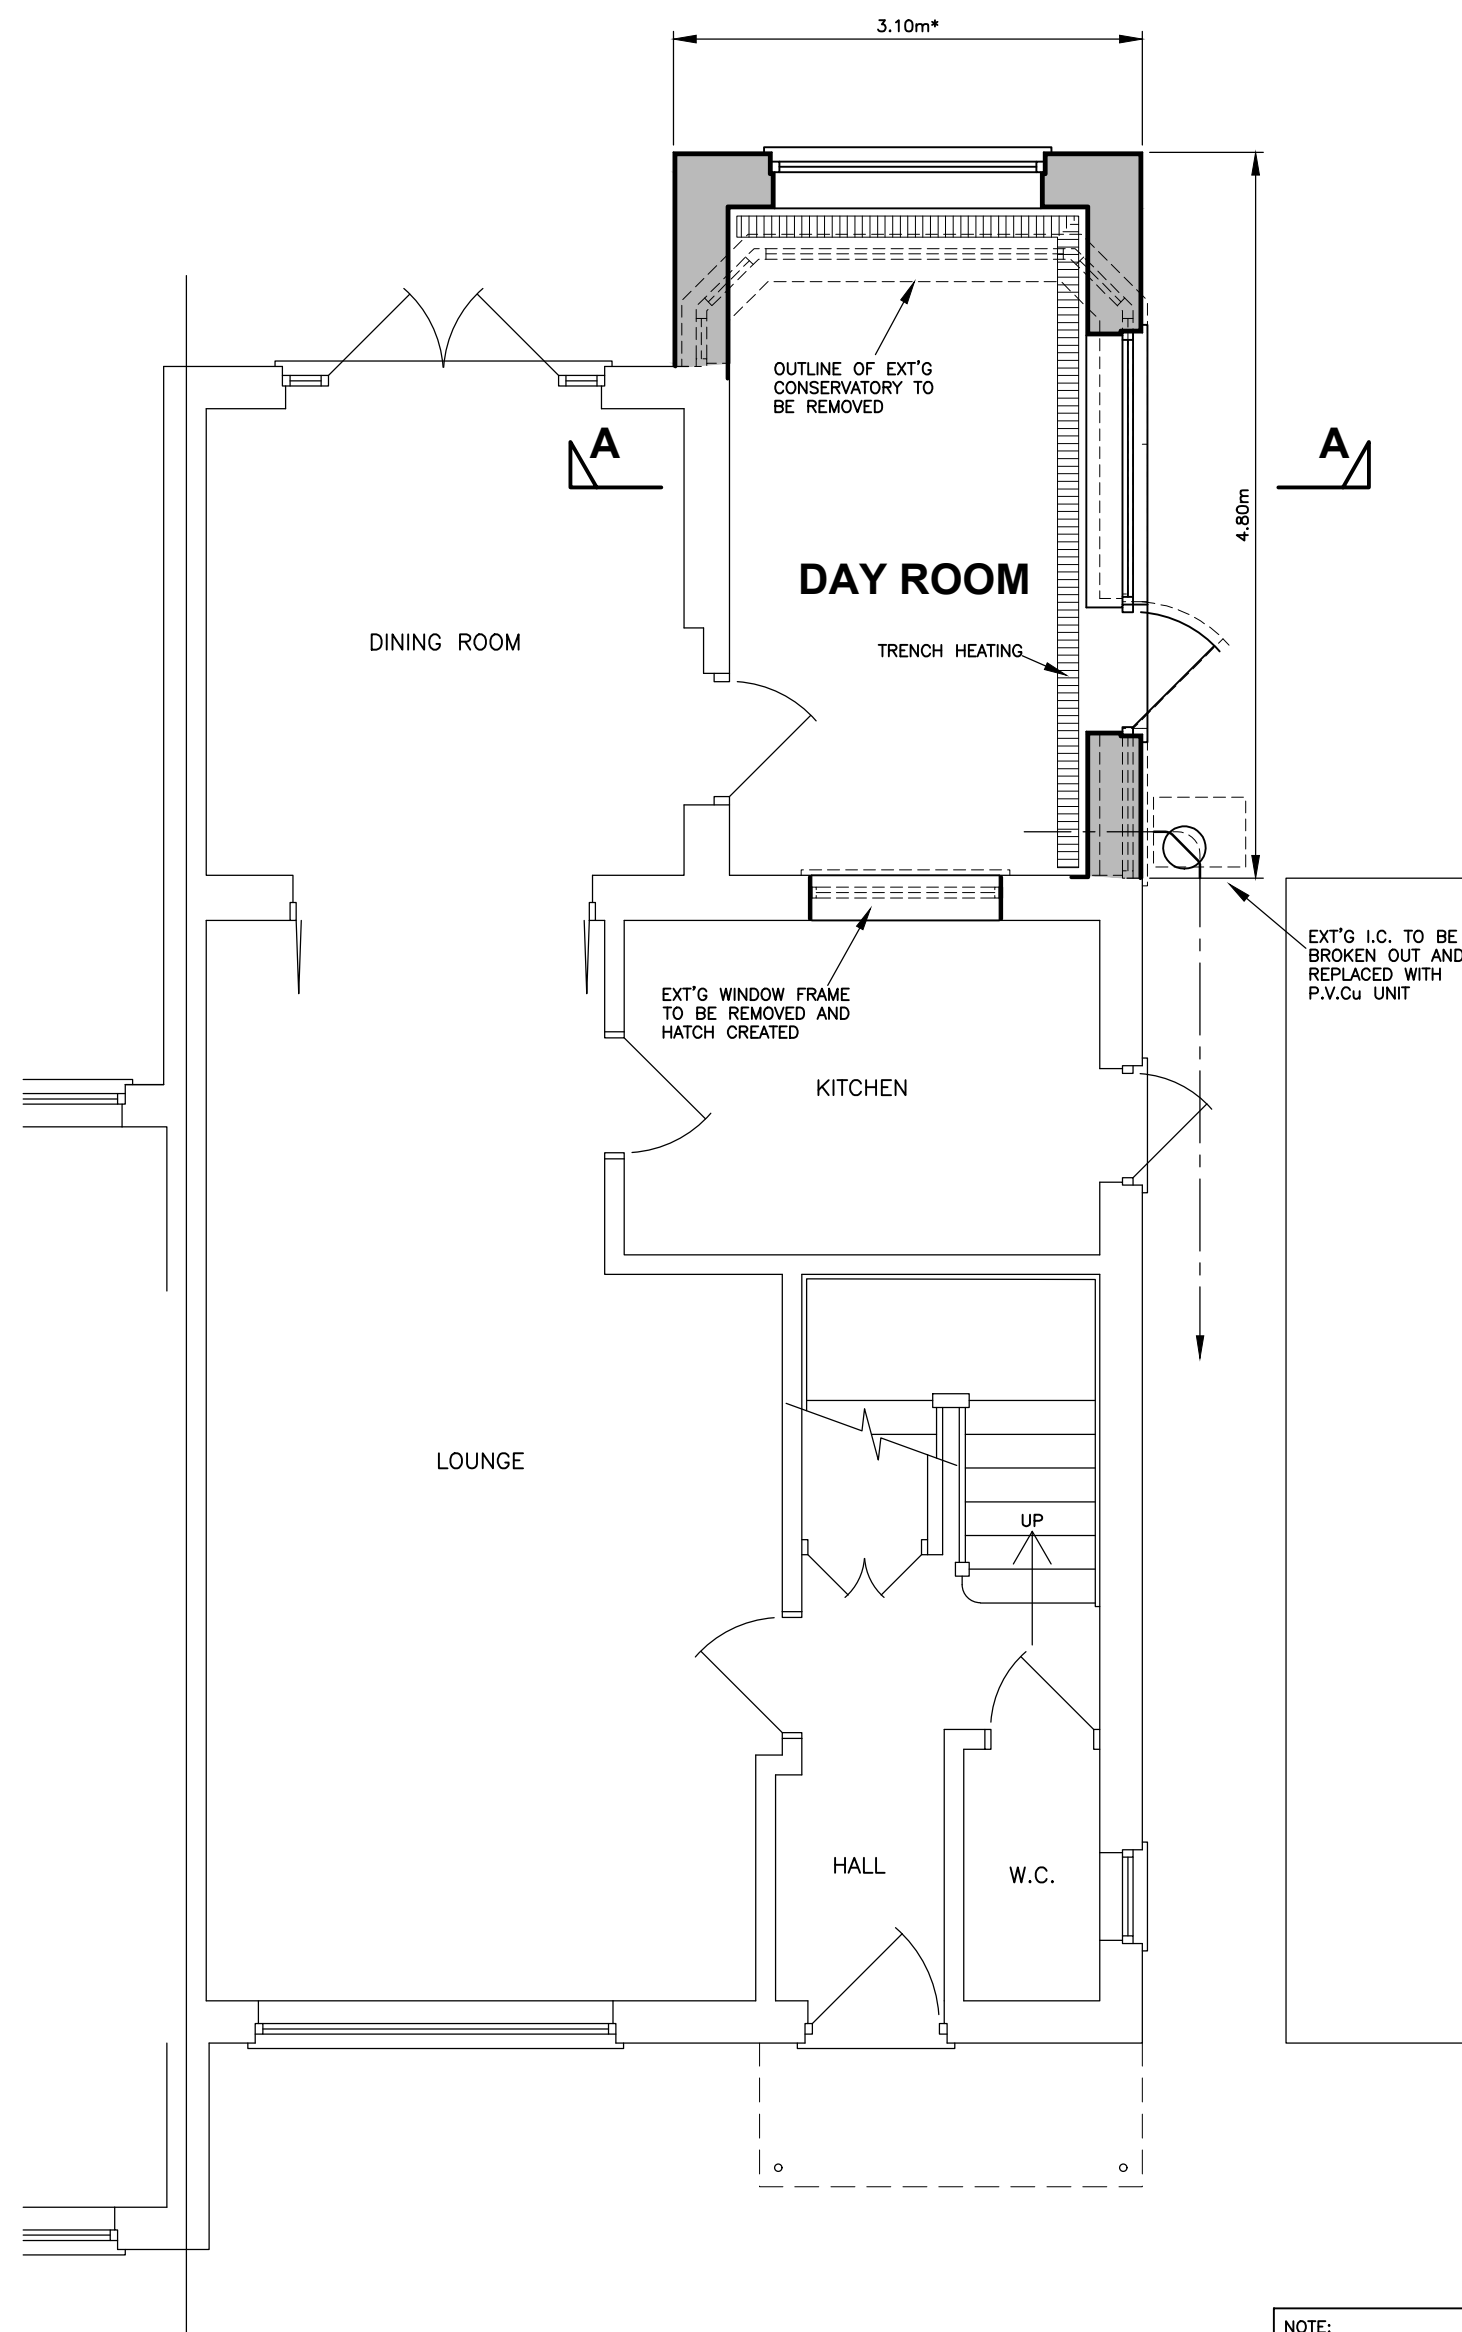


- GROUND FLOOR PLAN - 1:50 -
- PROPOSED -


NOTE:
DIMENSIONS MARKED **
SHALL BE ADJUSTED TO
SUIT SITE CONDITIONS

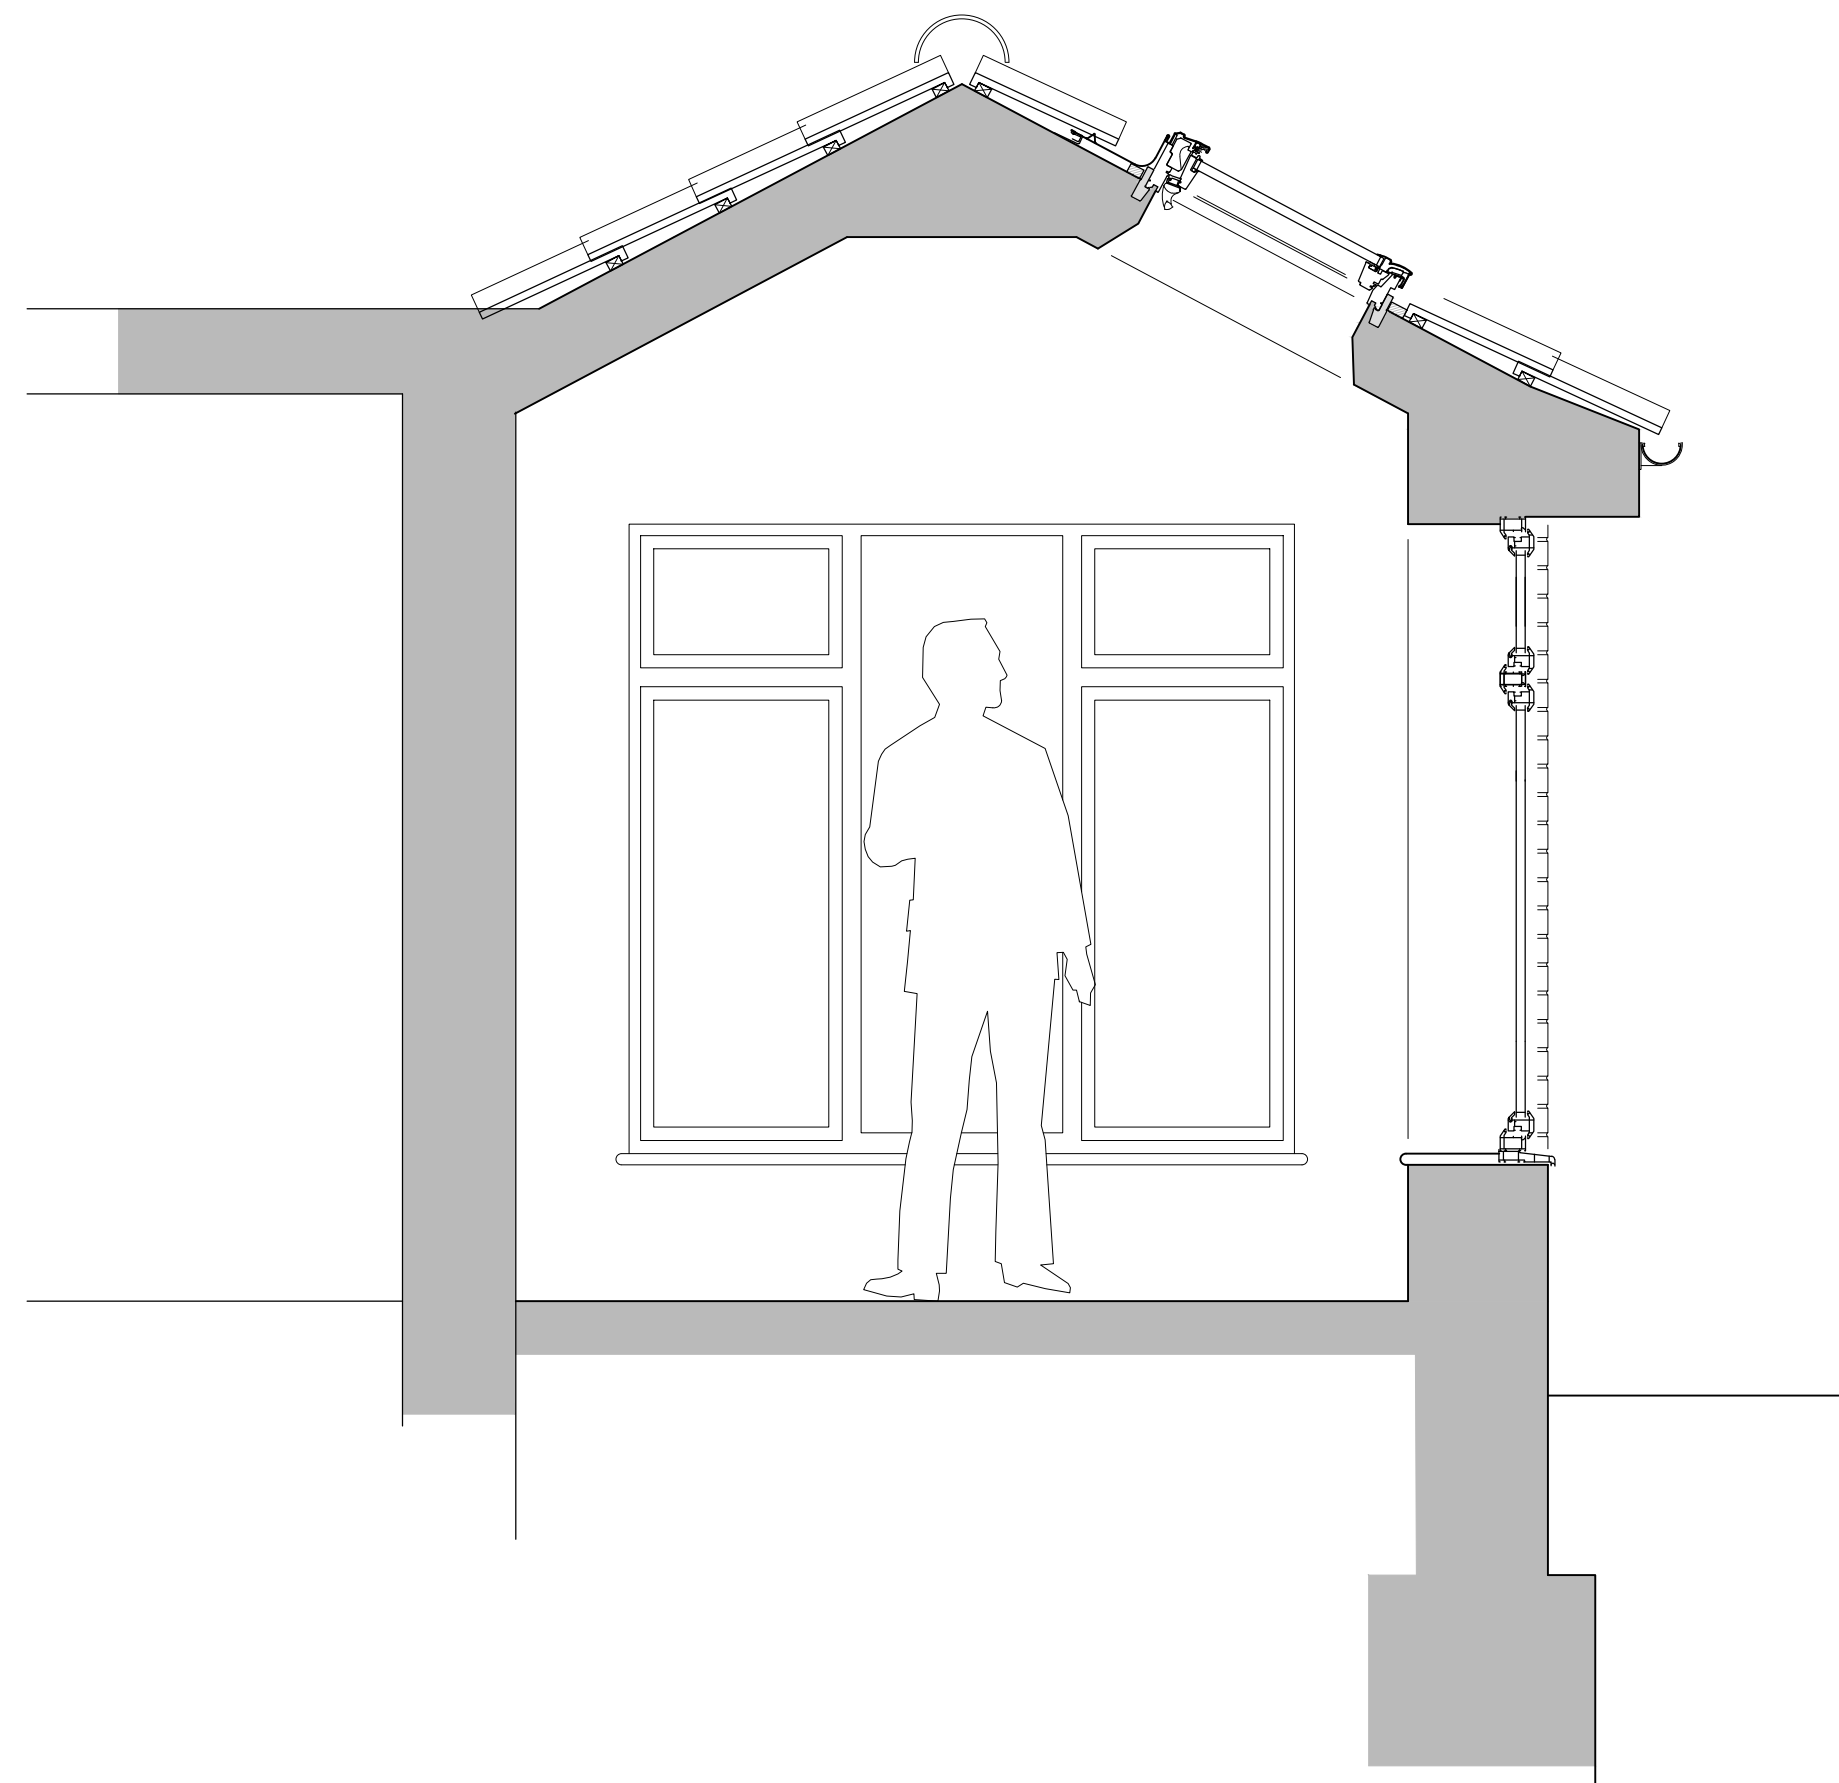


- TYPICAL SECTION ON AA - 1:20 -

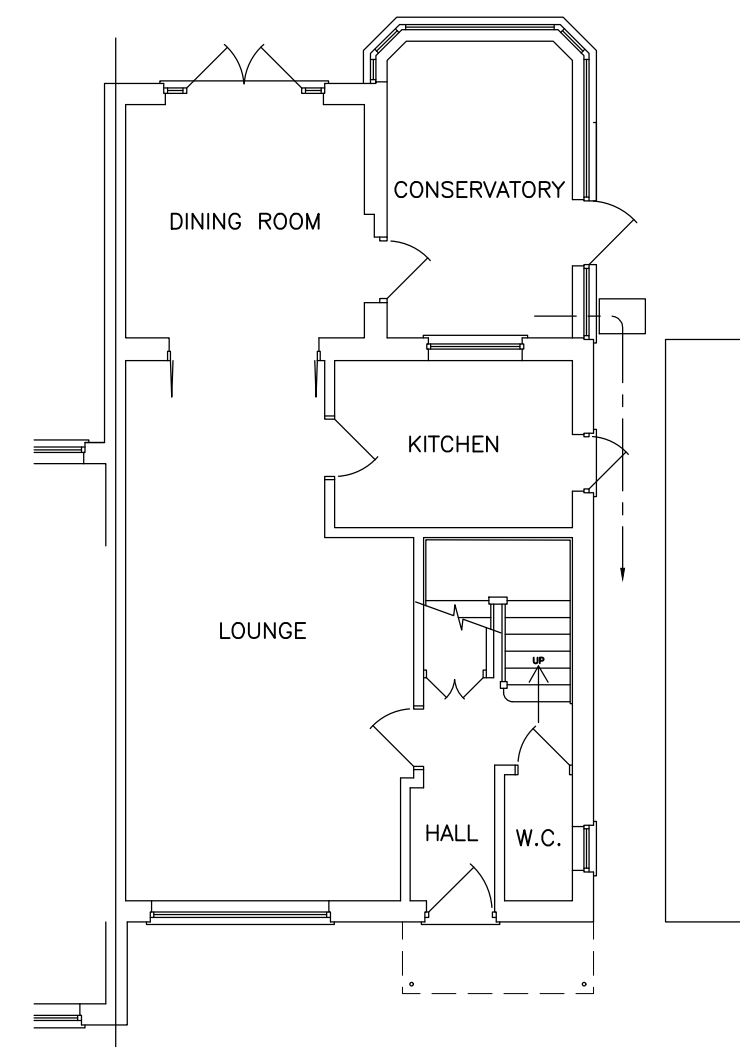

- GROUND FLOOR PLAN - 1:50 -
- EXISTING -

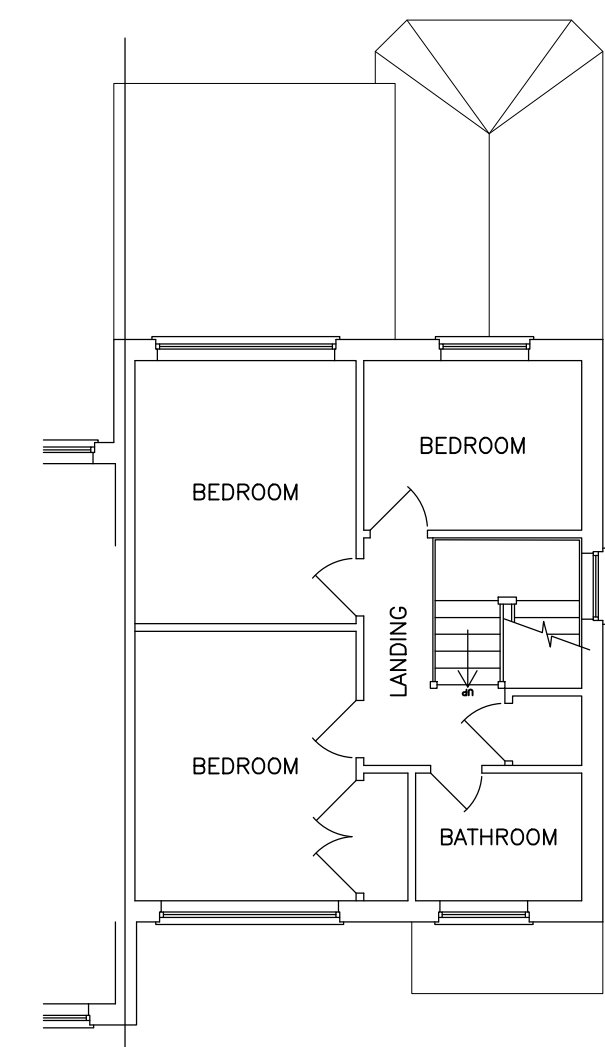

- FIRST FLOOR PLAN -

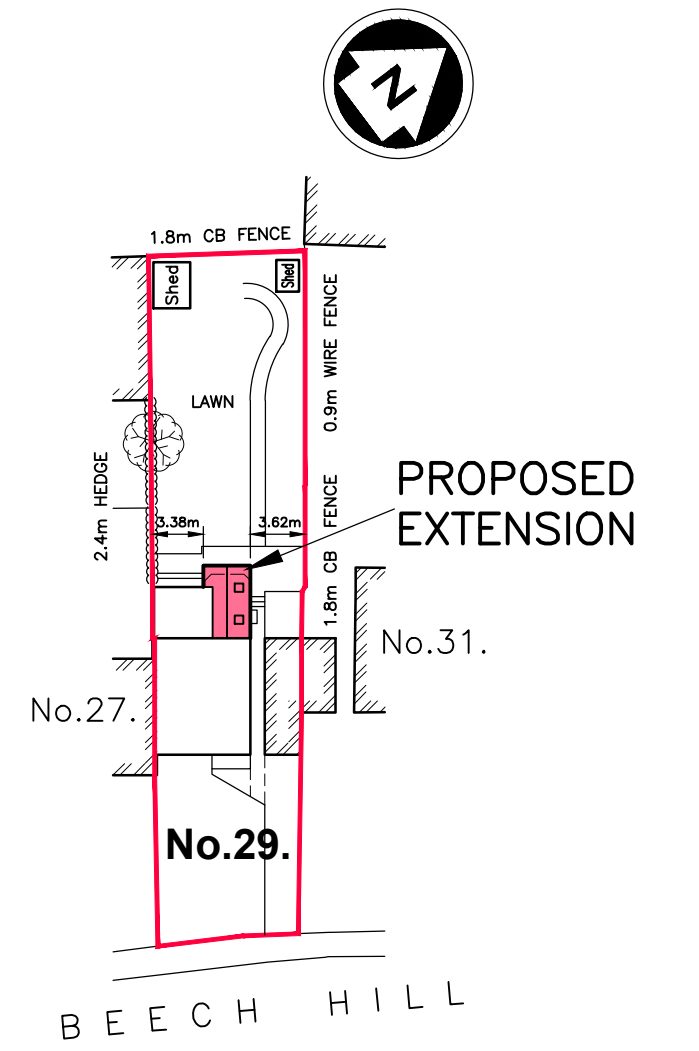

- SITE PLAN - 1:500 -

Revisions	
Rev B	09.08.25 MINOR ALTERATIONS AND ADDITIONS
Rev A	06.06.25 CLIENT'S COMMENTS INCORPORATED

Client
Mr & Mrs G Harris


Job Title
PROPOSED EXTENSION & ALTERATIONS

**29 BEECH HILL
HAYWARDS HEATH
WEST SUSSEX
RH16 3RY**

Drawing Title
GENERAL ARRANGEMENT

T. J. Evans
Building Drawings
& Technical Service

Holly's Choice
Spithurst Road
Barcombe
East Sussex BN8 5EF
Telephone (01273) 400835
E-mail: Tim@TJEvansLtd.co.uk

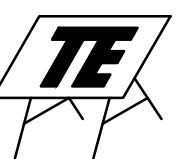

Date
April 2025

Paper
Size
A1

Drawing
Number
5 2 5 / 0 1 0 / 0 1

B