




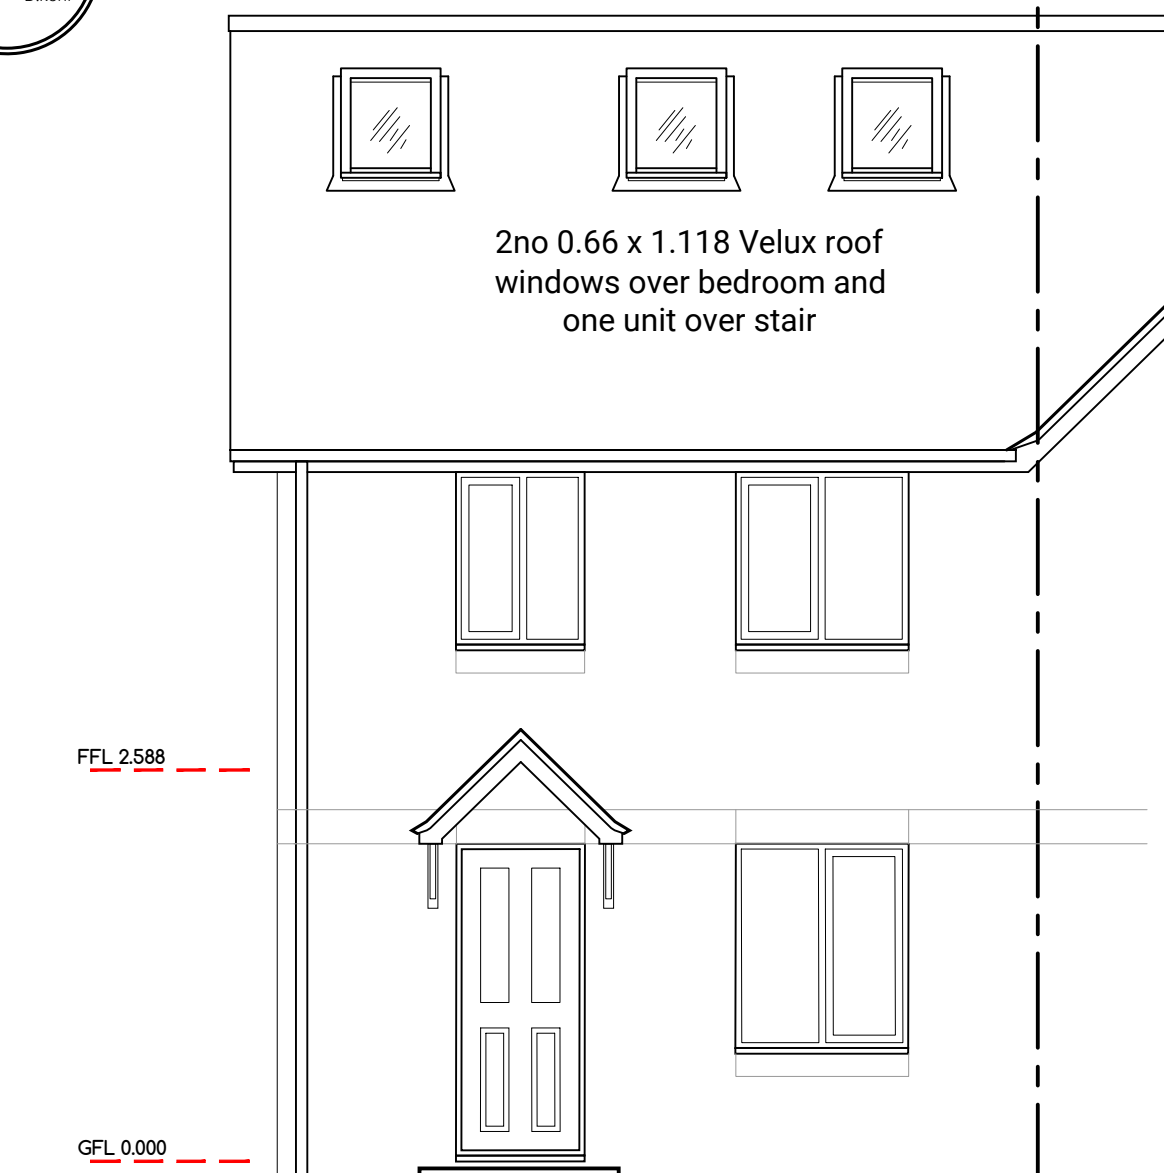


Front-south elevation 1:50

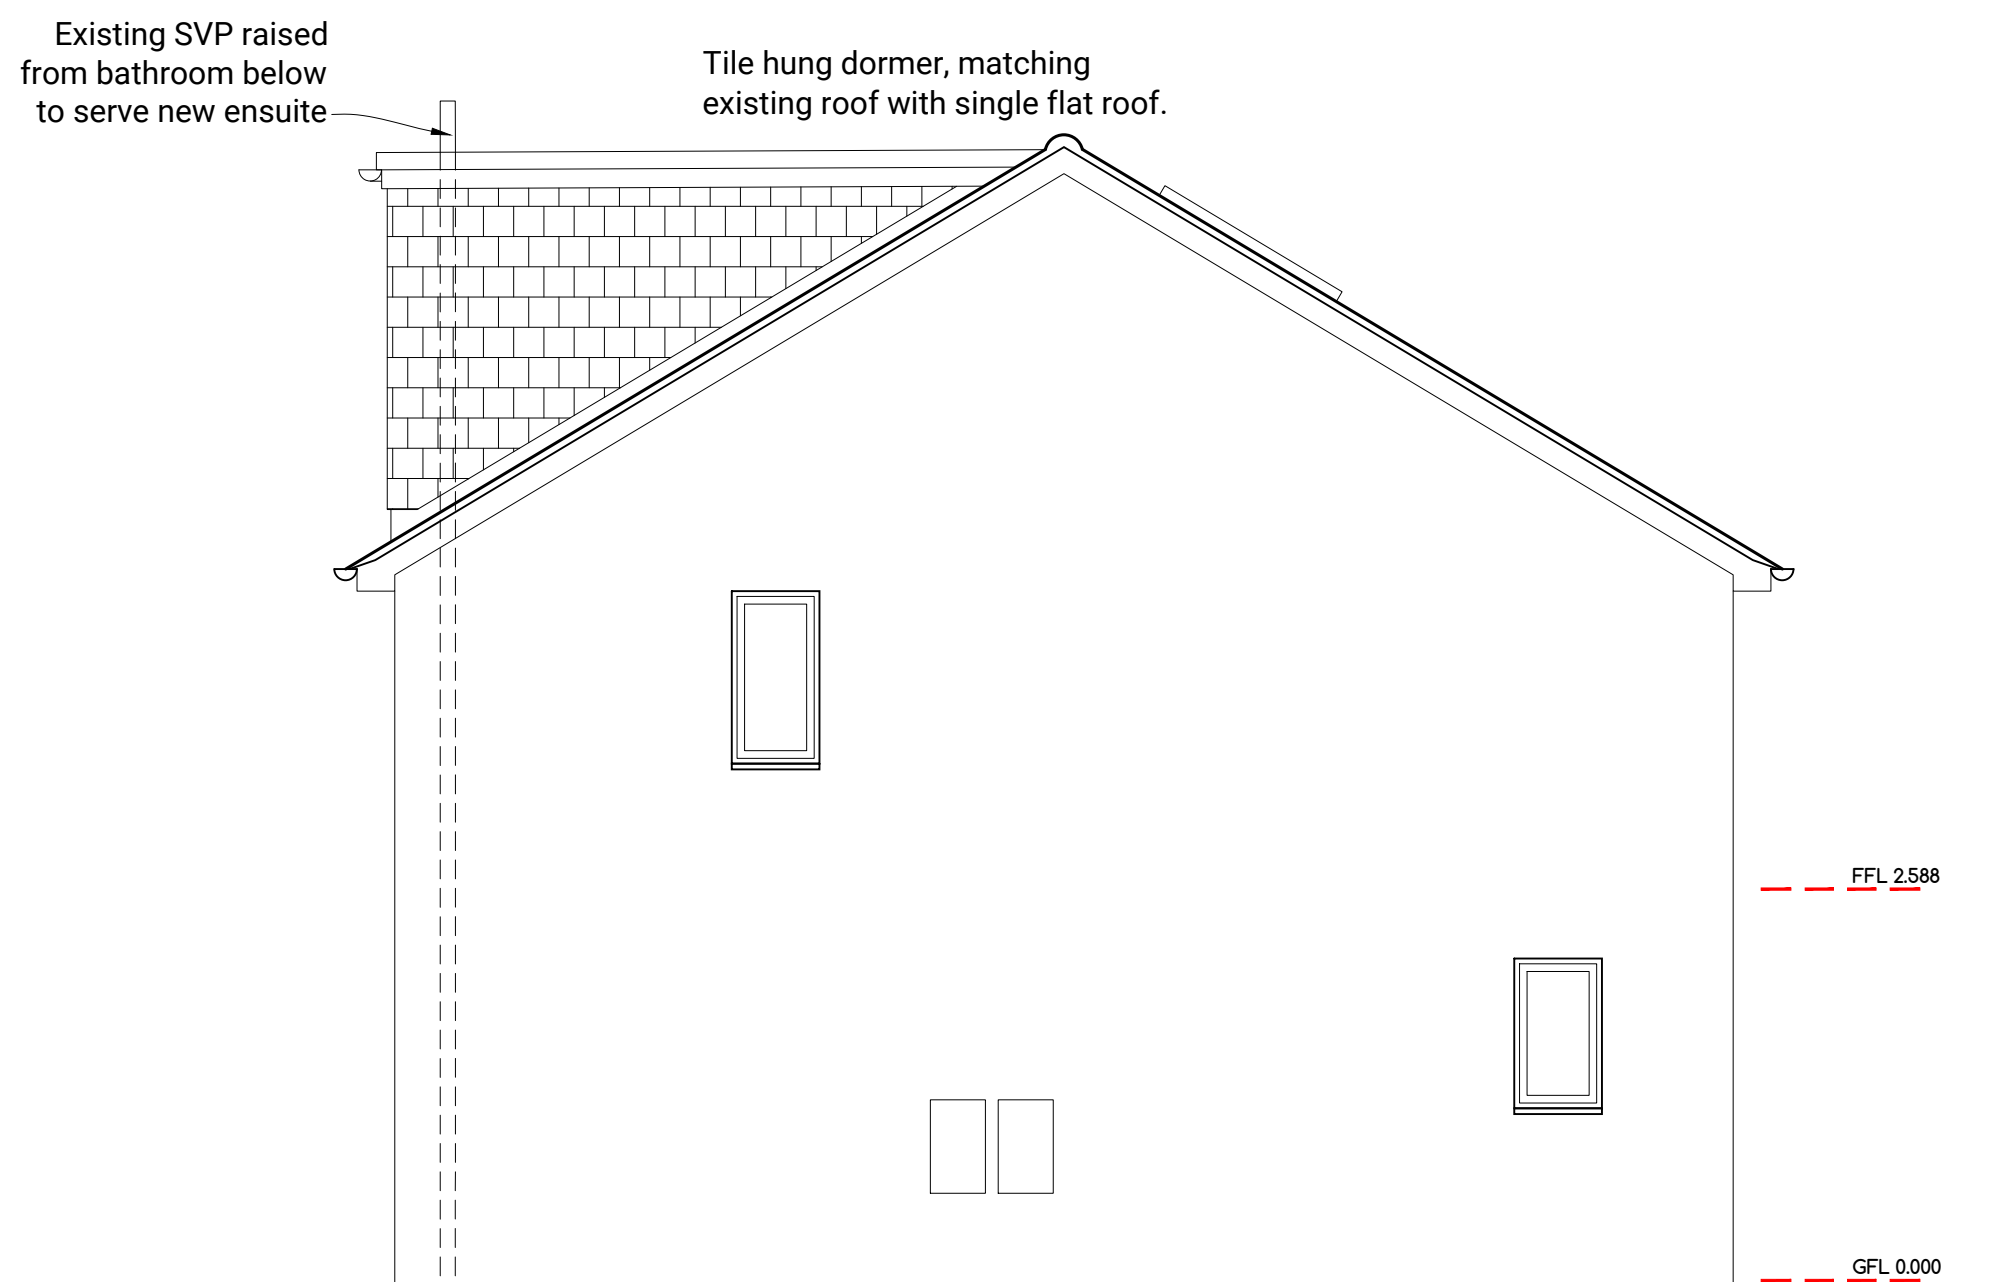

Side-east elevation 1:50


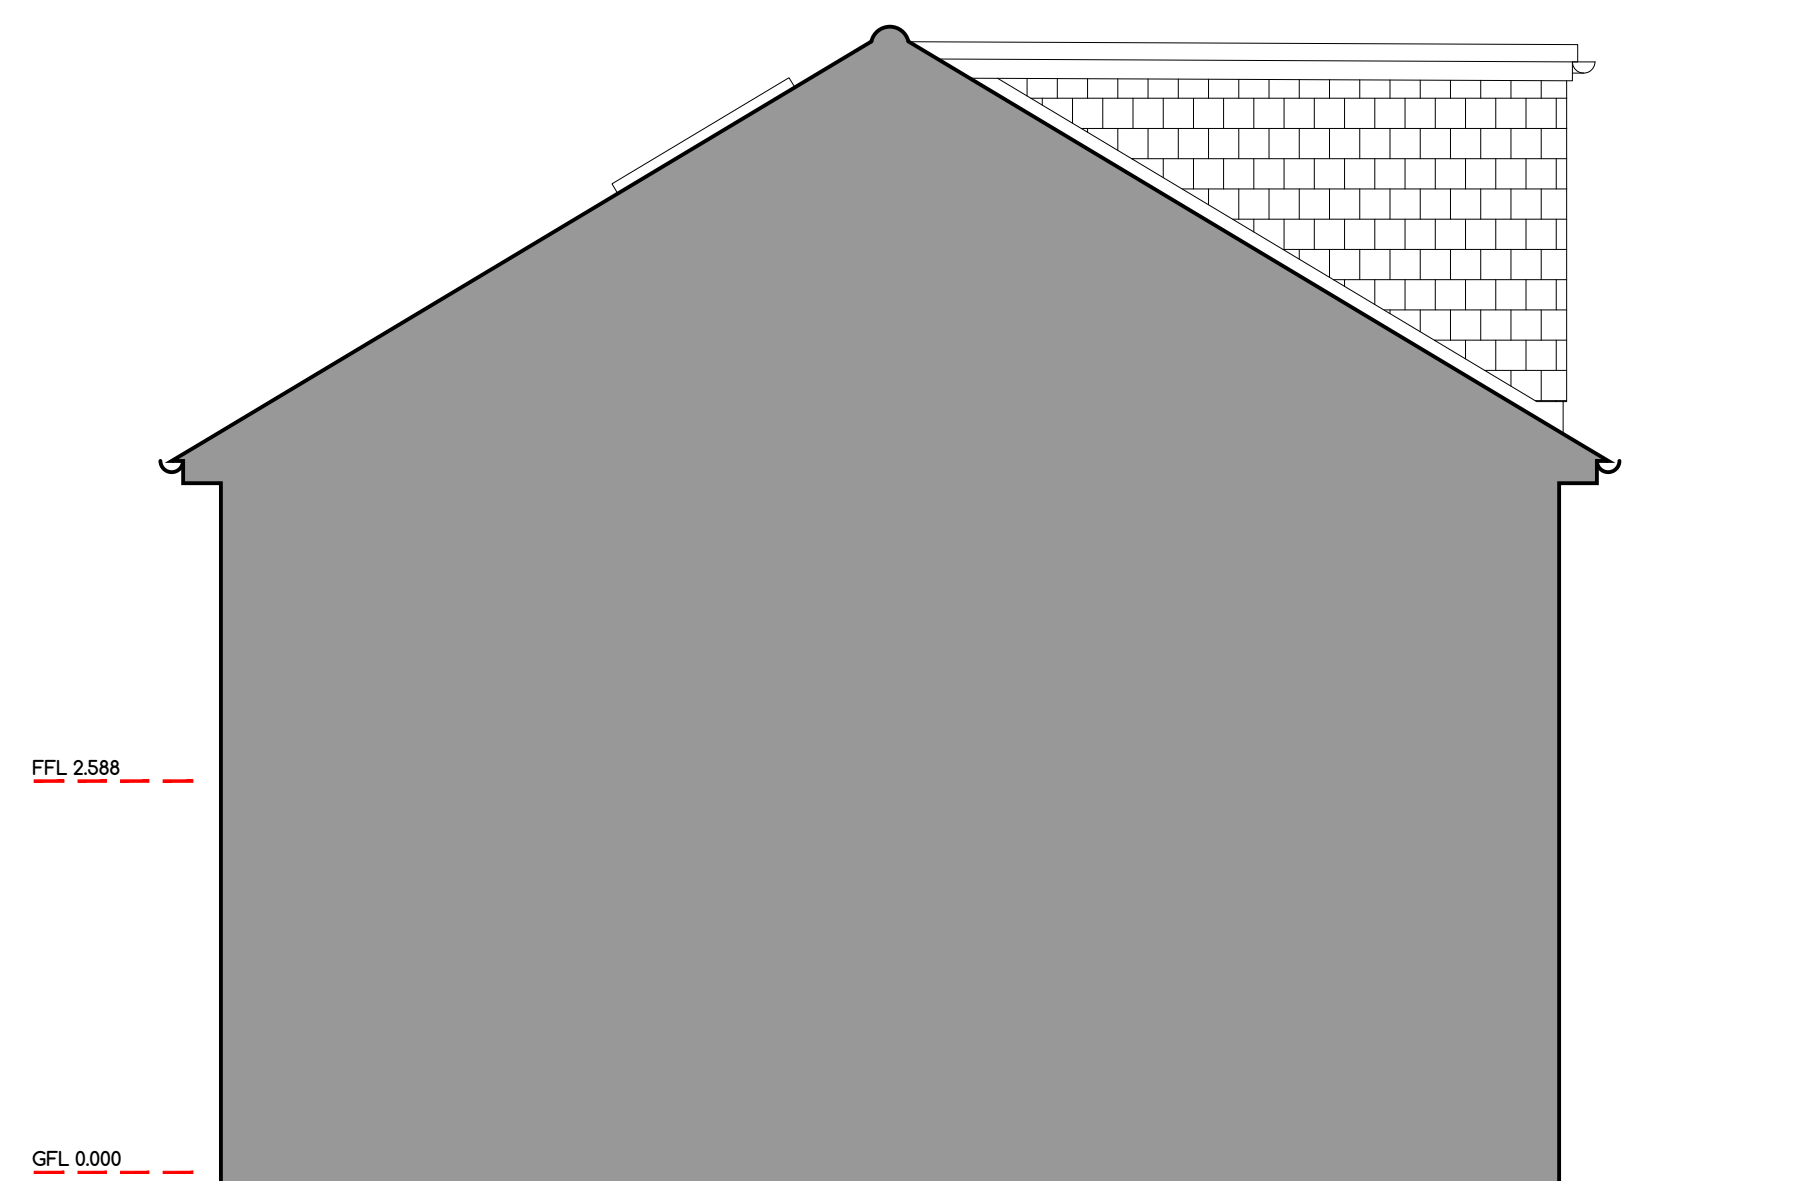


Side-west elevation 1:50

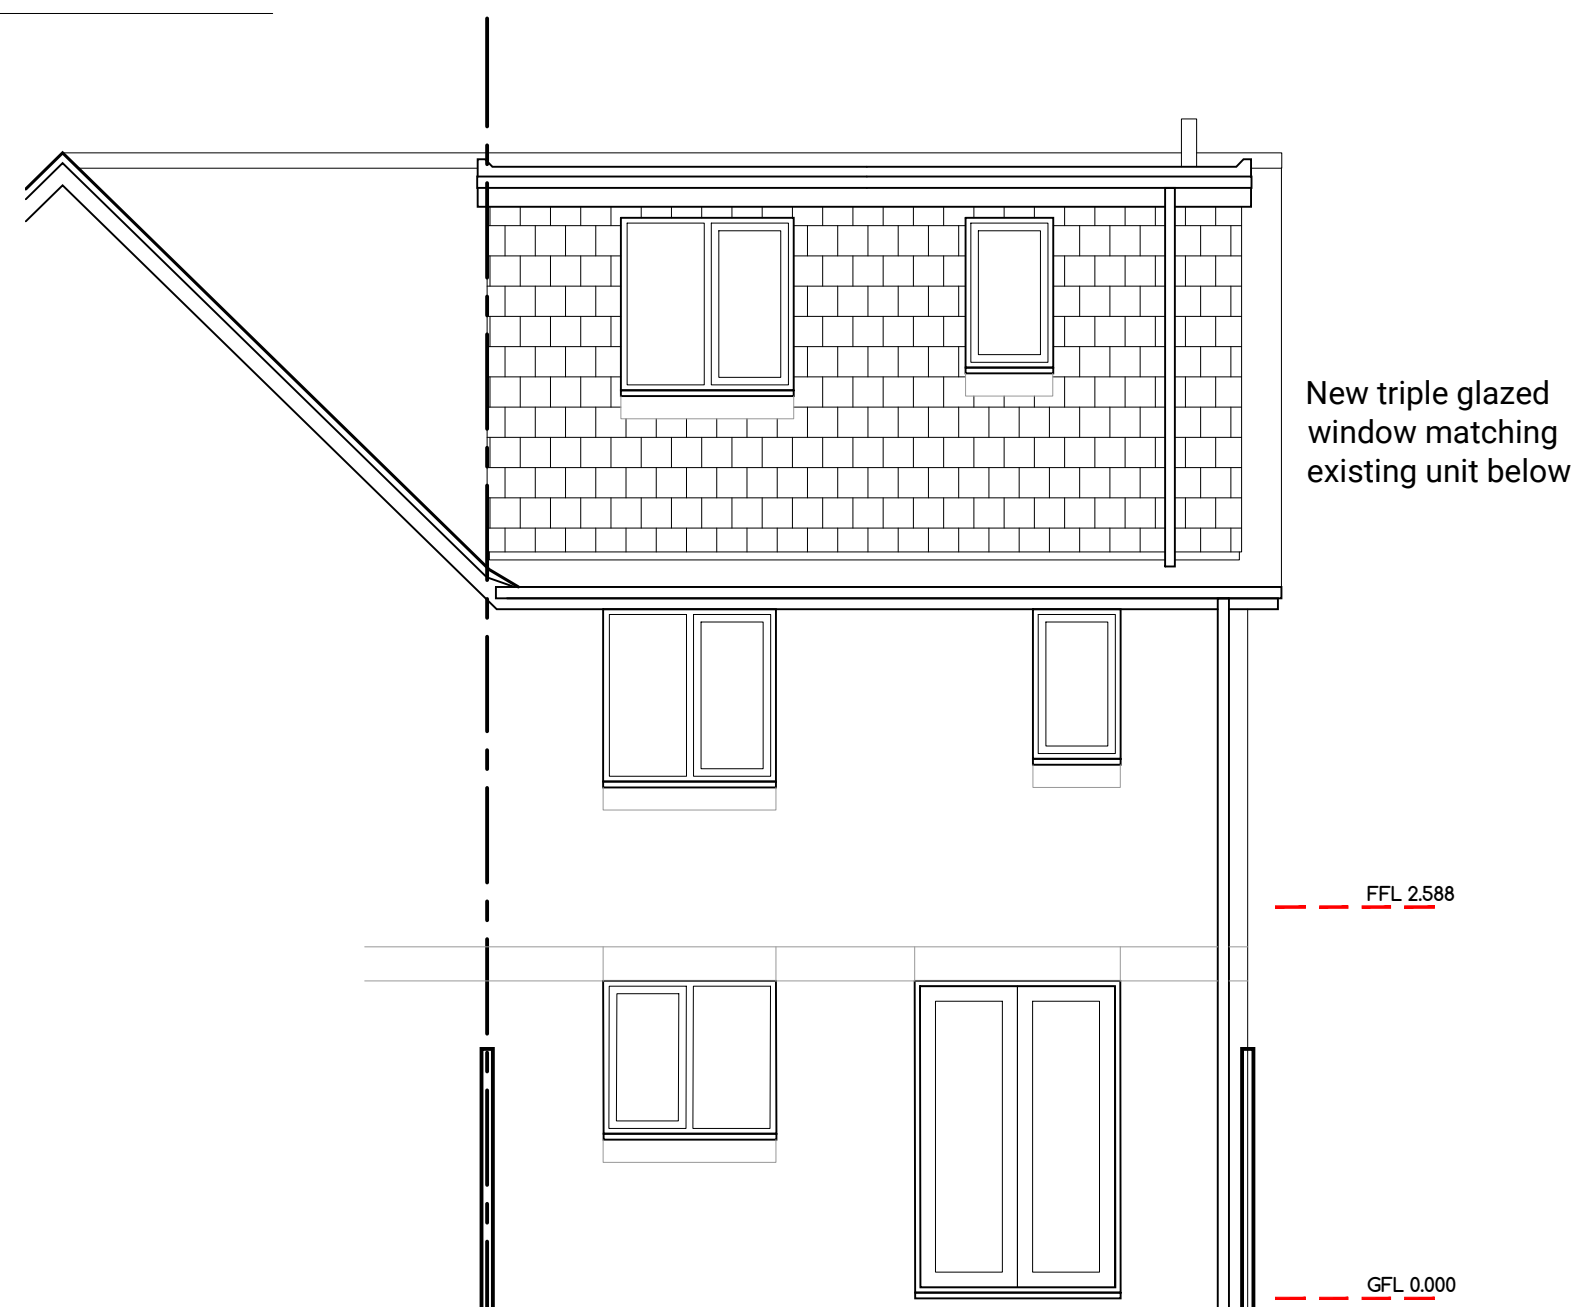


Rear-north elevation 1:50


Potential ceiling detail in front bedrooms

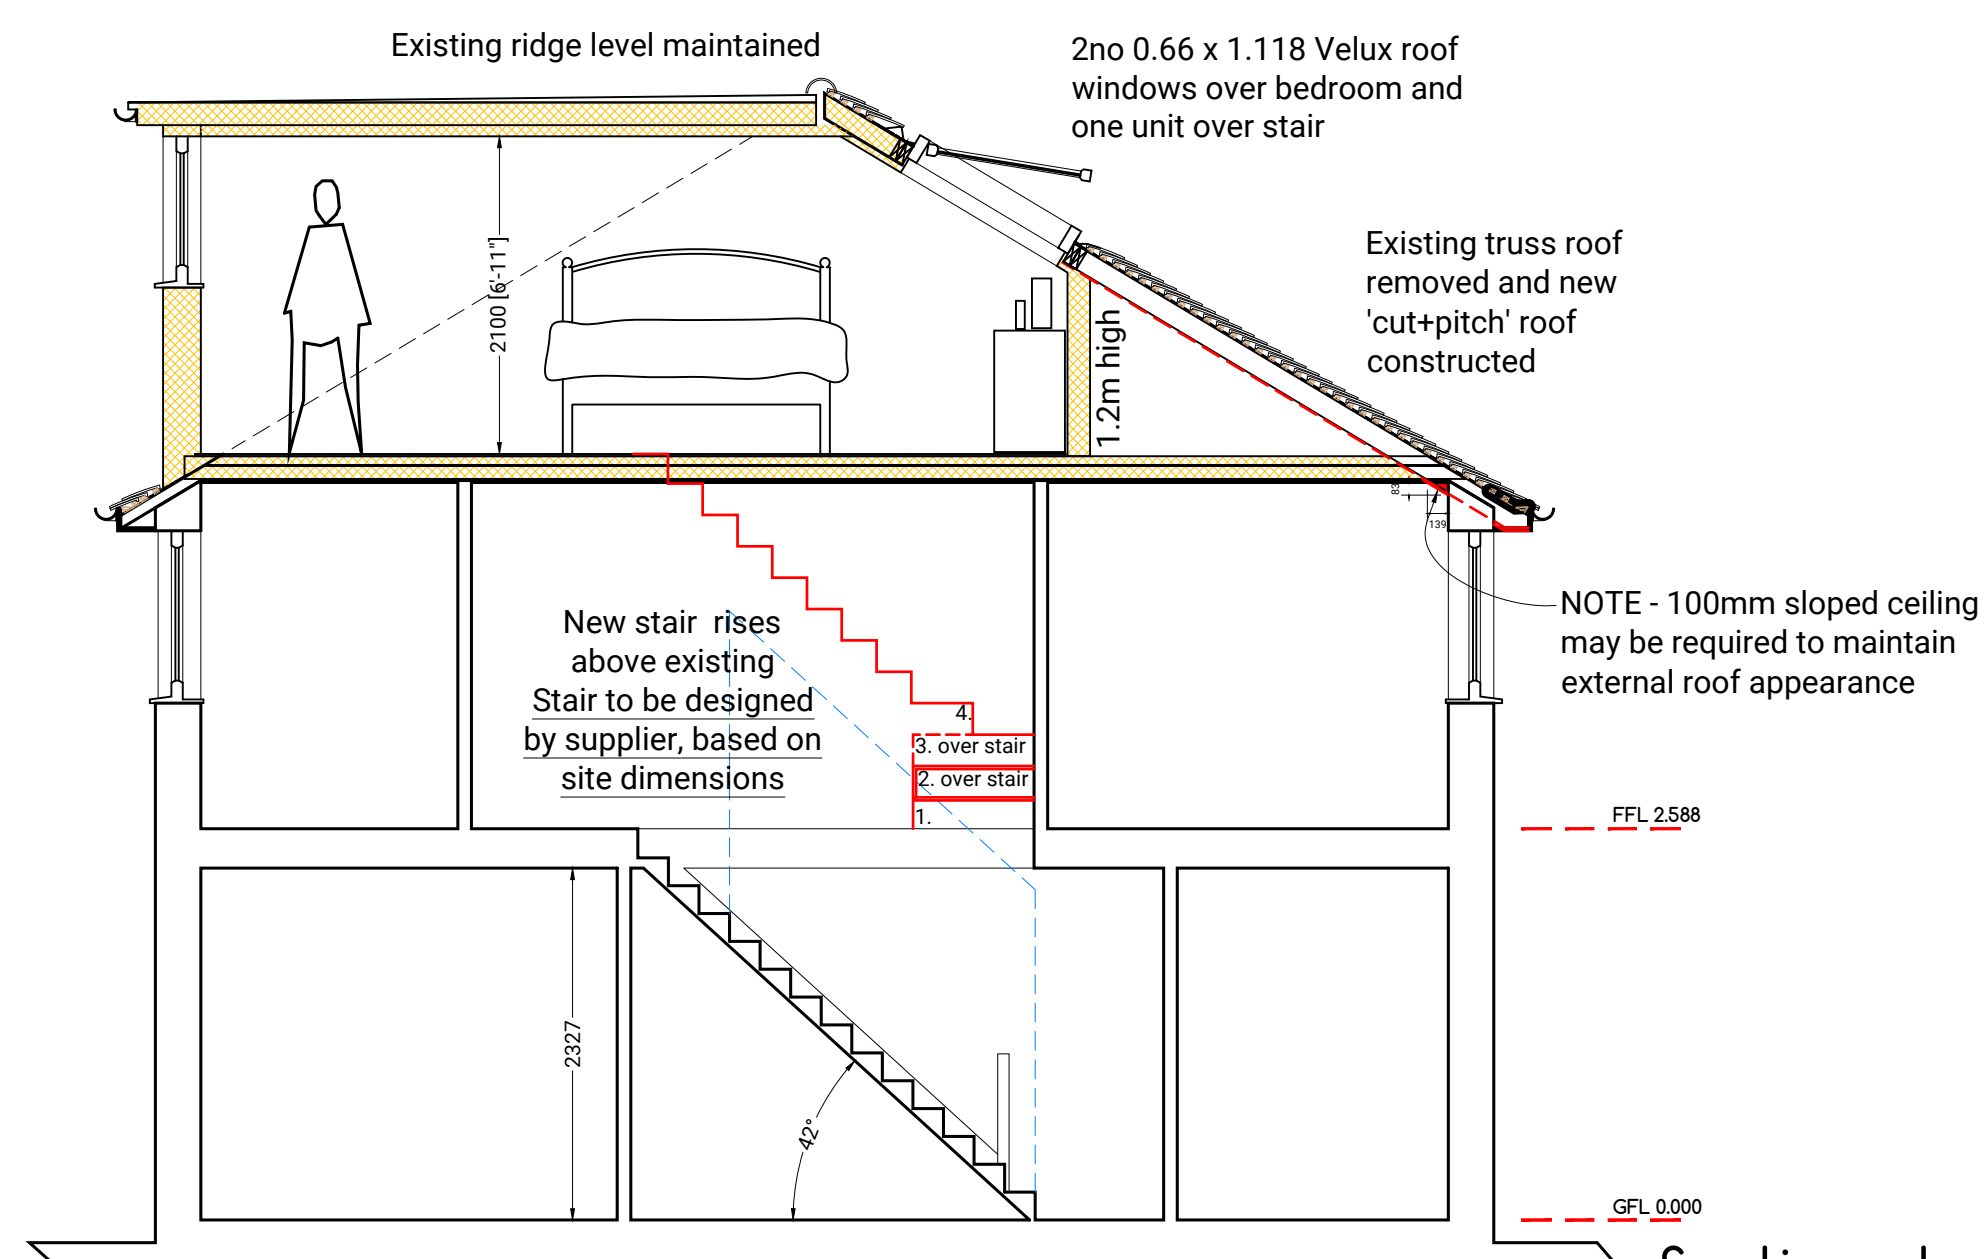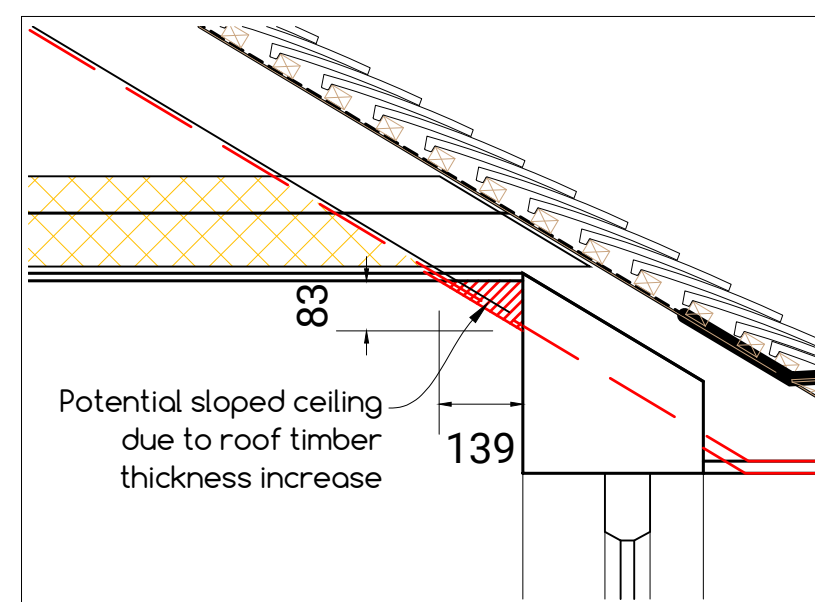


Section at stairs 1:50

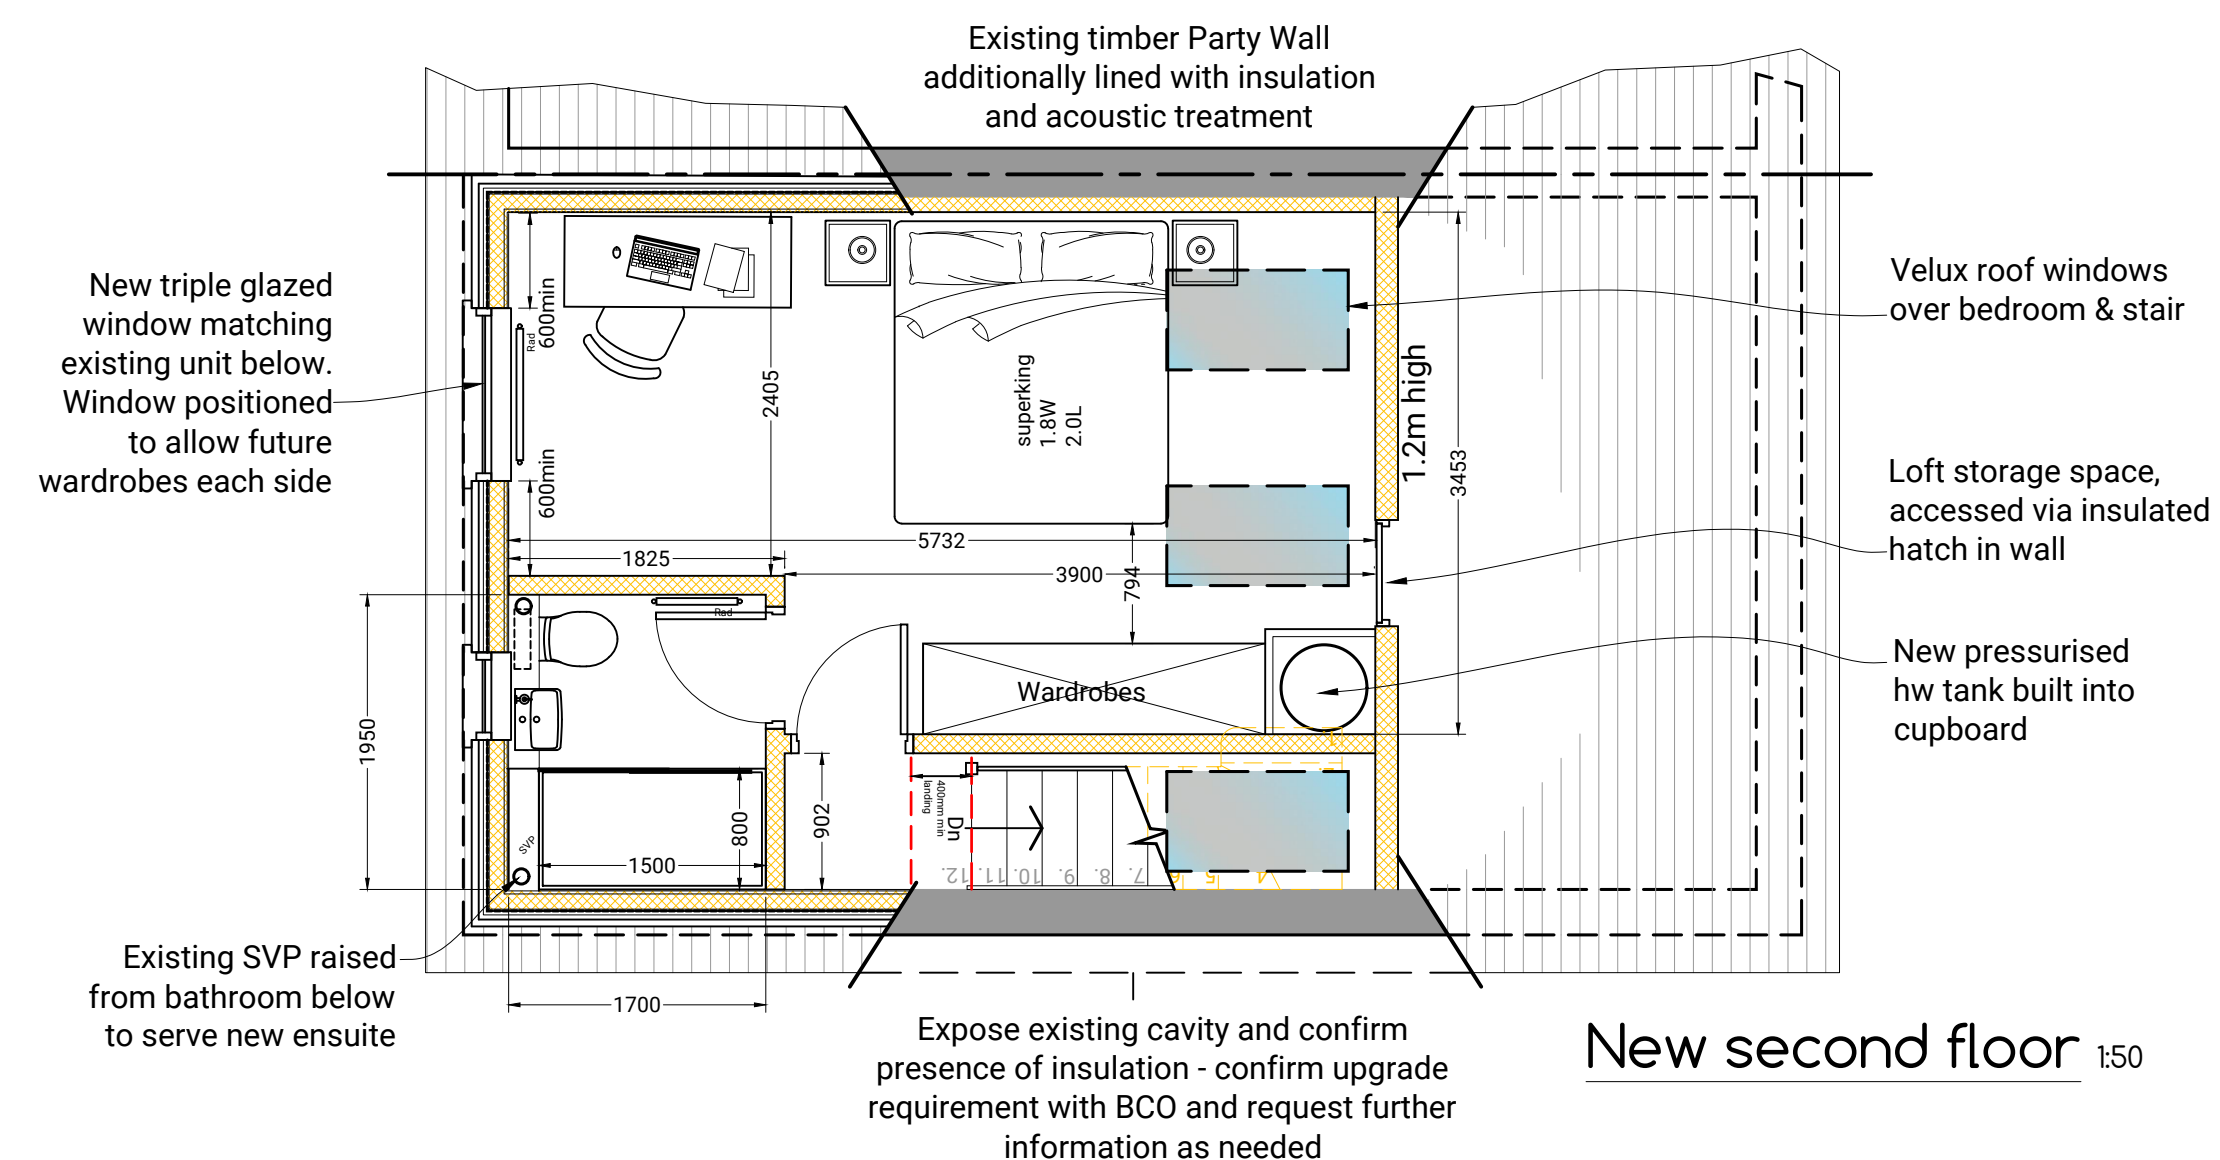

New second floor 1:50

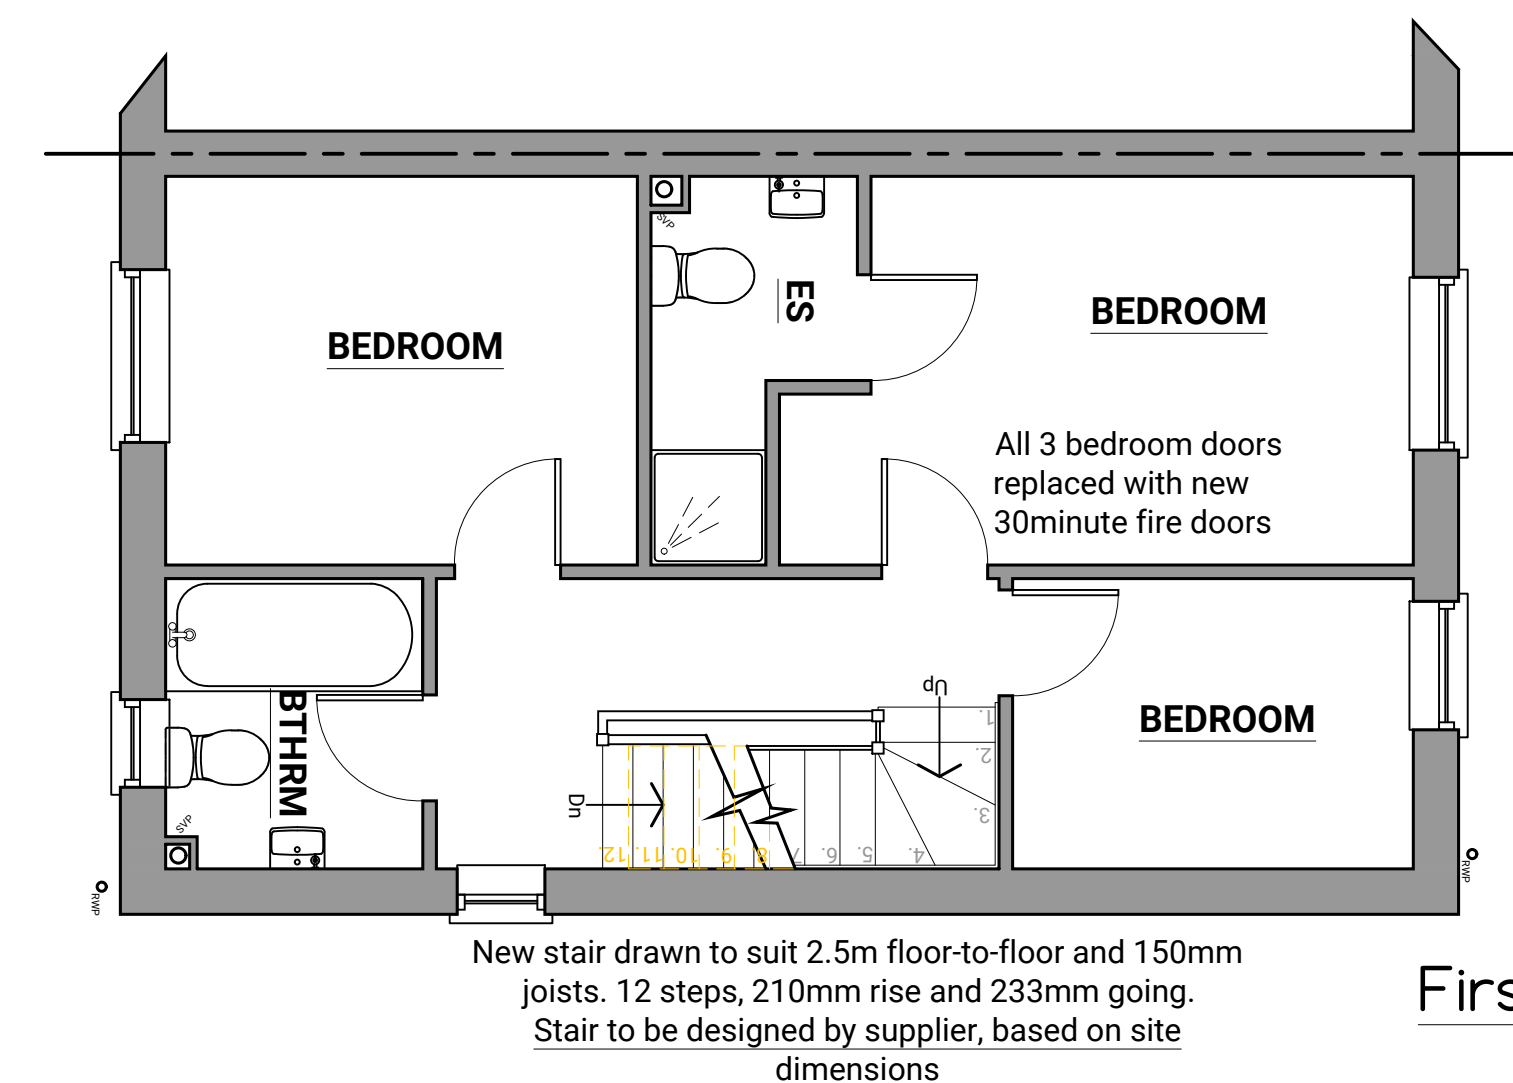

First floor 1:50

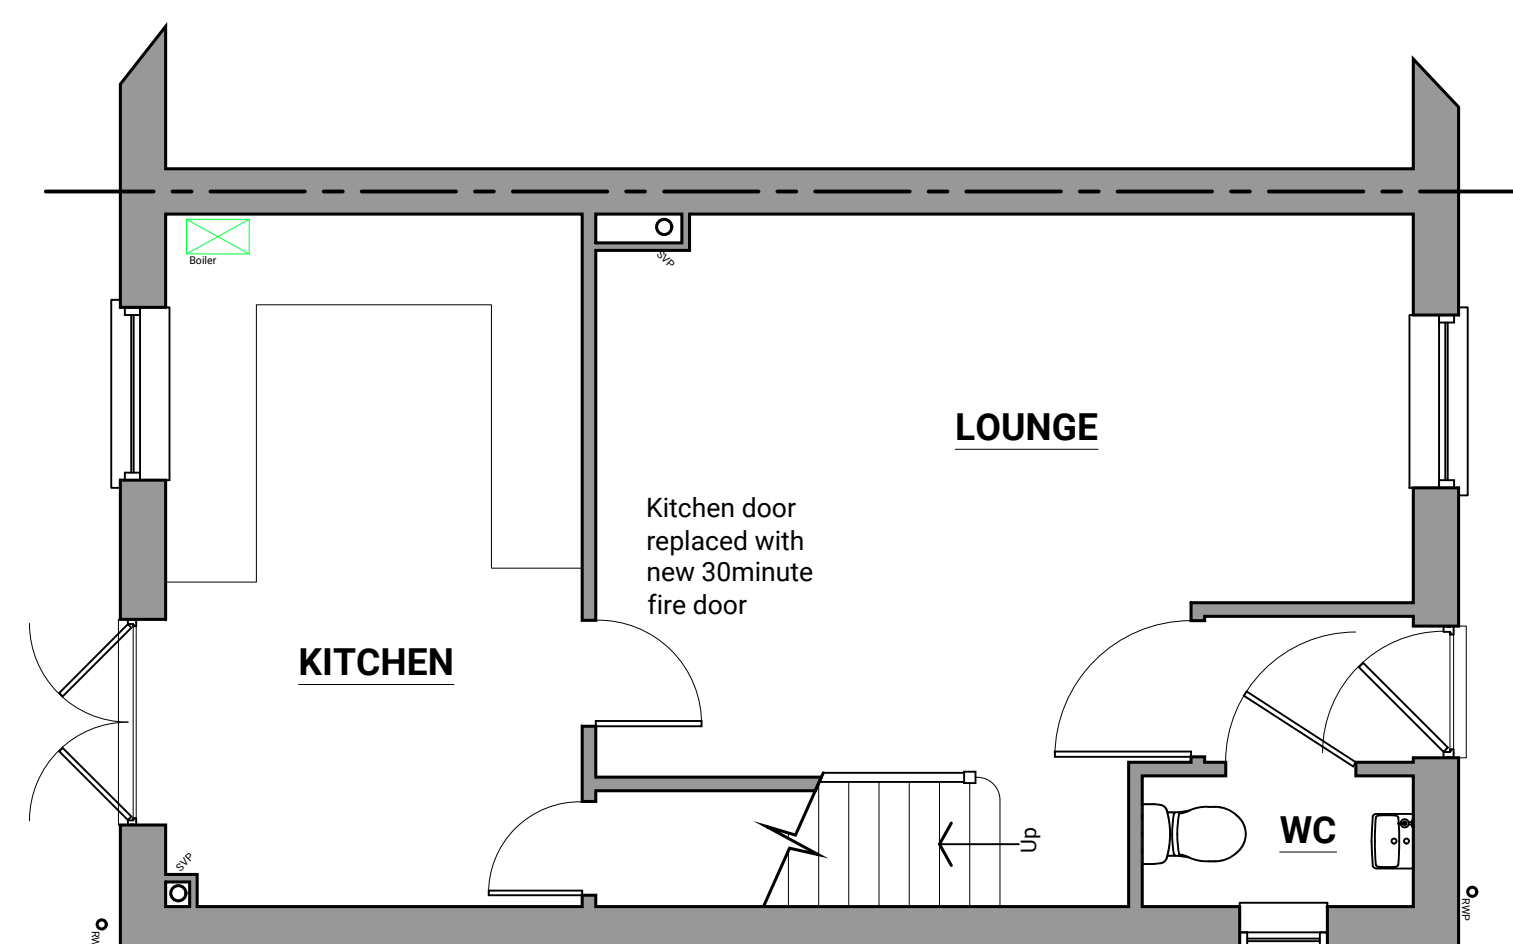

Ground floor 1:50