


Planning Drawings

- 1. All Dimensions In Millimetres Unless Otherwise Stated
- 2. New Roof Tiles to match existing in type ,colour & face
- 3. New facing brickwork to match existing
- 4. The requirements of the party wall act should be observed
- 5.No part of the existing extension ,including Foundations and gutters, should encroach the property boundary


Existing Layout

Scale 1 : 100 2000mm

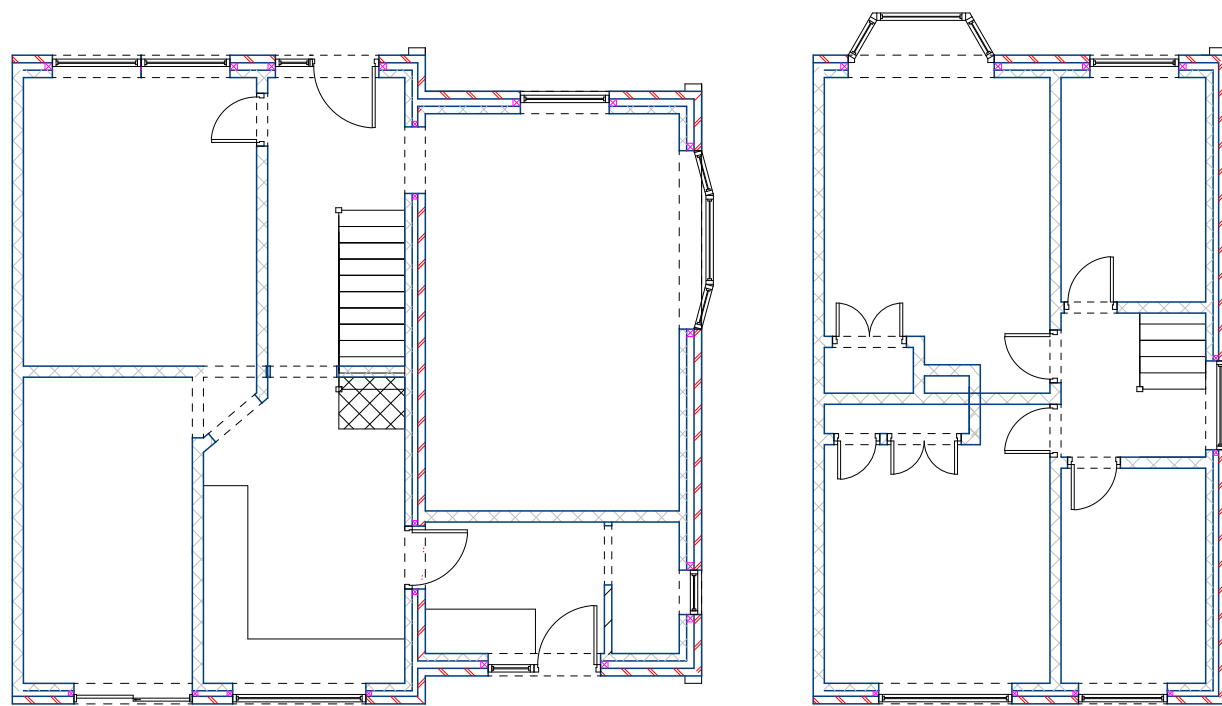


Proposed Layout

Scale 1 : 100 2000mm

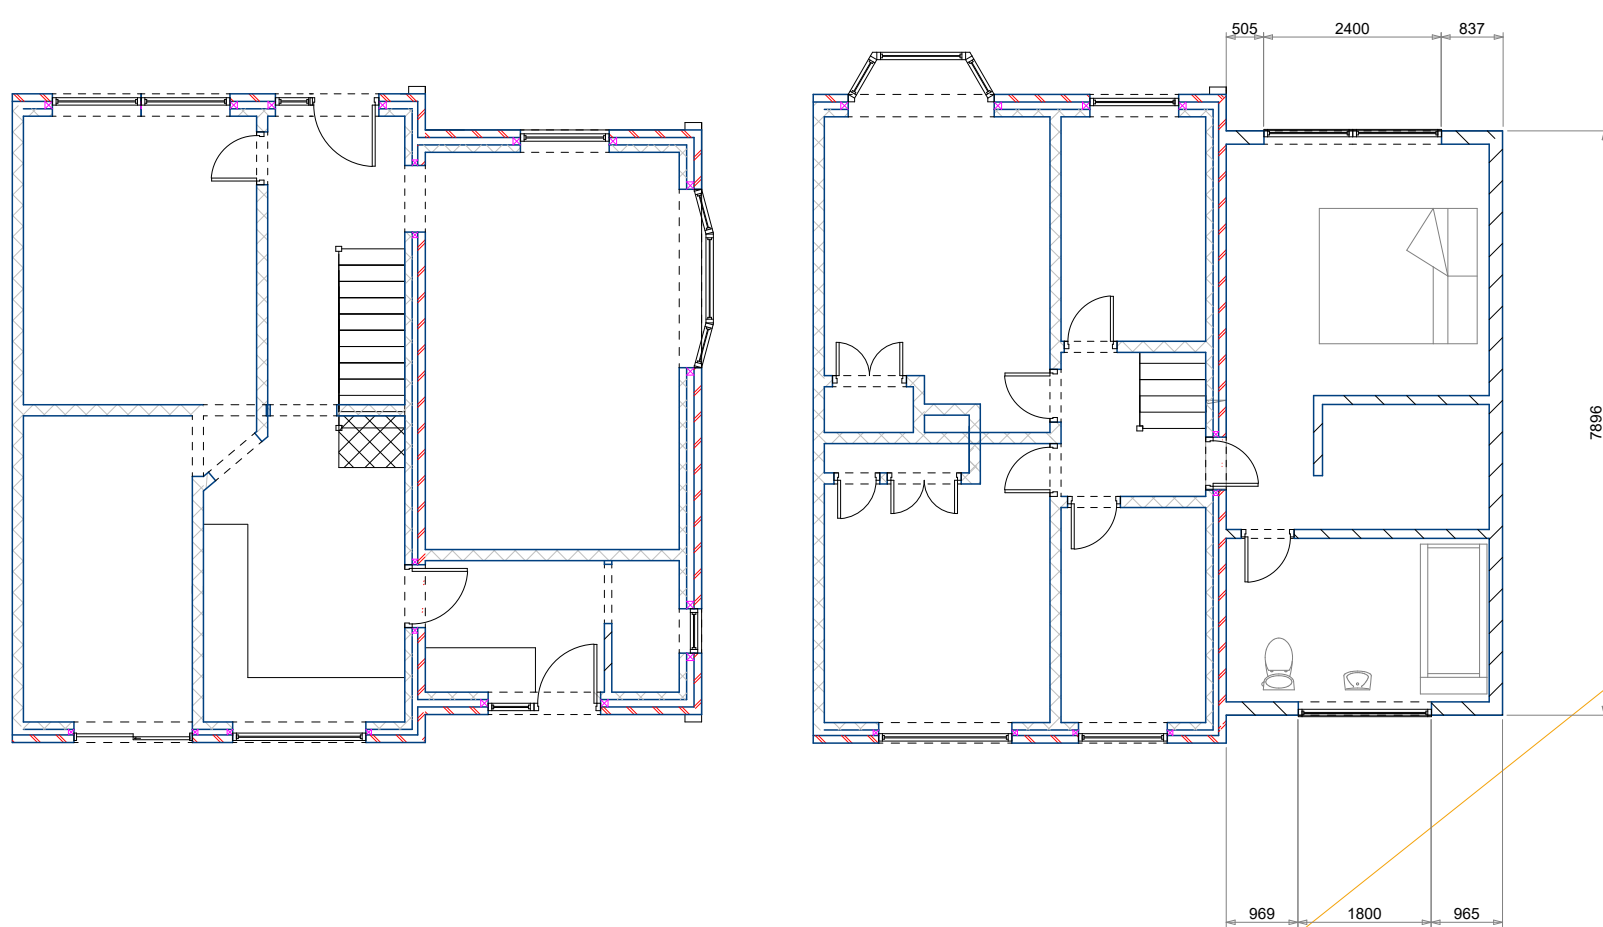


Material Schedule


All Materials to match

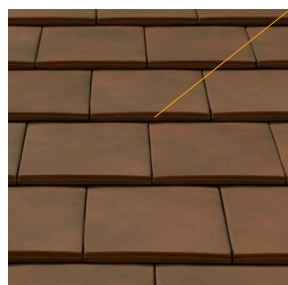

Tile Match

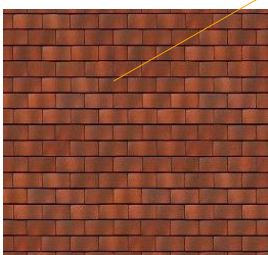

Tile Hung


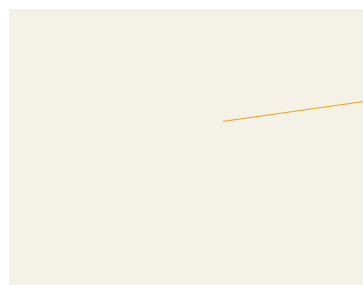


White windows , doors and roofline

Elevations Existing



Scale 1 : 100 2000mm

Route - Planning 2 story extension -Material ammendment

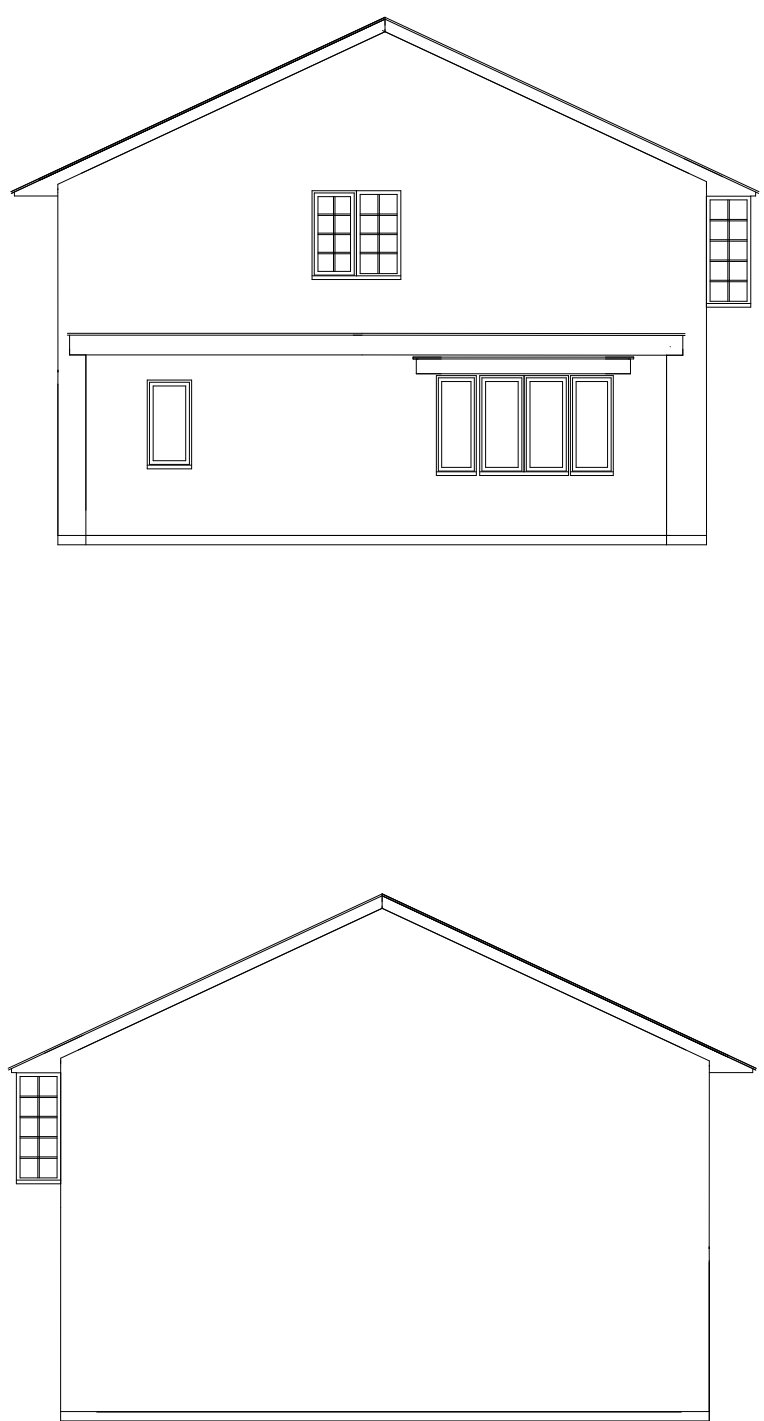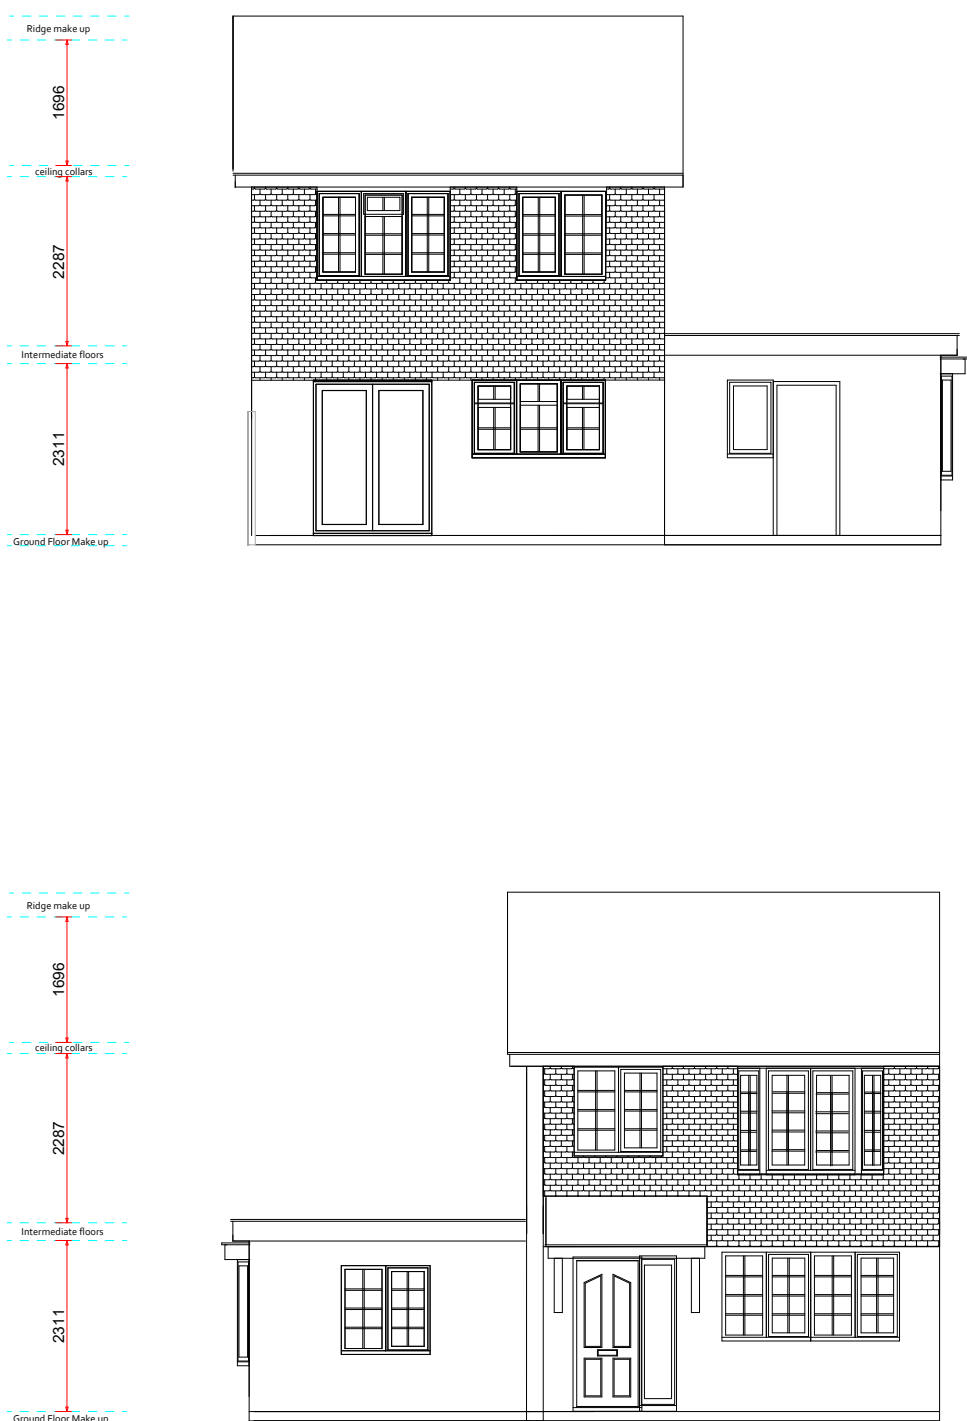

Elevations Proposed

Scale 1 : 100 2000mm

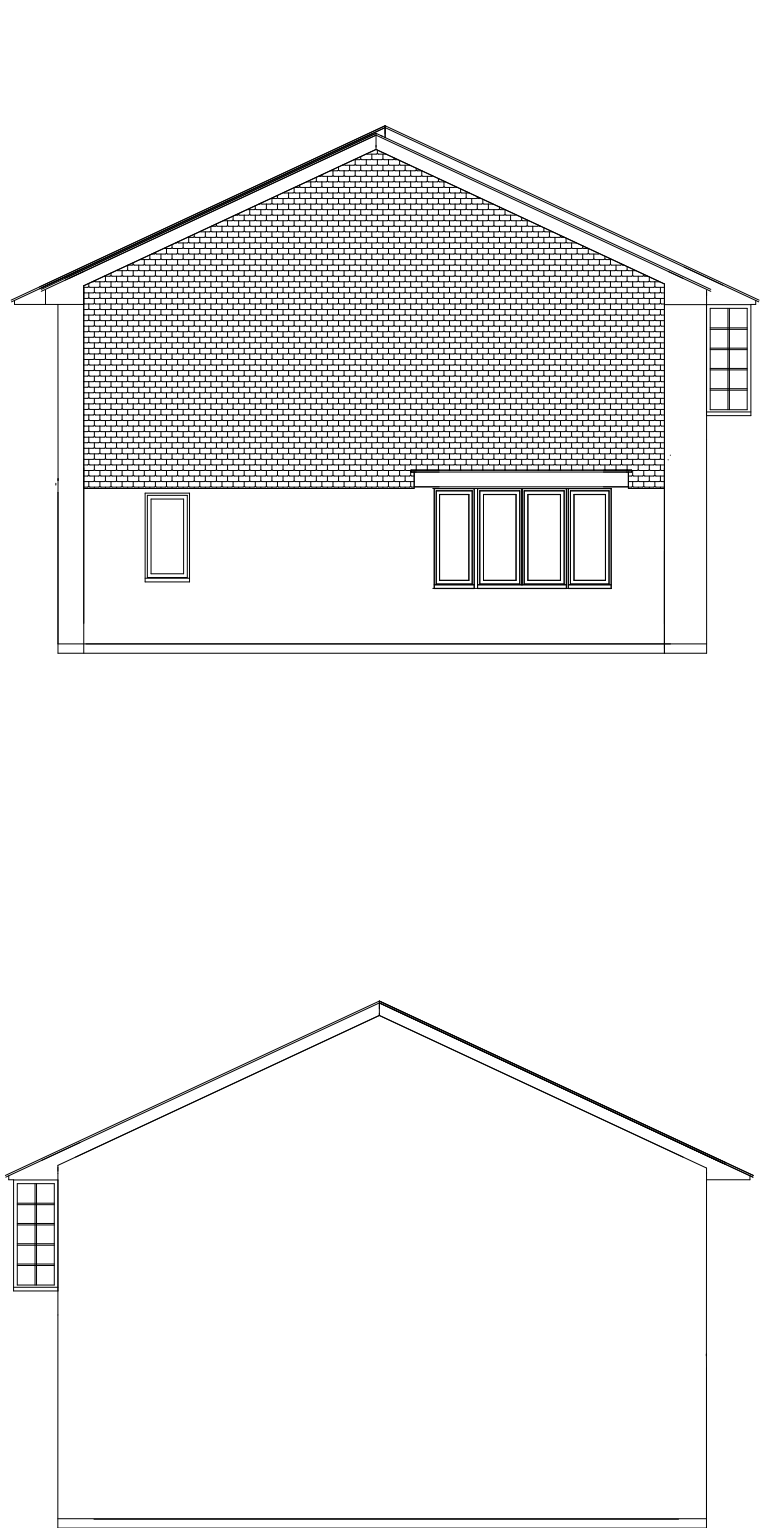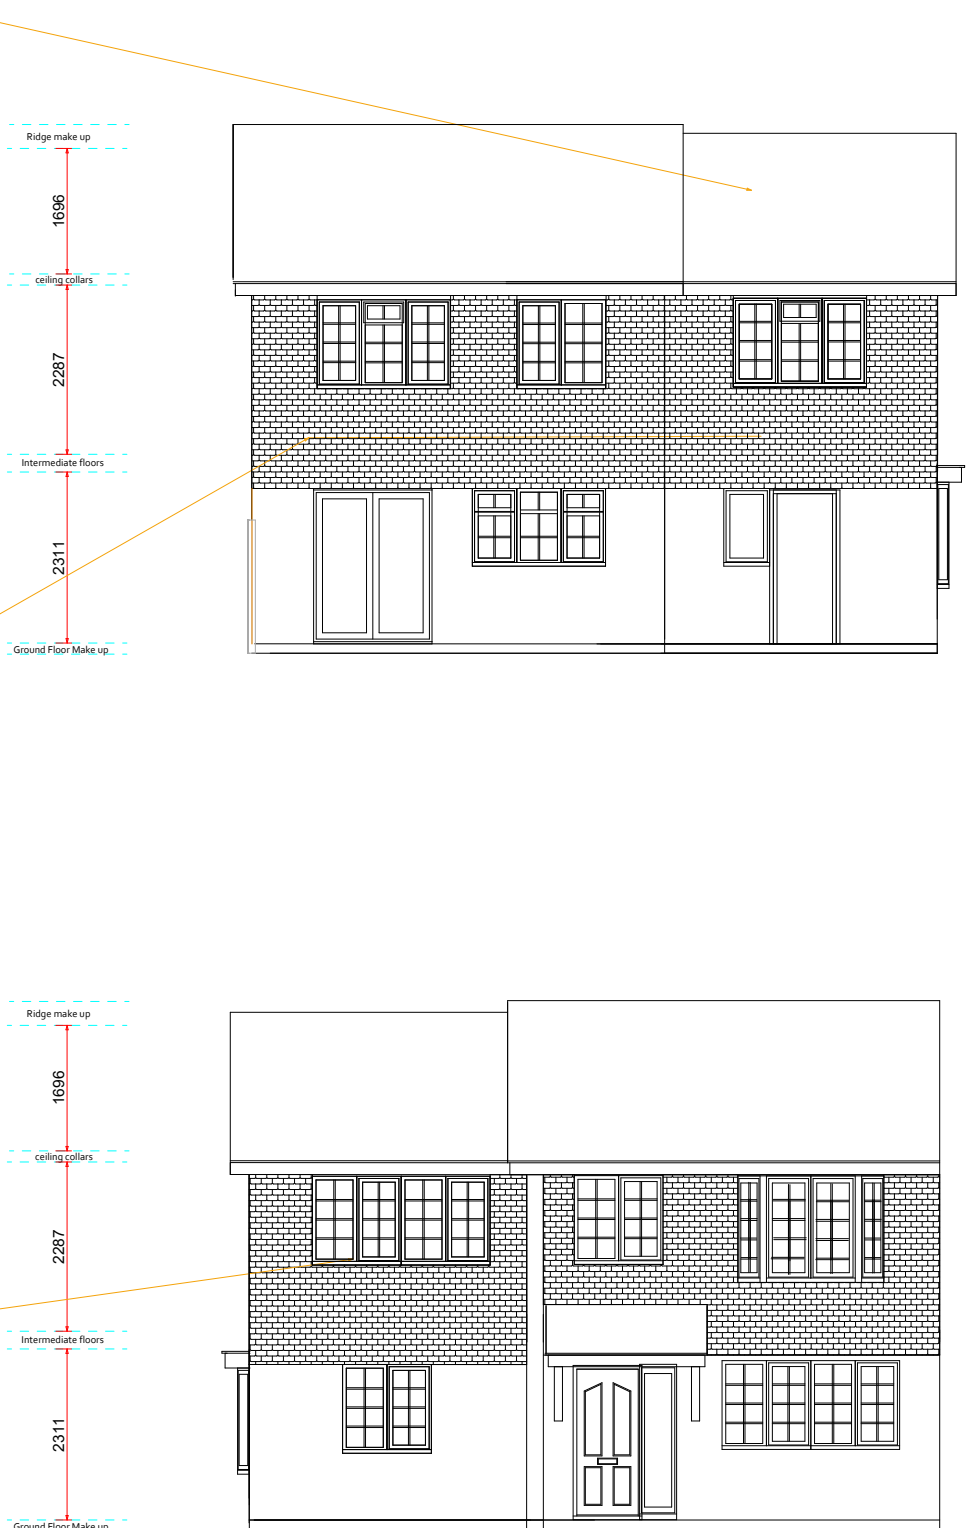

Photographic Survey



Client - Steve Newton

Address - 3 Kidbrook,
Lindfield,
RH16 2RU

Page Size - A1 2000mm

