
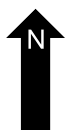
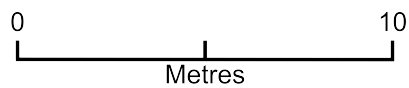


30 estcots drive

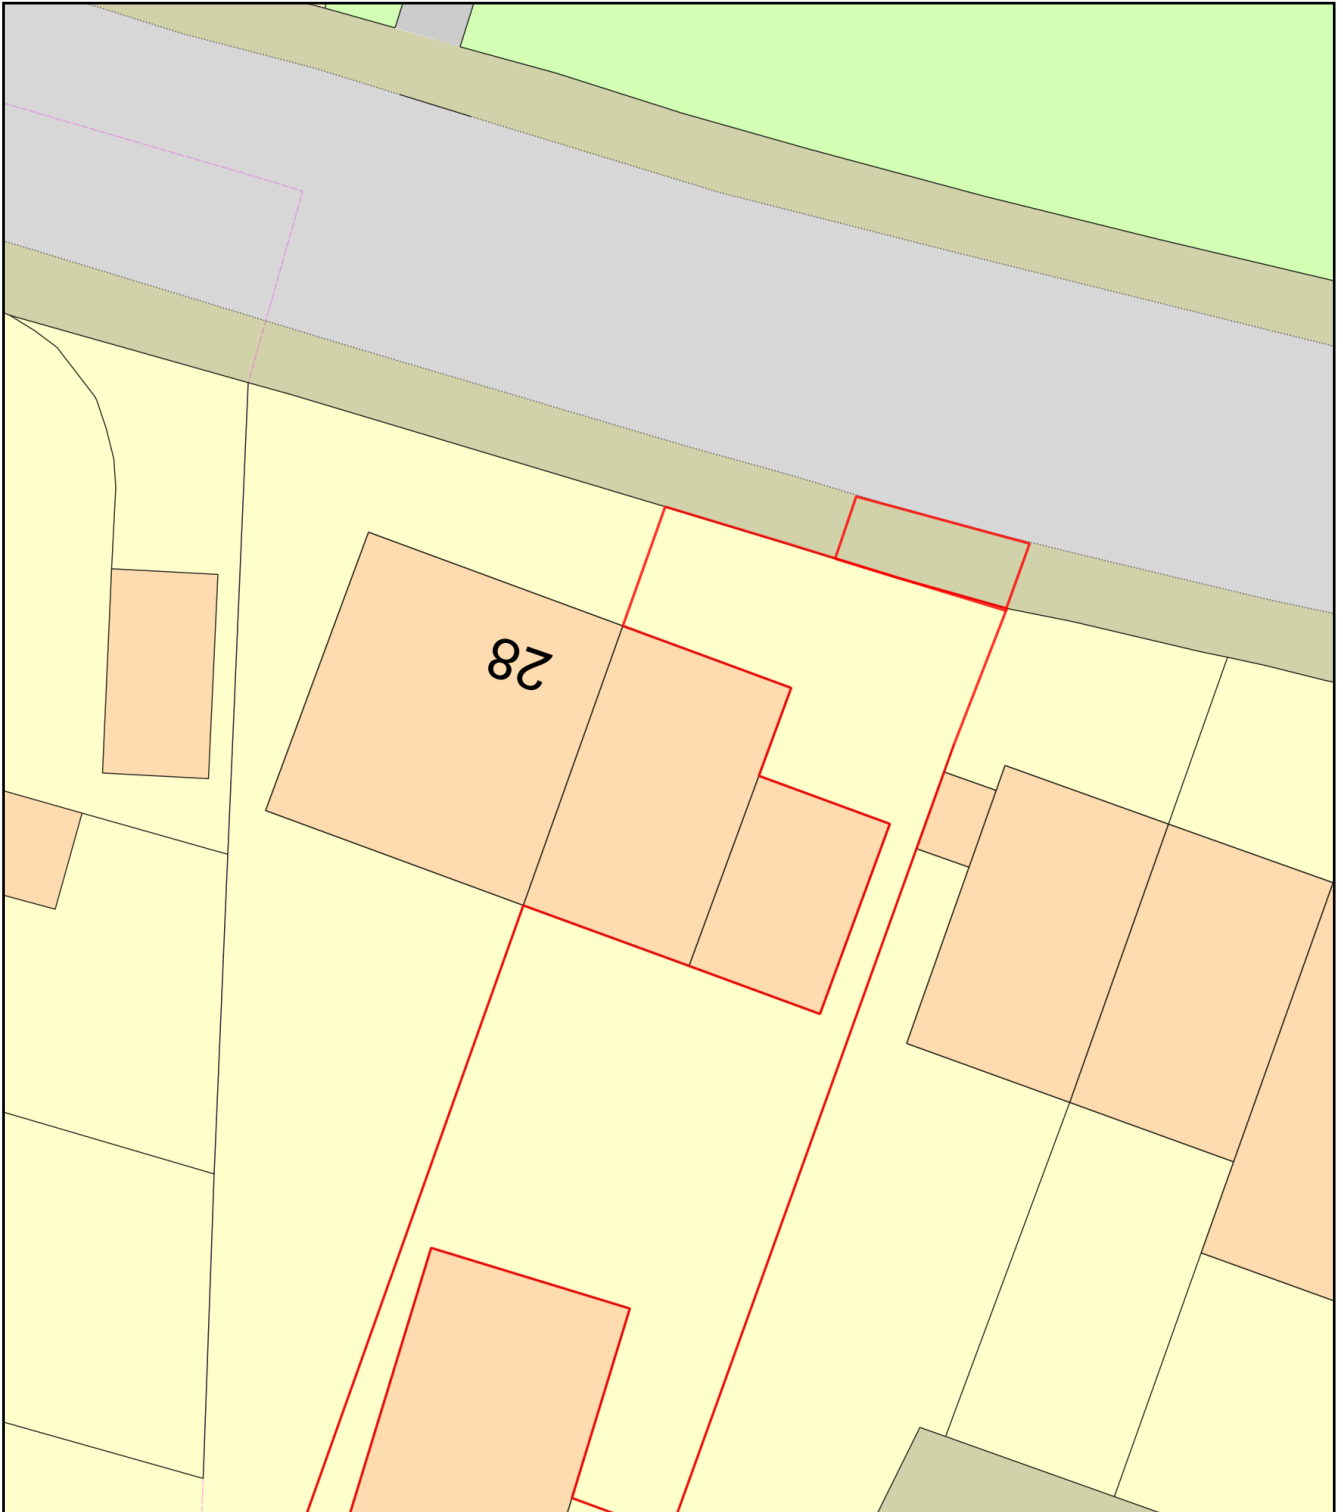

Plan Produced for: suna mevlit

Date Produced: 13 May 2025

Plan Reference Number: TQRQM25133193741357

Scale: 1:200 @ A4