


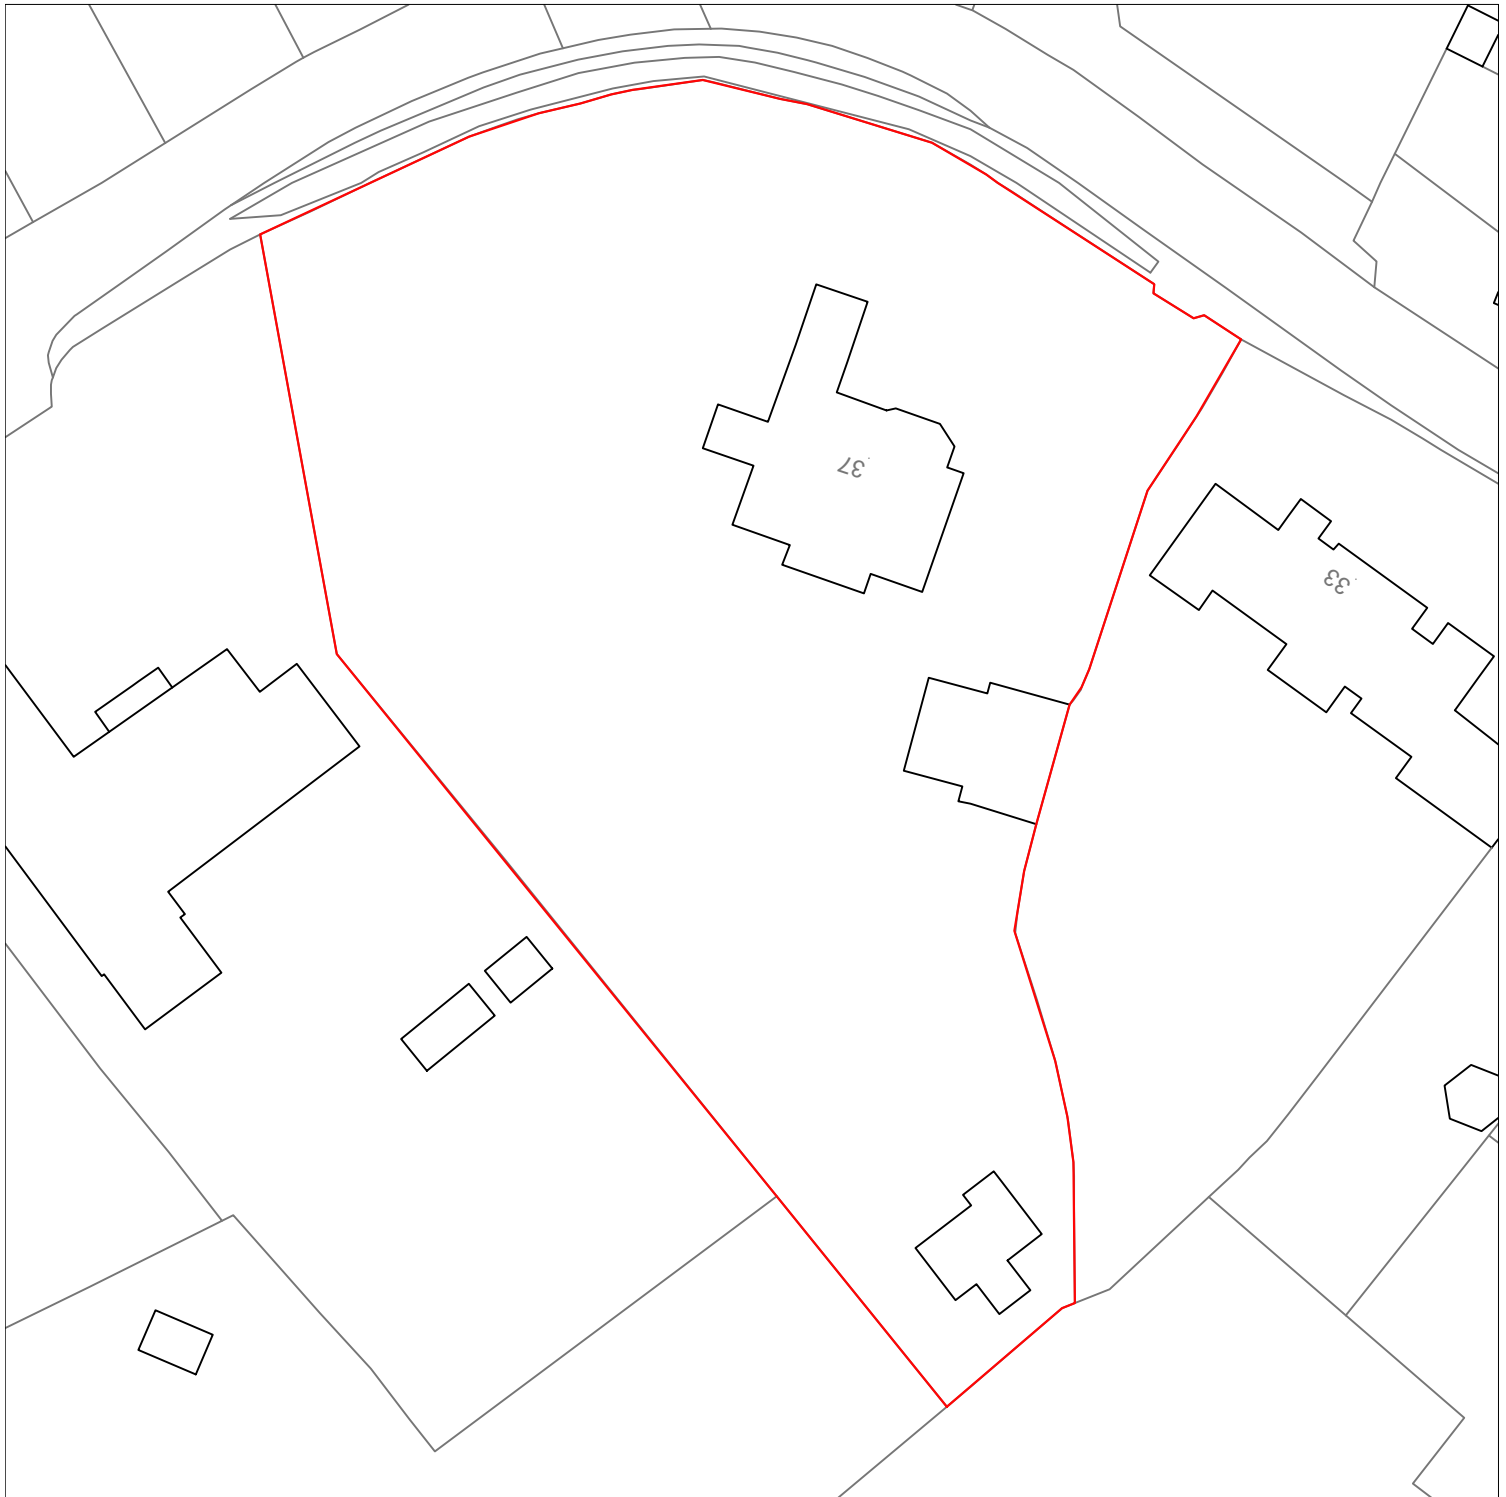

Client

Mr & Mrs Thompson

Project

Lane House, 37 Denmans Lane,
Lindfield, Haywards Heath, RH16 2JR

Drawing Title

Block Plan

OS Licence No.

AC0000806982

Scale

1:500 @ A4

Rev

-

Scale Bar

1:500



North Point

