
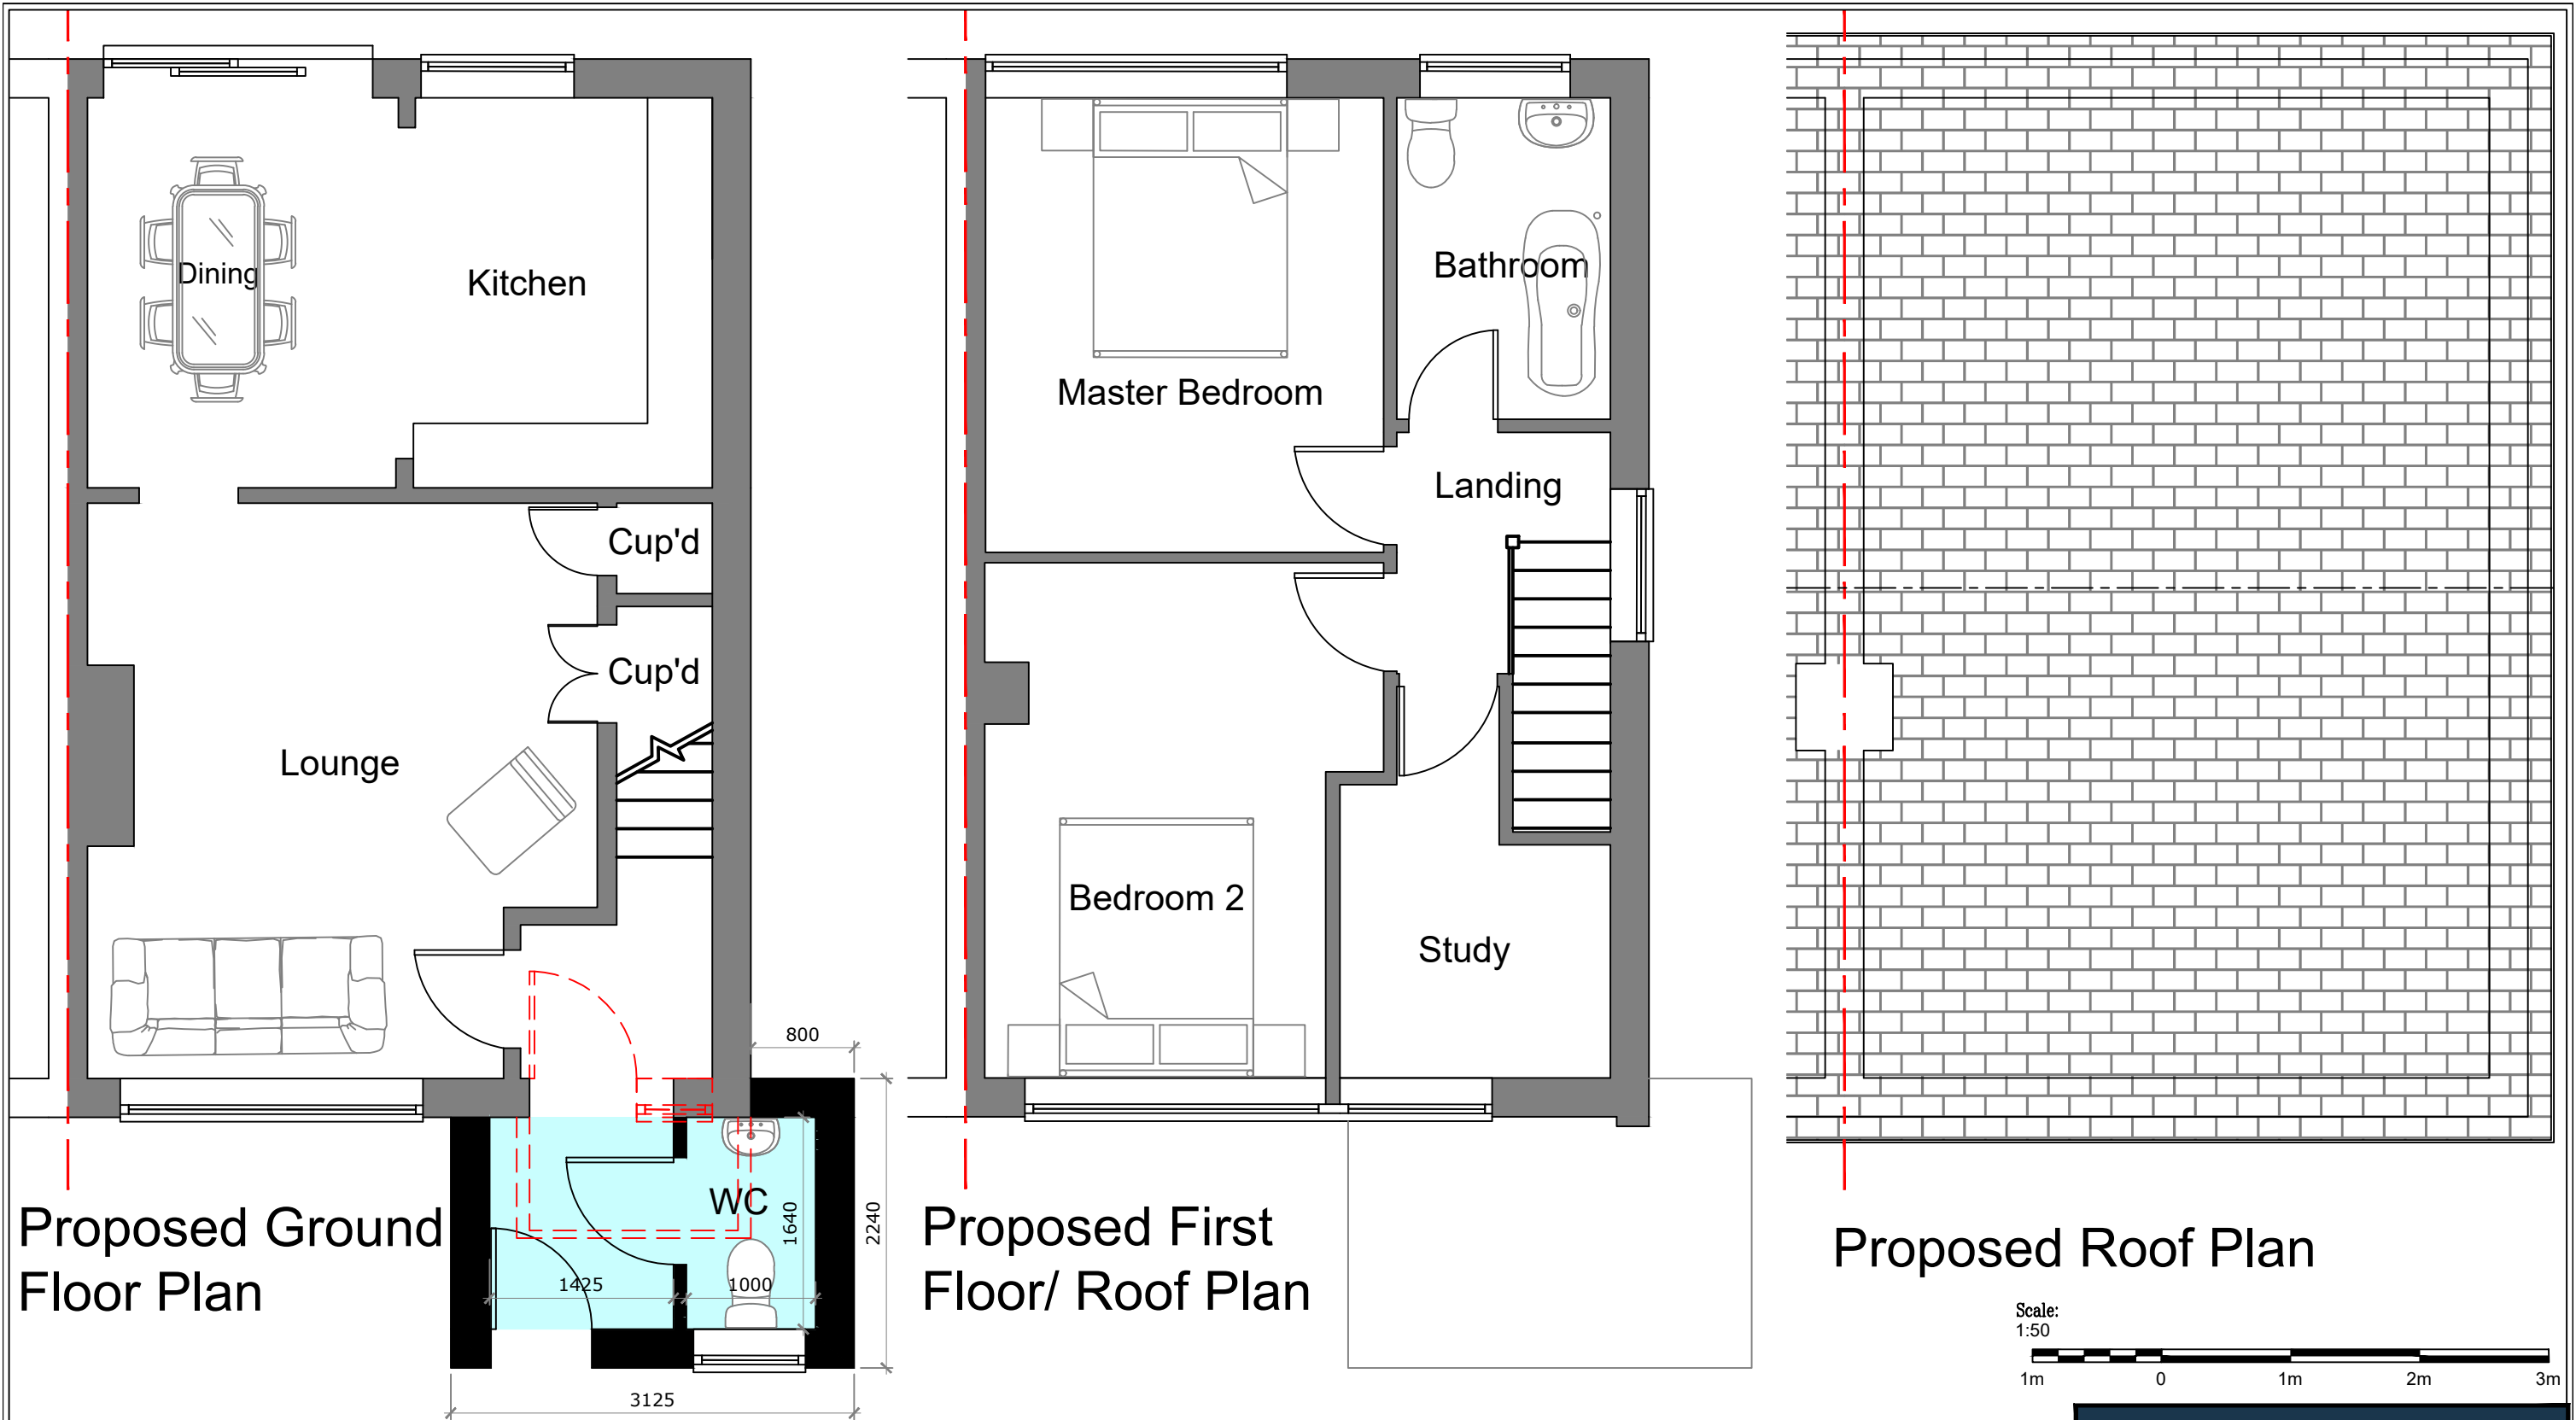


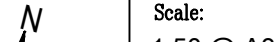

Client: Gemma Burgess	Job Title 71 Fieldway, Lindfield, RH16 2DE	Drawing Title Proposed Plans (Detailed)	Notes This drawing is not to be reissued, loaned or copied without the written consent of Dellaway Design and Build (the originator). All errors, omissions, discrepancies should be reported to the originator immediately. All dimensions to be checked before site fabricaion by contractor, his sub-contractor or supplier. Any deviation from drawing to be reported to originator immediately. The principal contractor shall carry out a risk assessment of proposed work and liase with principal designer before commence if there are any doubt as to being able to complete the project in a safe manner compliant with the current Construction Design and Management Regulations. All works to comply with relevant British standards, Code of Practice and current Building Regulations. These plans are subject to Planning & Building Regulations Approval or any other statue in law before building works commence.	Key:		Oreintation: 	Scale: 1:50 @ A3	Drg No: FW-06
				Existing Wall			Date Dec 2024	
				Proposed Wall				Rev:
				Proposed New Area				Checked
				Removed Wall				DDB

07946322893 DellawayDesignandBuild.co.uk

**DDB**
DELLAWAY DESIGN AND BUILD

INFO@DELLAWAYDESIGNANDBUILD.CO.UK