


Planning Drawings

Existing Layout

Scale 1 : 100

A horizontal scale bar with a double-headed arrow. Above the bar is the text '2000mm'. Below the bar, there is a small '1' under the first half and a small '2' under the second half, indicating a 1:2 ratio for the scale.

Scale 1 : 100

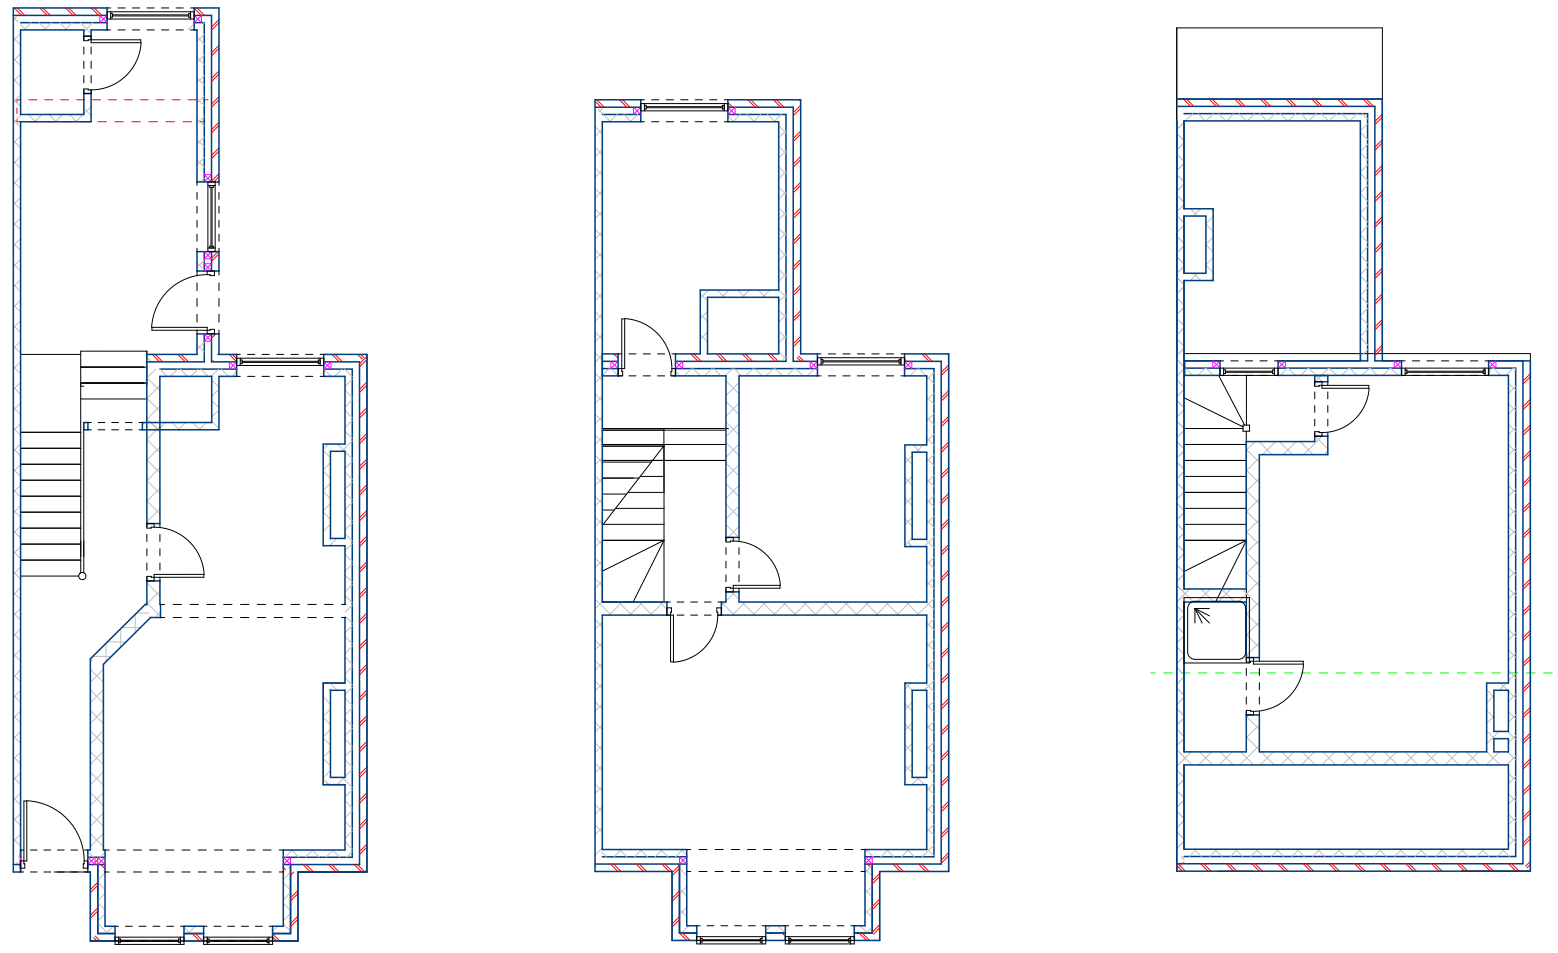

1. All Dimensions In Millimetres Unless Otherwise Stated
2. New Roof Tiles to match existing in type, colour & face
3. New facing brickwork to match existing
4. The requirements of the party wall act should be observed
finished floor levels to match existing
5. No part of the existing extension, including Foundations and gutters,
should encroach the property boundary

Elevations Existing

Scale 1 : 100 

Scale 1 : 100 




Material amendment for materials attached

A non material amendment for the new fixed window and side arrangement to replace bay window

Proposed Layout

Scale 1 : 100 

Scale 1 : 100


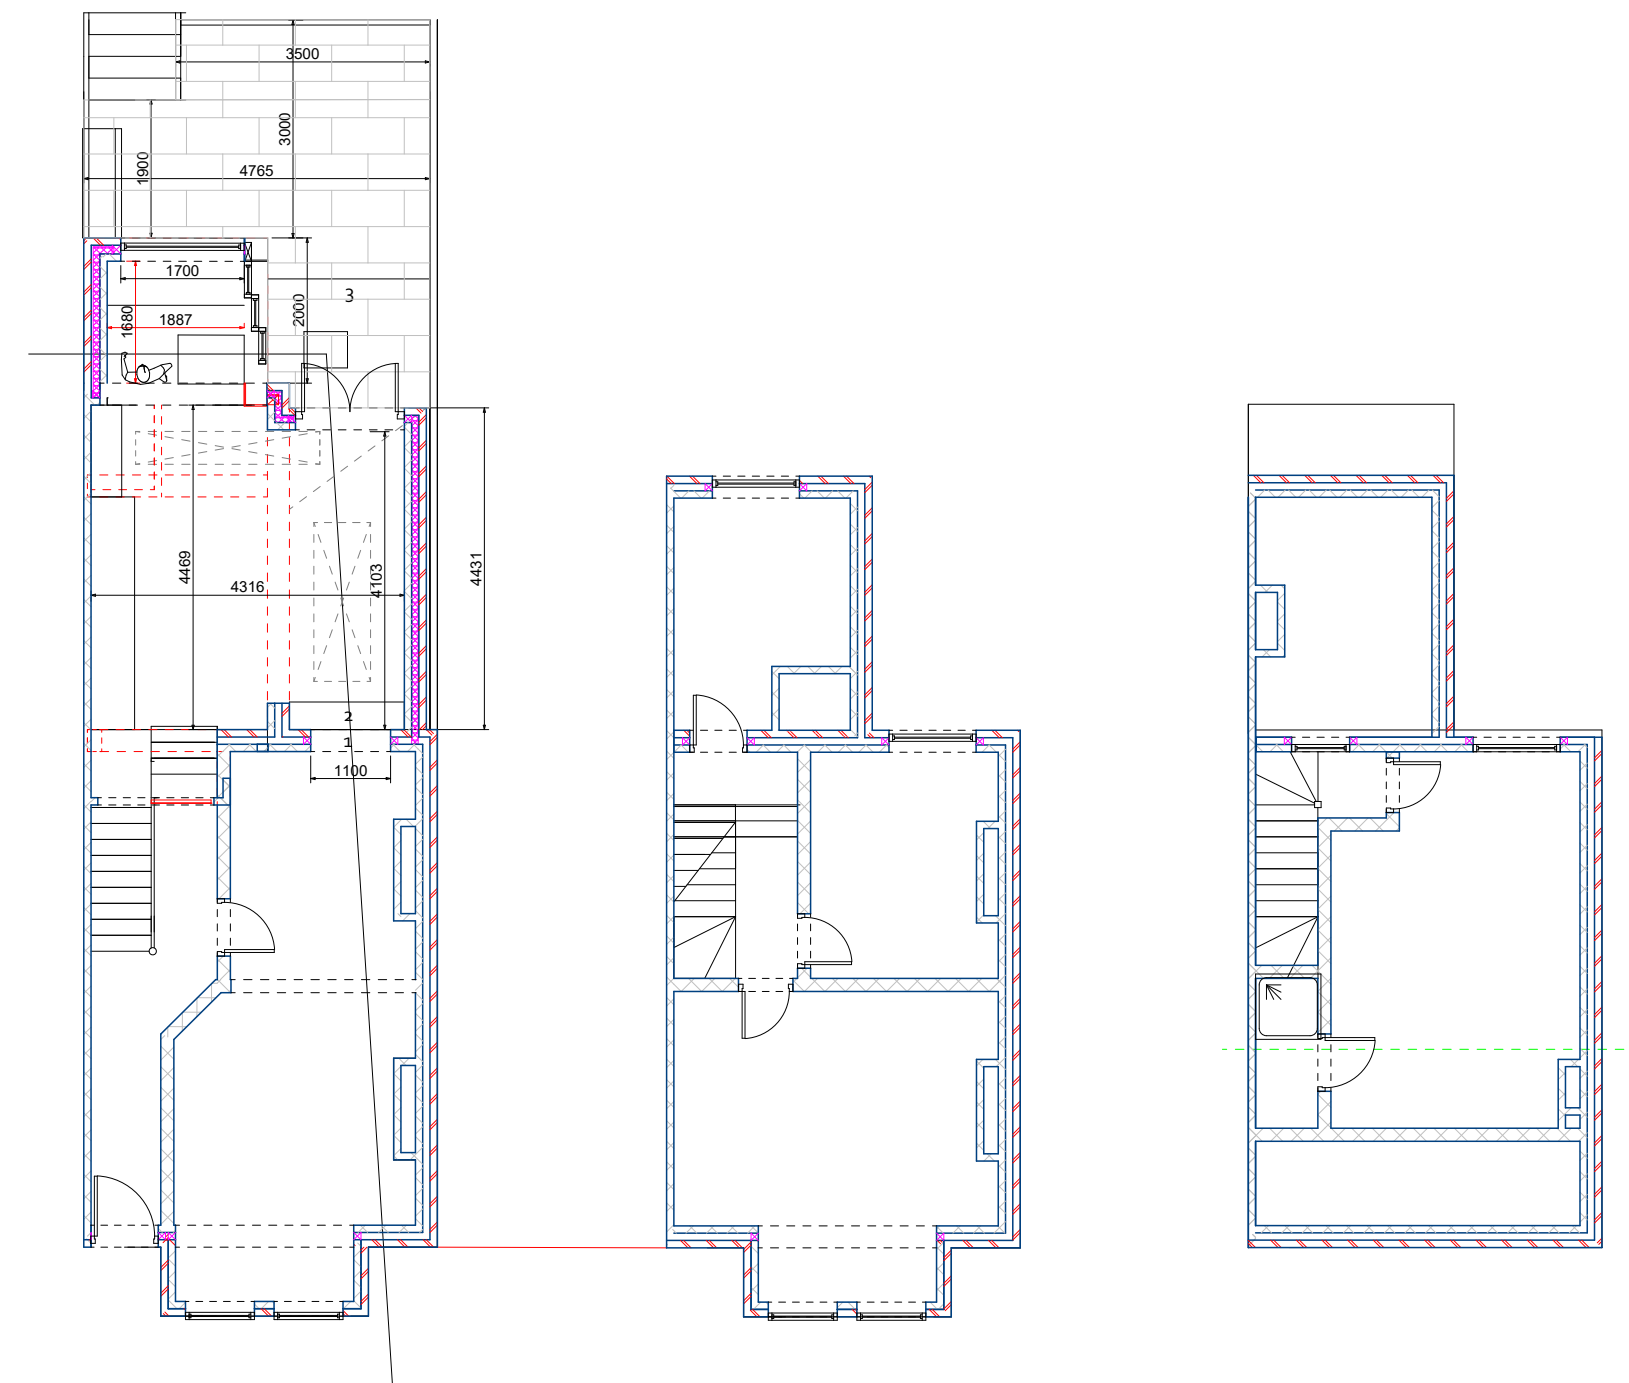


Elevations Proposed

Scale 1 : 100 

Scale 1 : 100

Materials schedule

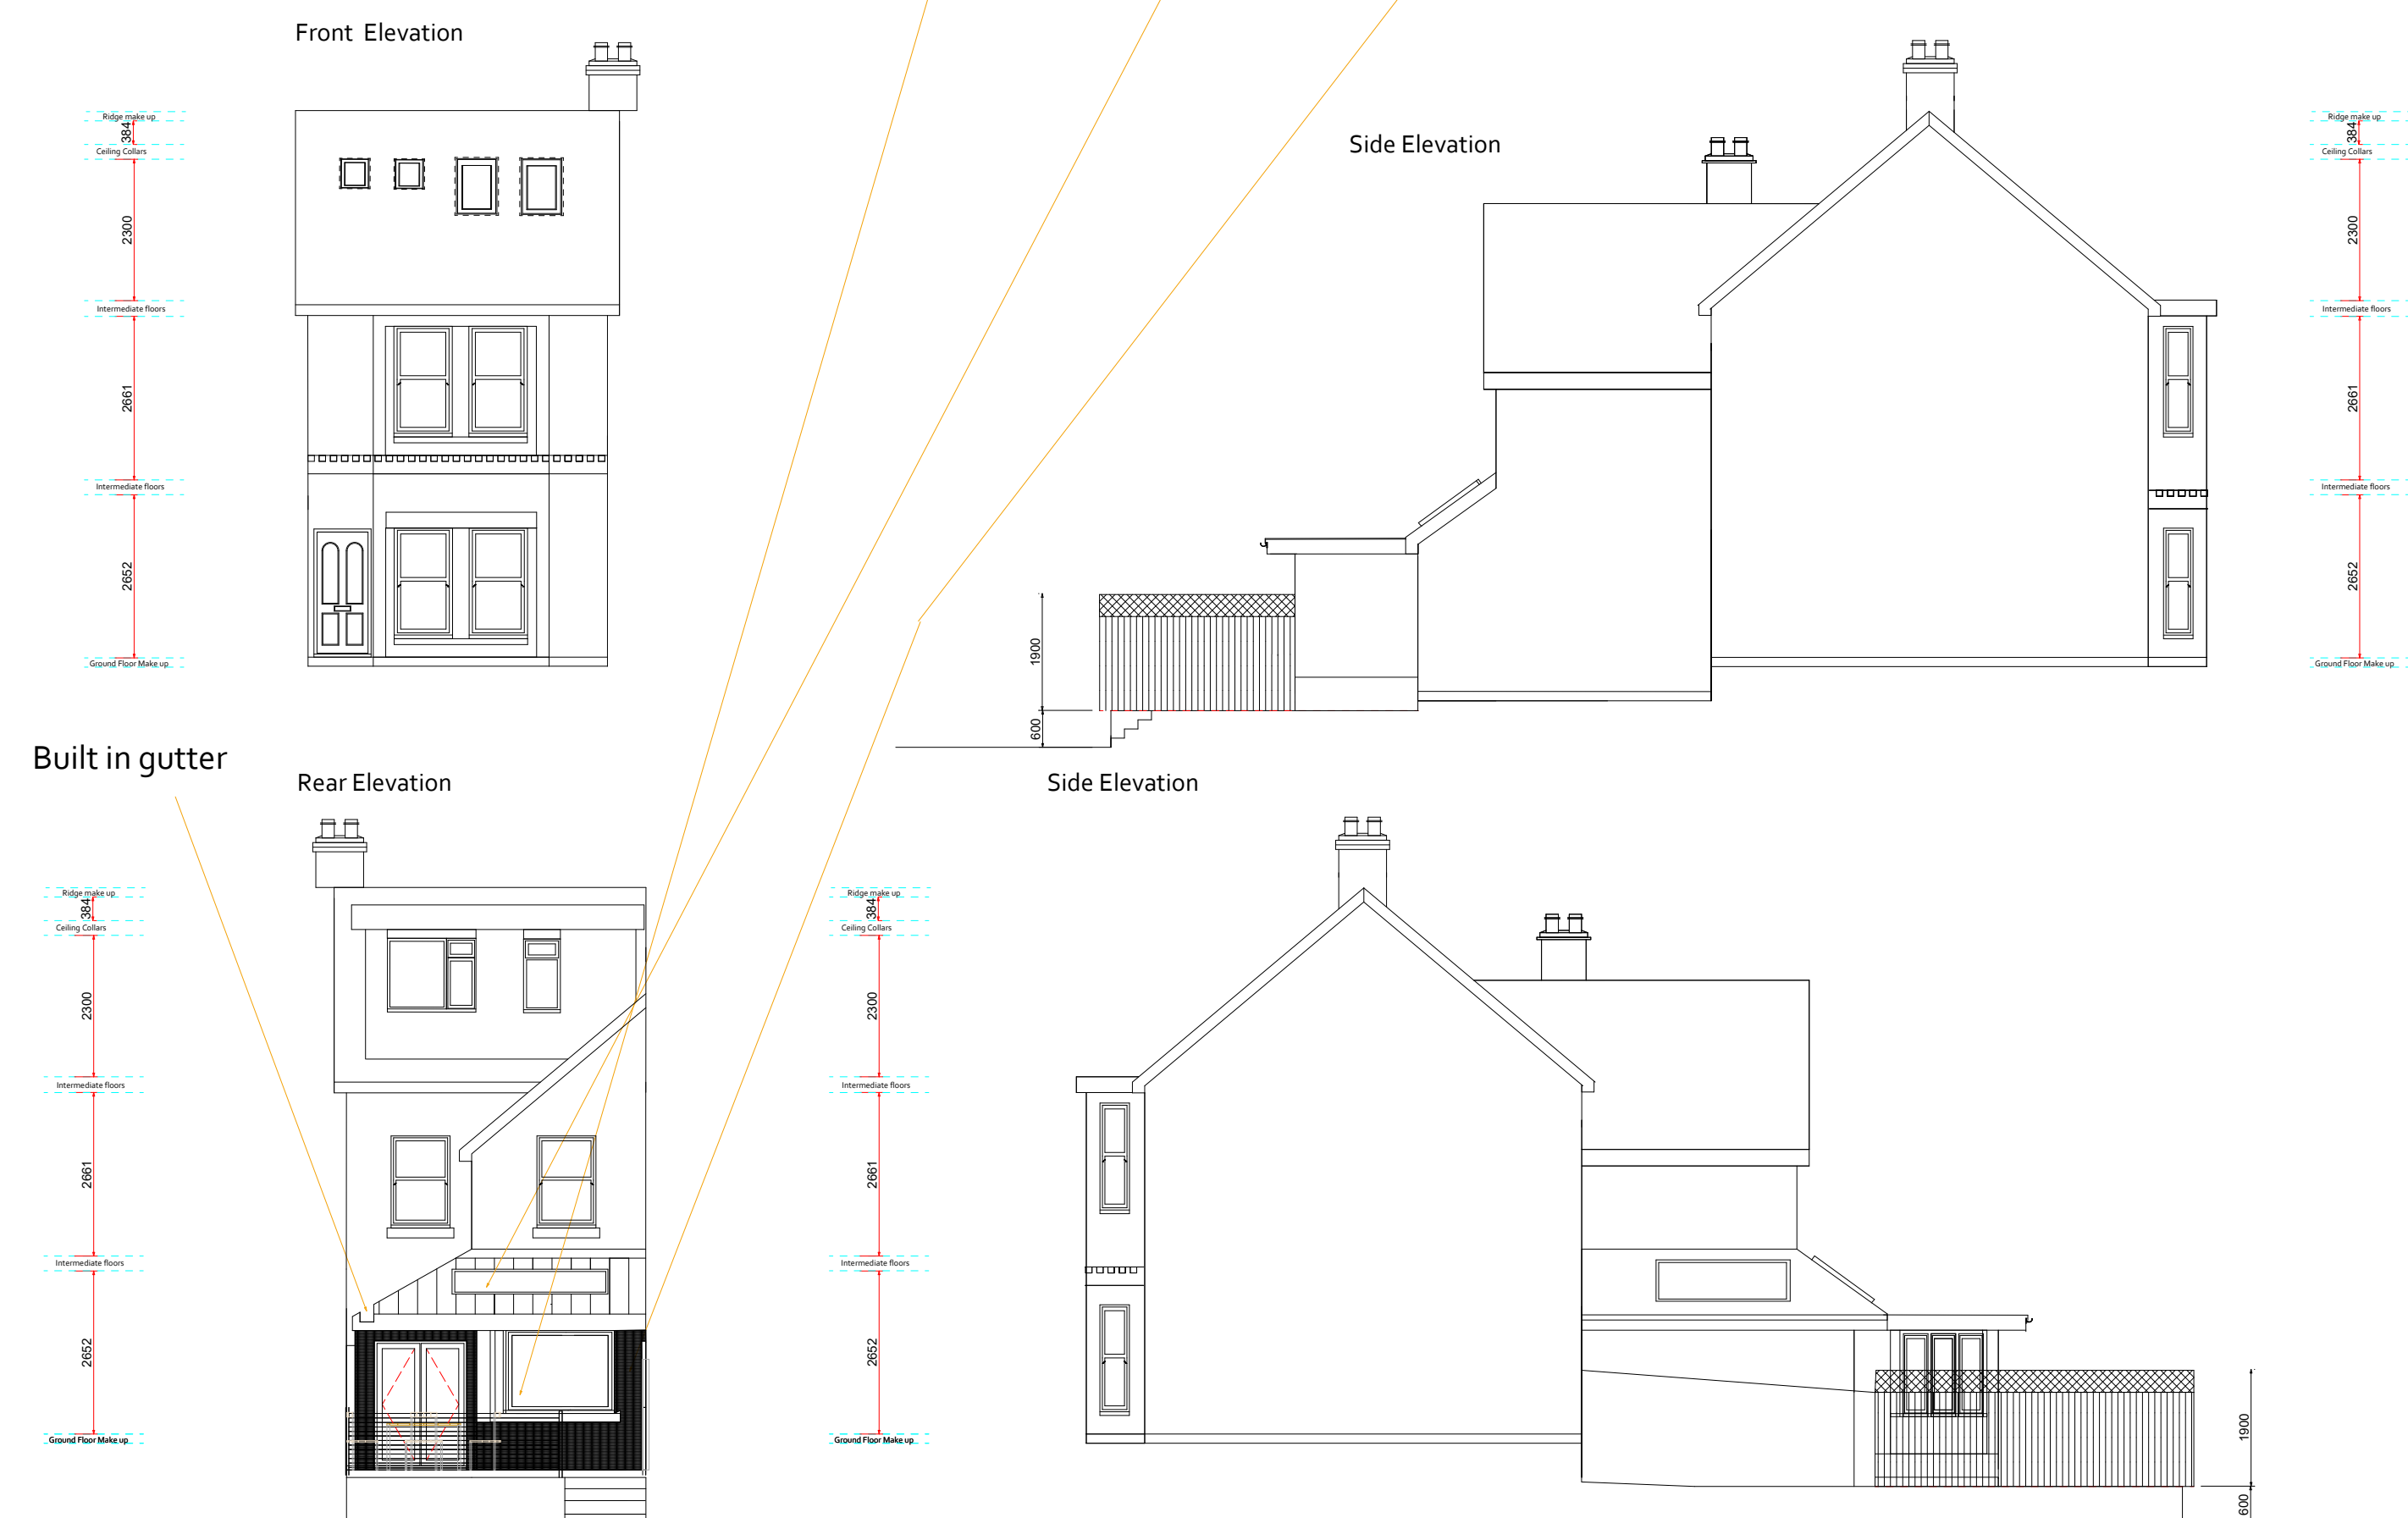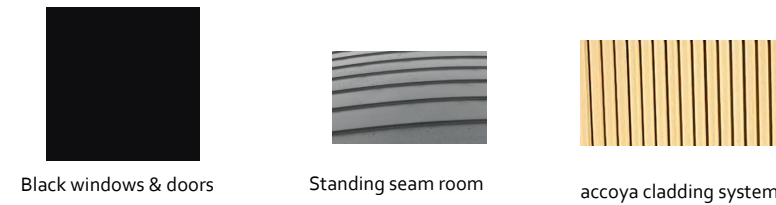

Built in gutter

Photographic Survey



Client - Sarah & David Todman

Address - 52 Parklands,
Hassocks,
BN6 8JZ

Page Size - A1

