
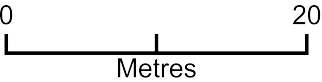


8356027 Charles Bennett Court

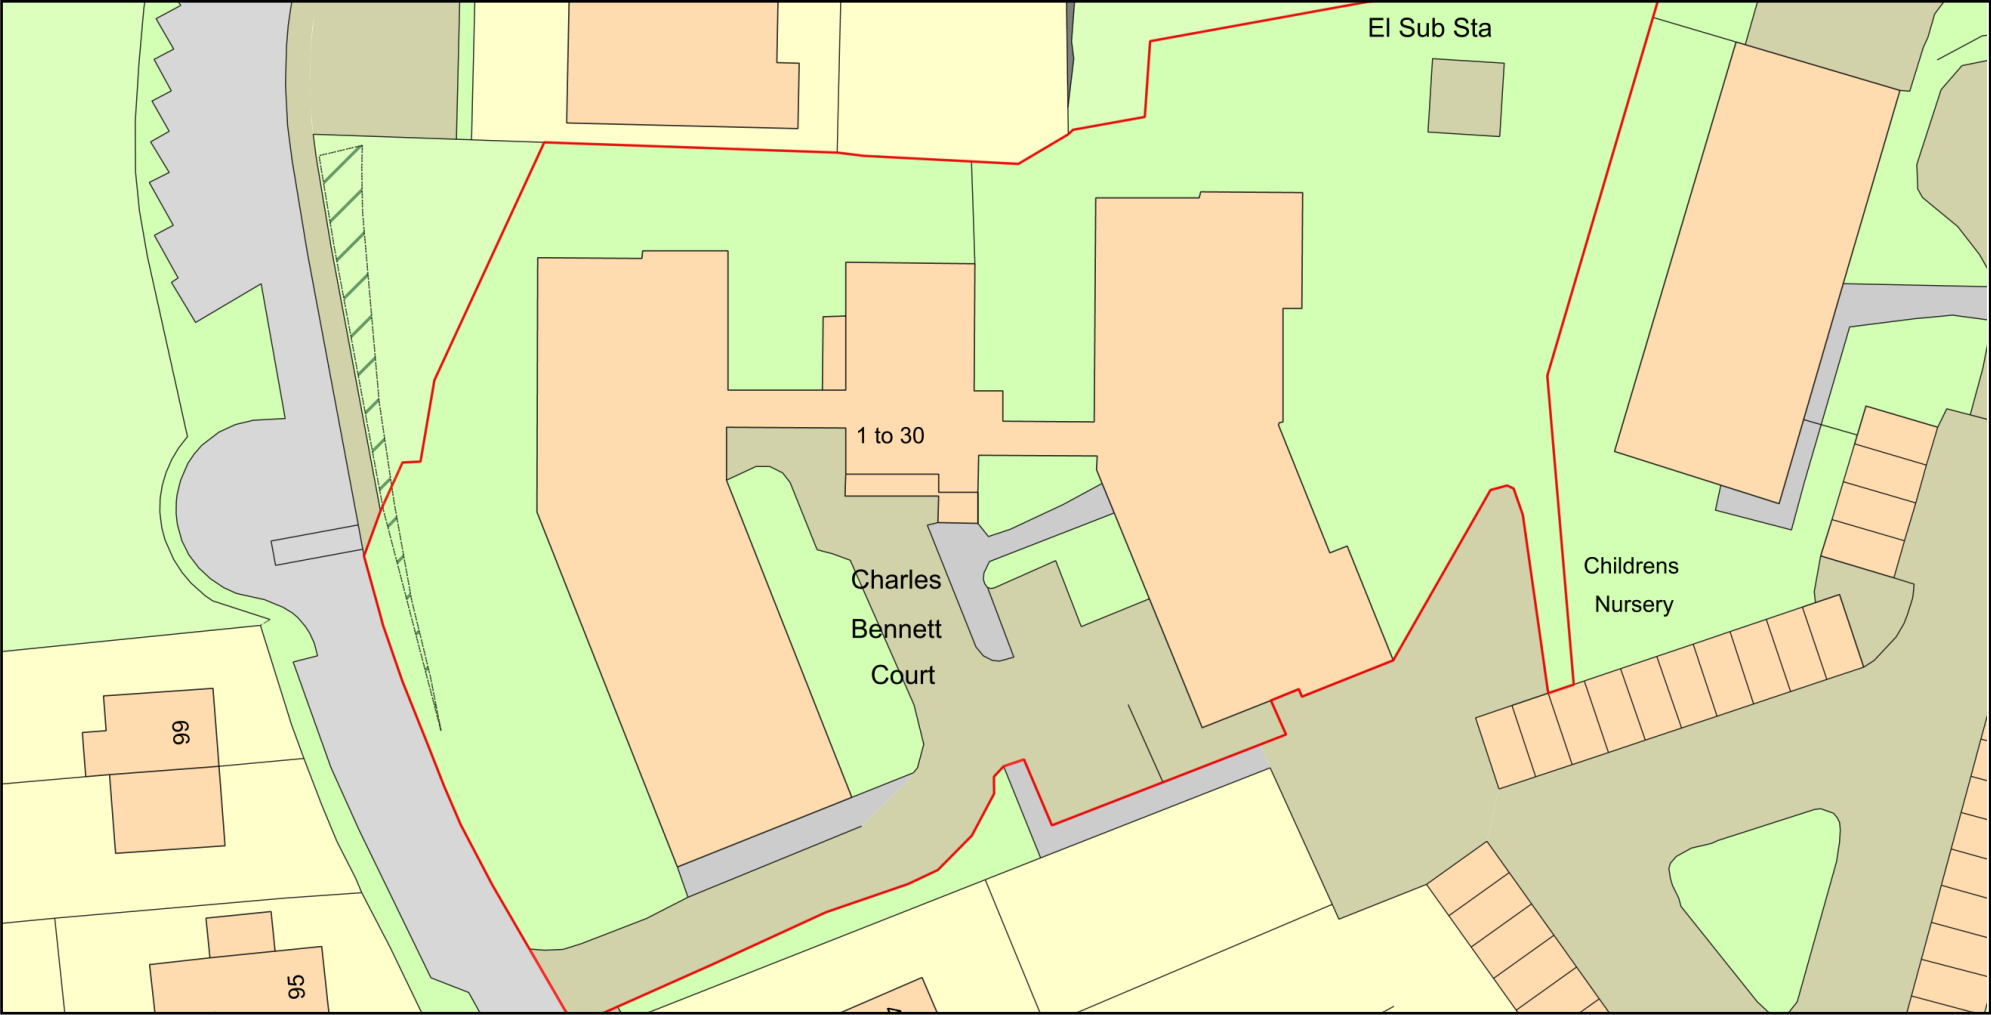

Plan Produced for: Cardo South
Date Produced: 17 Mar 2026
Plan Reference Number: TQRQM26076103415564
Scale: 1:500 @ A4