


8356027 Location Plan Charles Bennett Court

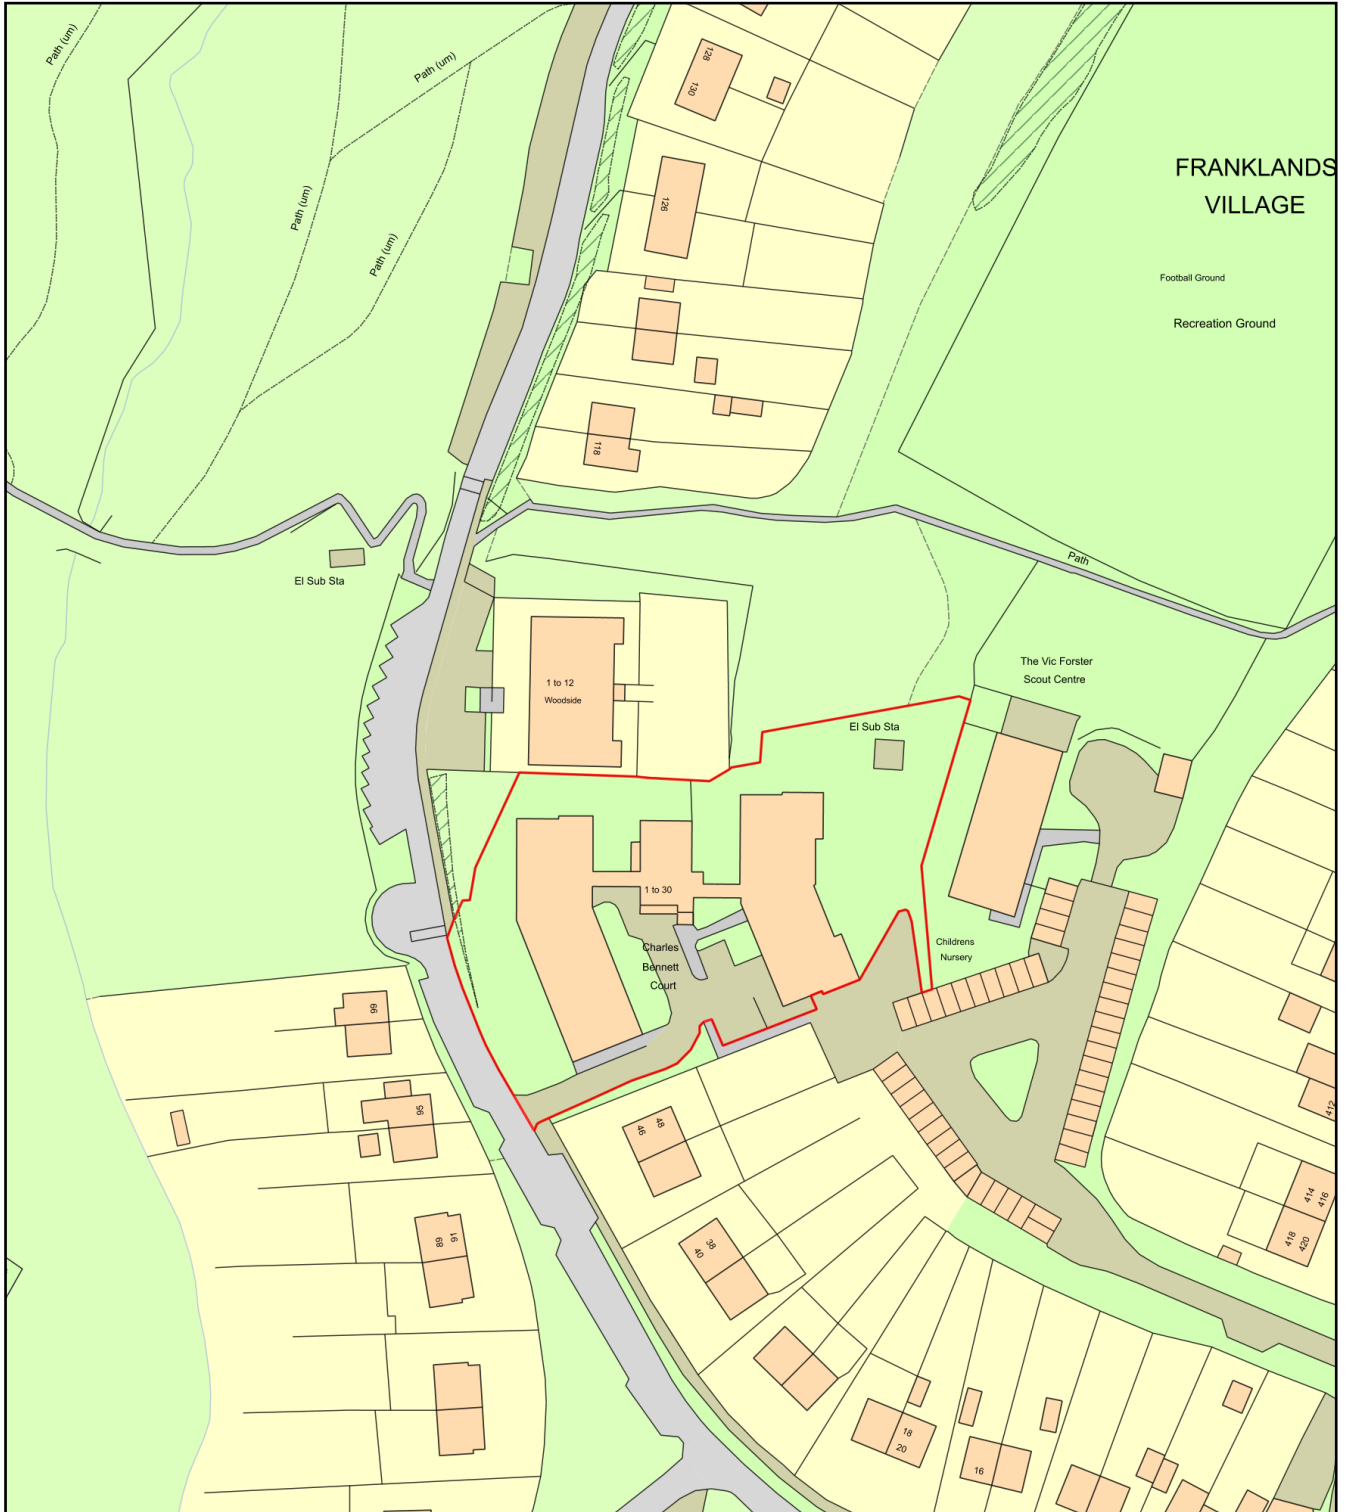

0 50
Metres



Plan Produced for: Cardo South
Date Produced: 16 Apr 2026
Plan Reference Number: TQRQM26106083337740
Scale: 1:1250 @ A4