


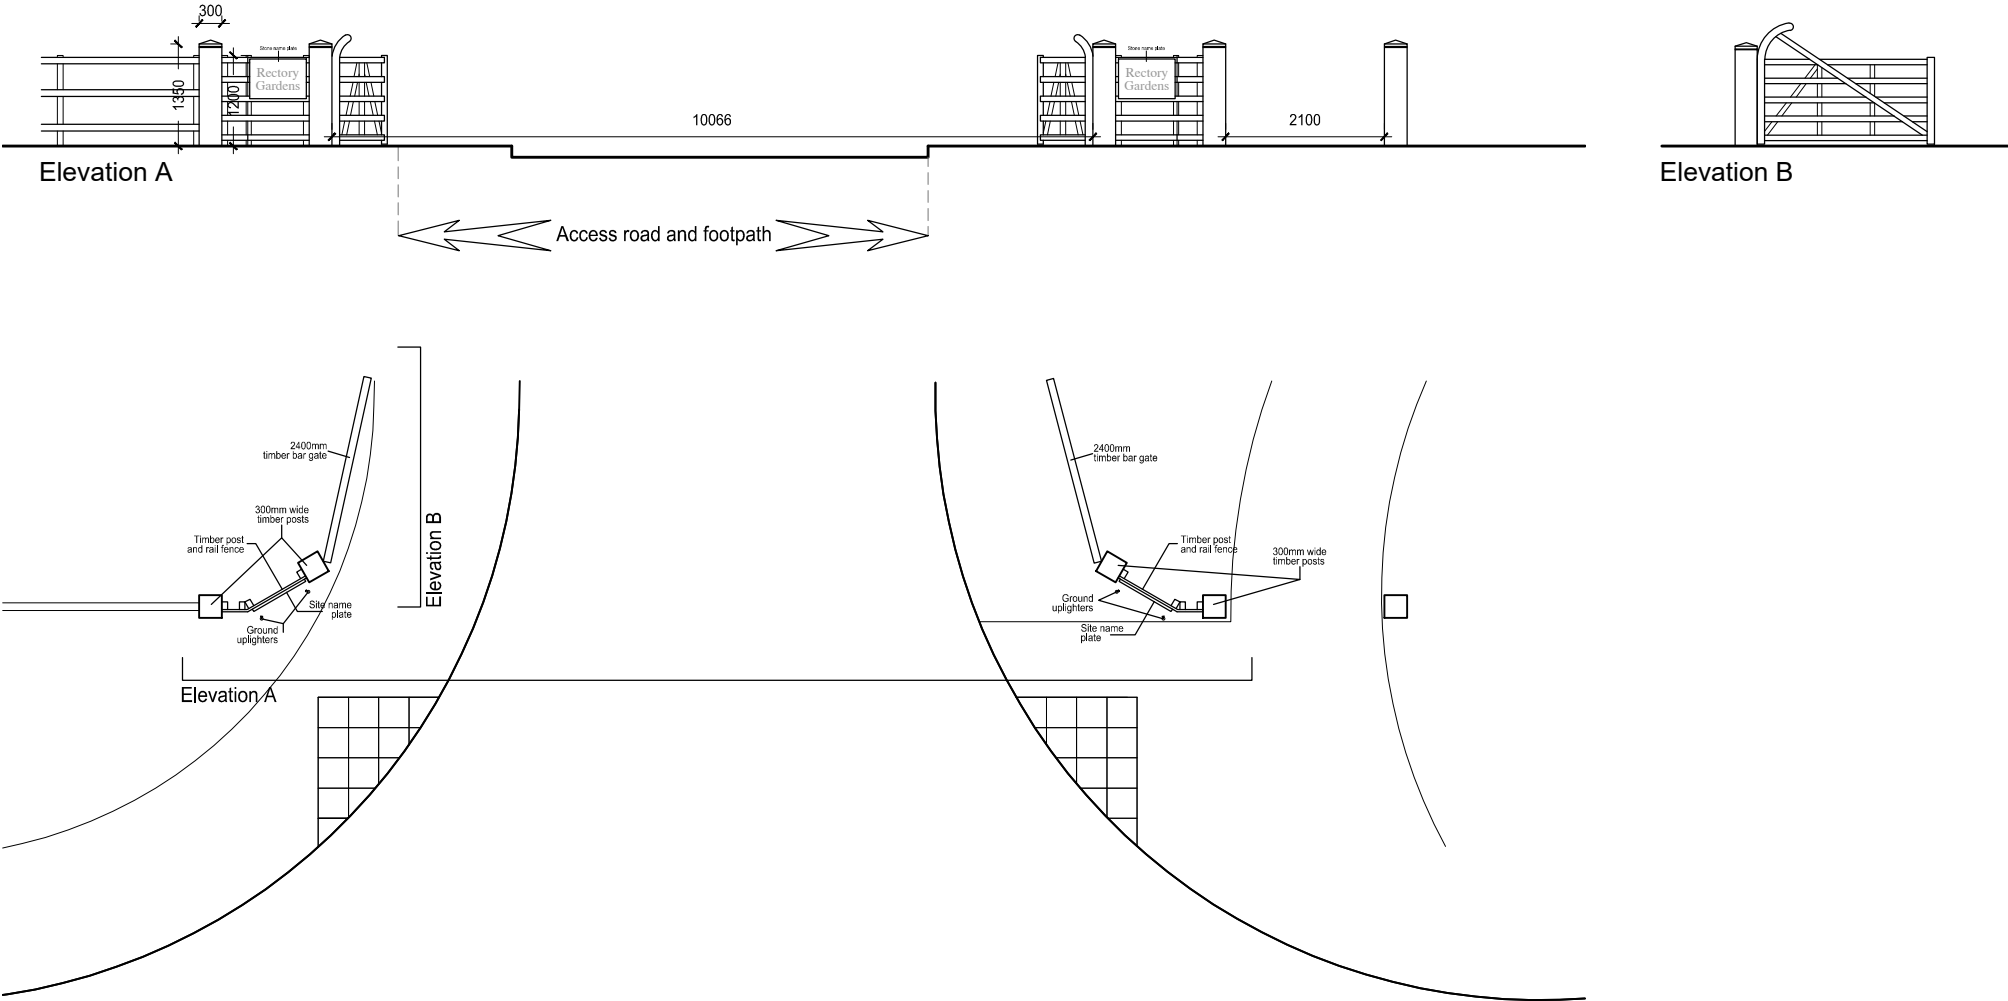

A	17.12.24	Entrance feature style amended
Rev	Date	Description

SHANLY
— HOMES —

Project
Haywards Heath Road
Balcombe

Planning

Drawing

Entrance Feature
Plan and Elevations

Date	Scale @ A3	Drawn
17.12.24	1:100	CE

Drawing number	Revision
1379/Pln/211	A

